

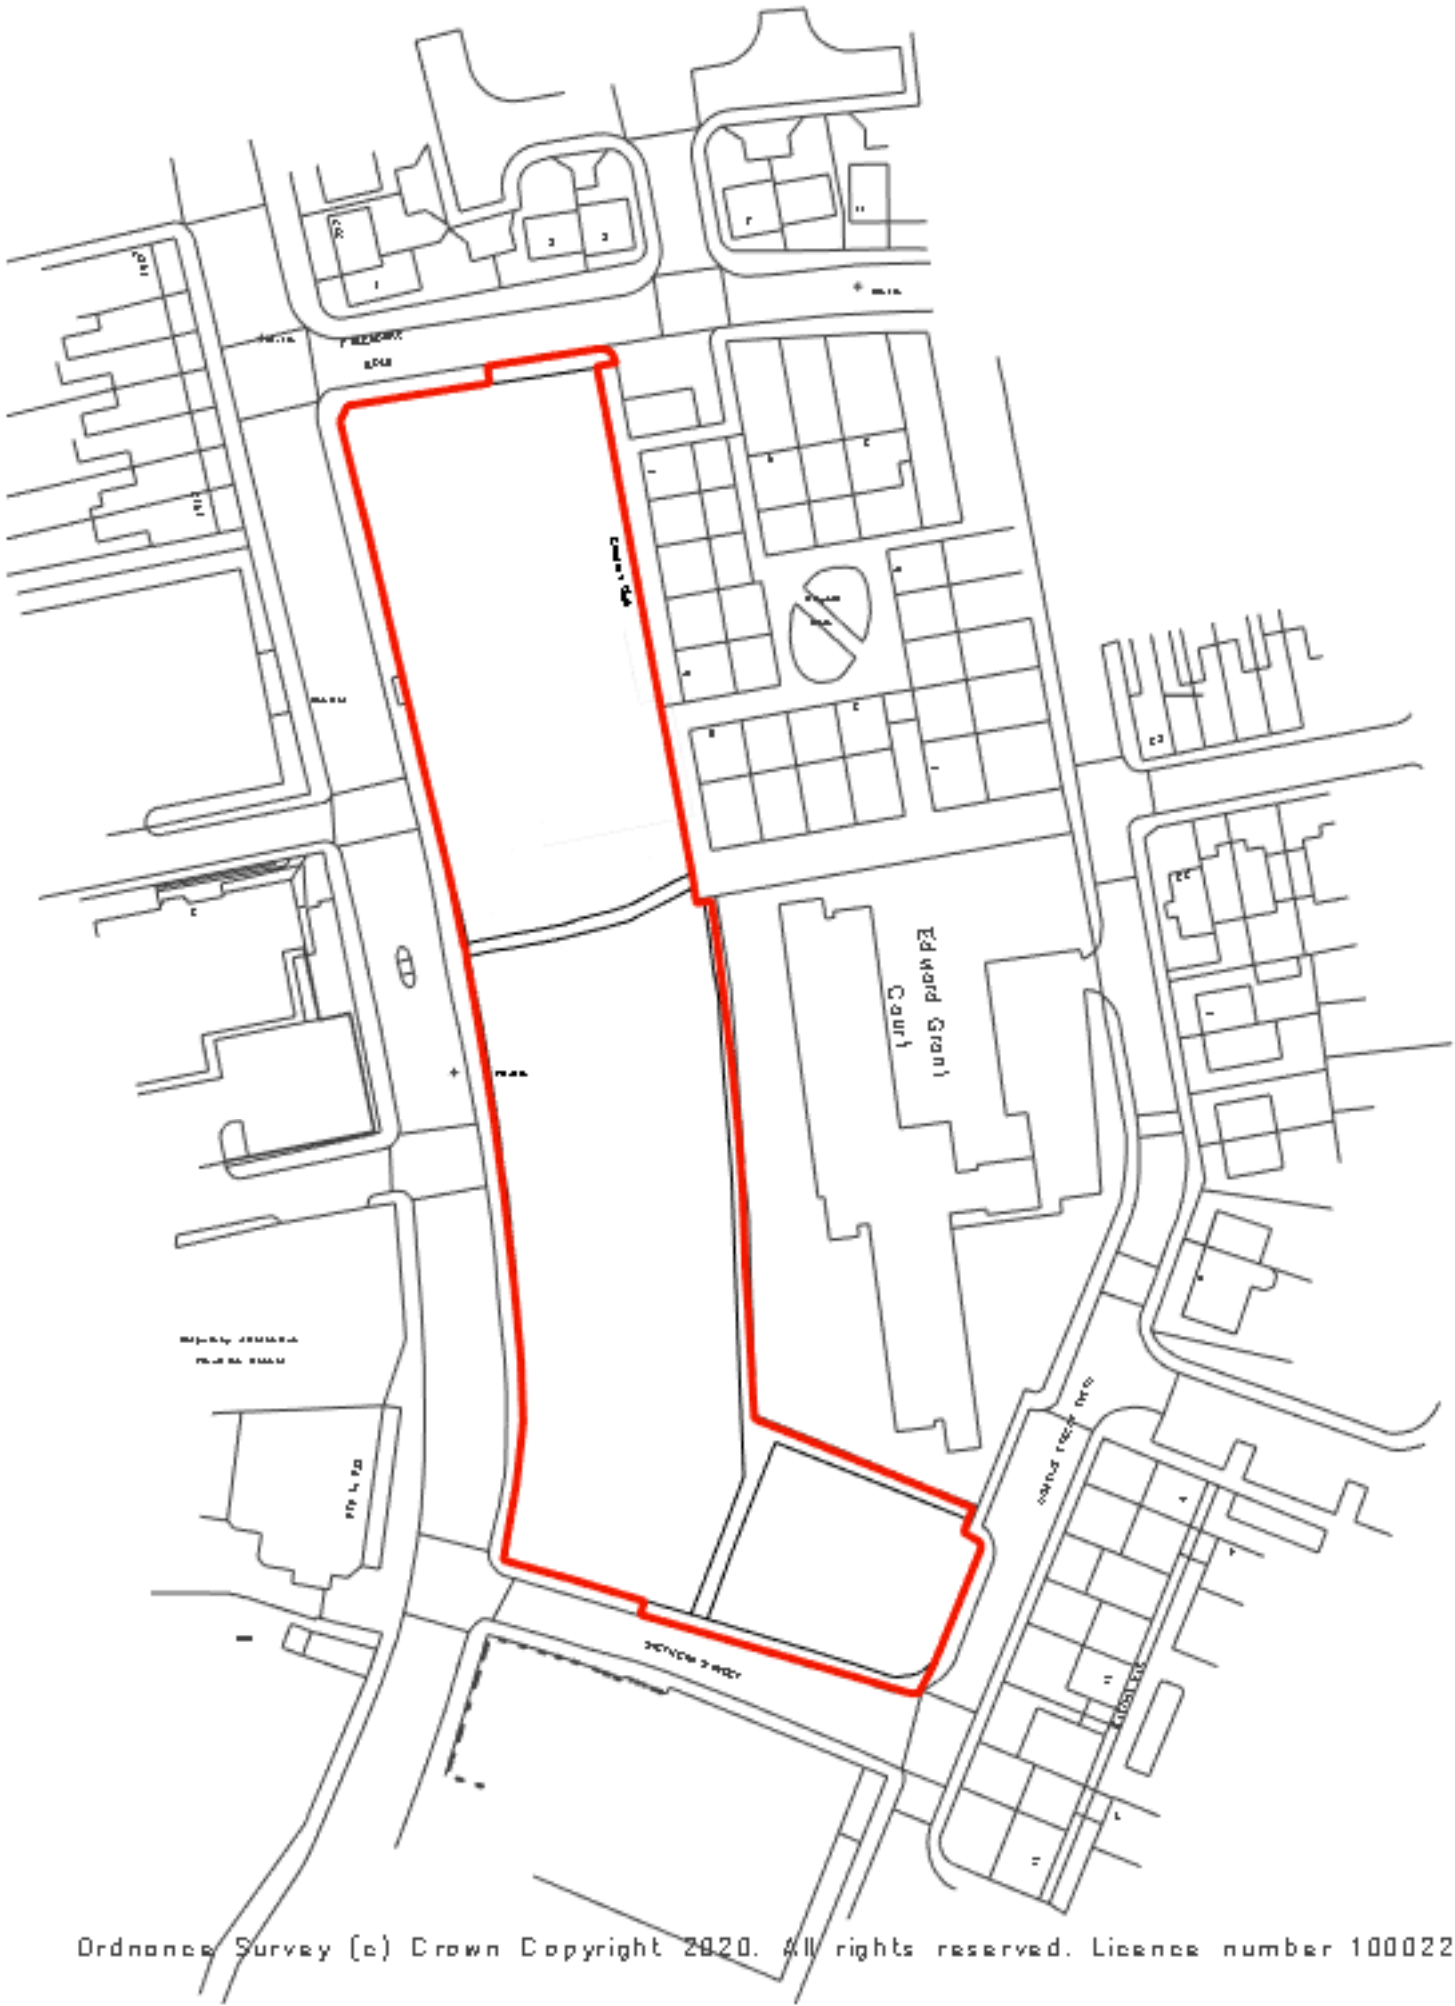


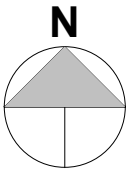

Site - Location Plan
Scale @ 1 : 1000

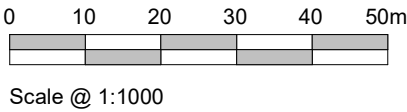

Site Boundary

- NOTES
- All dimensions and levels are to be checked on site.
 - Any discrepancies are to be reported to the architect before any work commences
 - This drawing shall not be scaled to ascertain any dimensions. Work to figured dimensions only.
 - This drawing shall not be reproduced without express written permission from AEW.
 - Title overlay drawings and ownership boundaries are produced using all reasonable endeavors. AEW cannot be responsible for the accuracy or scale discrepancy of base plans supplied to them.
 - All works are to be undertaken in accordance with Building Regulations and the latest British Standards.
 - All proprietary materials and products are to be used strictly in accordance with the manufacturers recommendations.
- This drawing contains the following model files: -
- 12191-XX-XX-M3-A-0001 [P0.1] [S0]

CDM 2015

Client notified of duties:

Principal Designer:

Unless noted below, all known hazards have been highlighted on the drawing:

P02	15.06.23	BA	DS
Issued for planning			
P01	22.11.21	DAL	CNS
Initial Issue			
REV	Date	Drawn by: -	Checked by: -
Status	Purpose of Issue		
S2	For Information		
drawing stage			
Stage 3			
client			
Mosscafe St Vincent's			
project			
Parkmount Street			
drawing title			
Site - Location Plan			
date			
15.06.23	drawn	DAL	
scale @ A3	1 : 1000	checked	CNS