




Notes:
TO BE READ IN CONIUNCTION WITH
MECHANICAL ENGINEERS, ELECTRICAL
ENGINEERS, AND STRUCTURAL ENGINEERS
DRAWINGS.

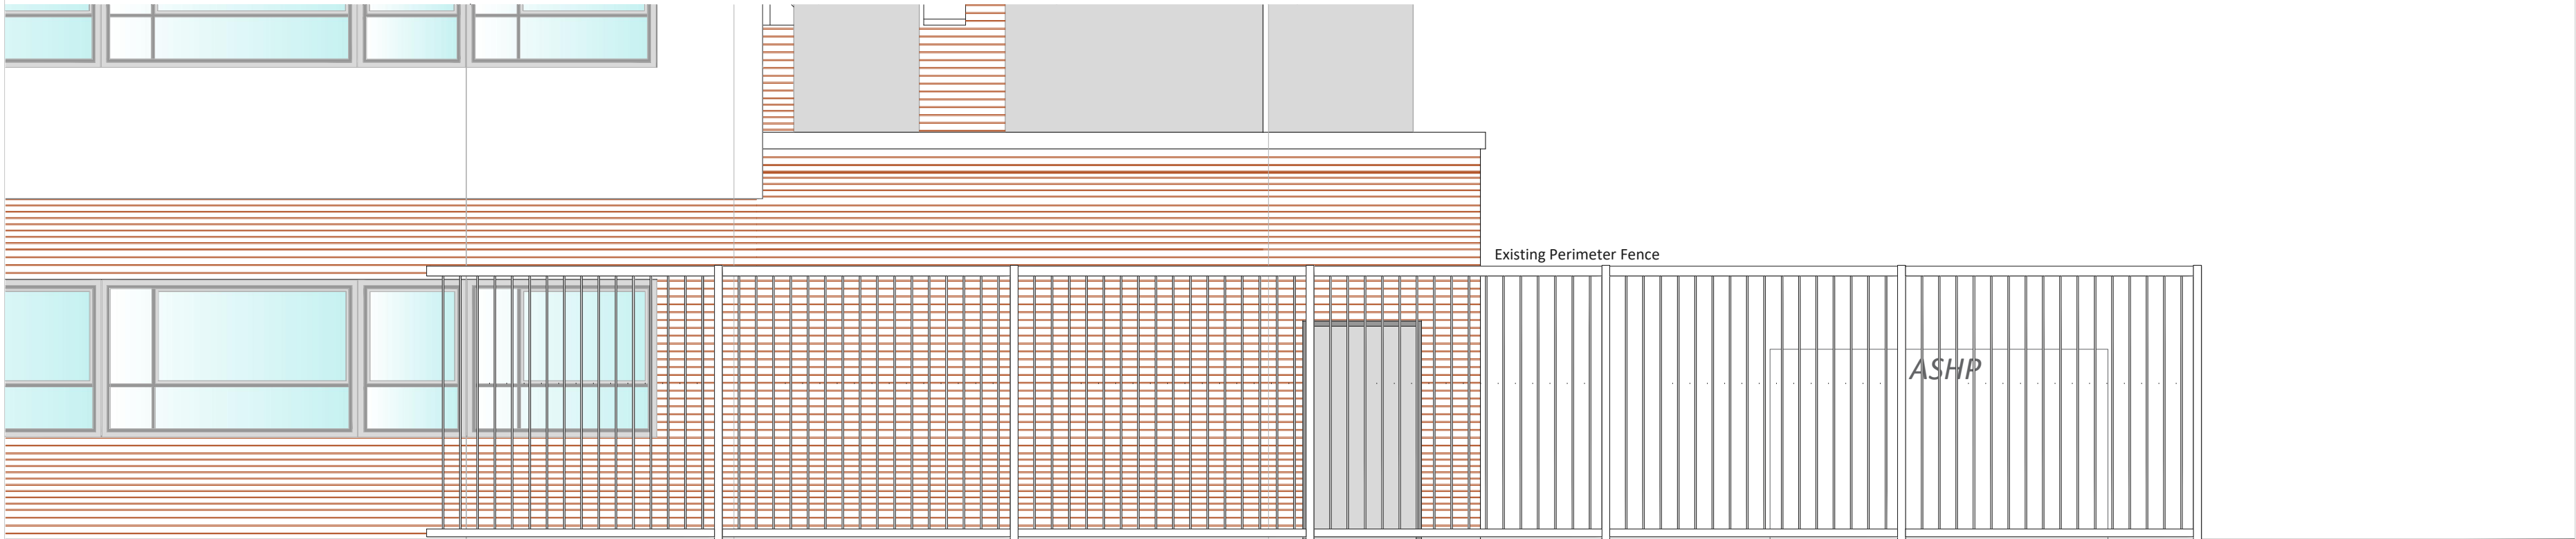

PROPOSED FENCE - ELEVATION A
SCALE @ 1:50

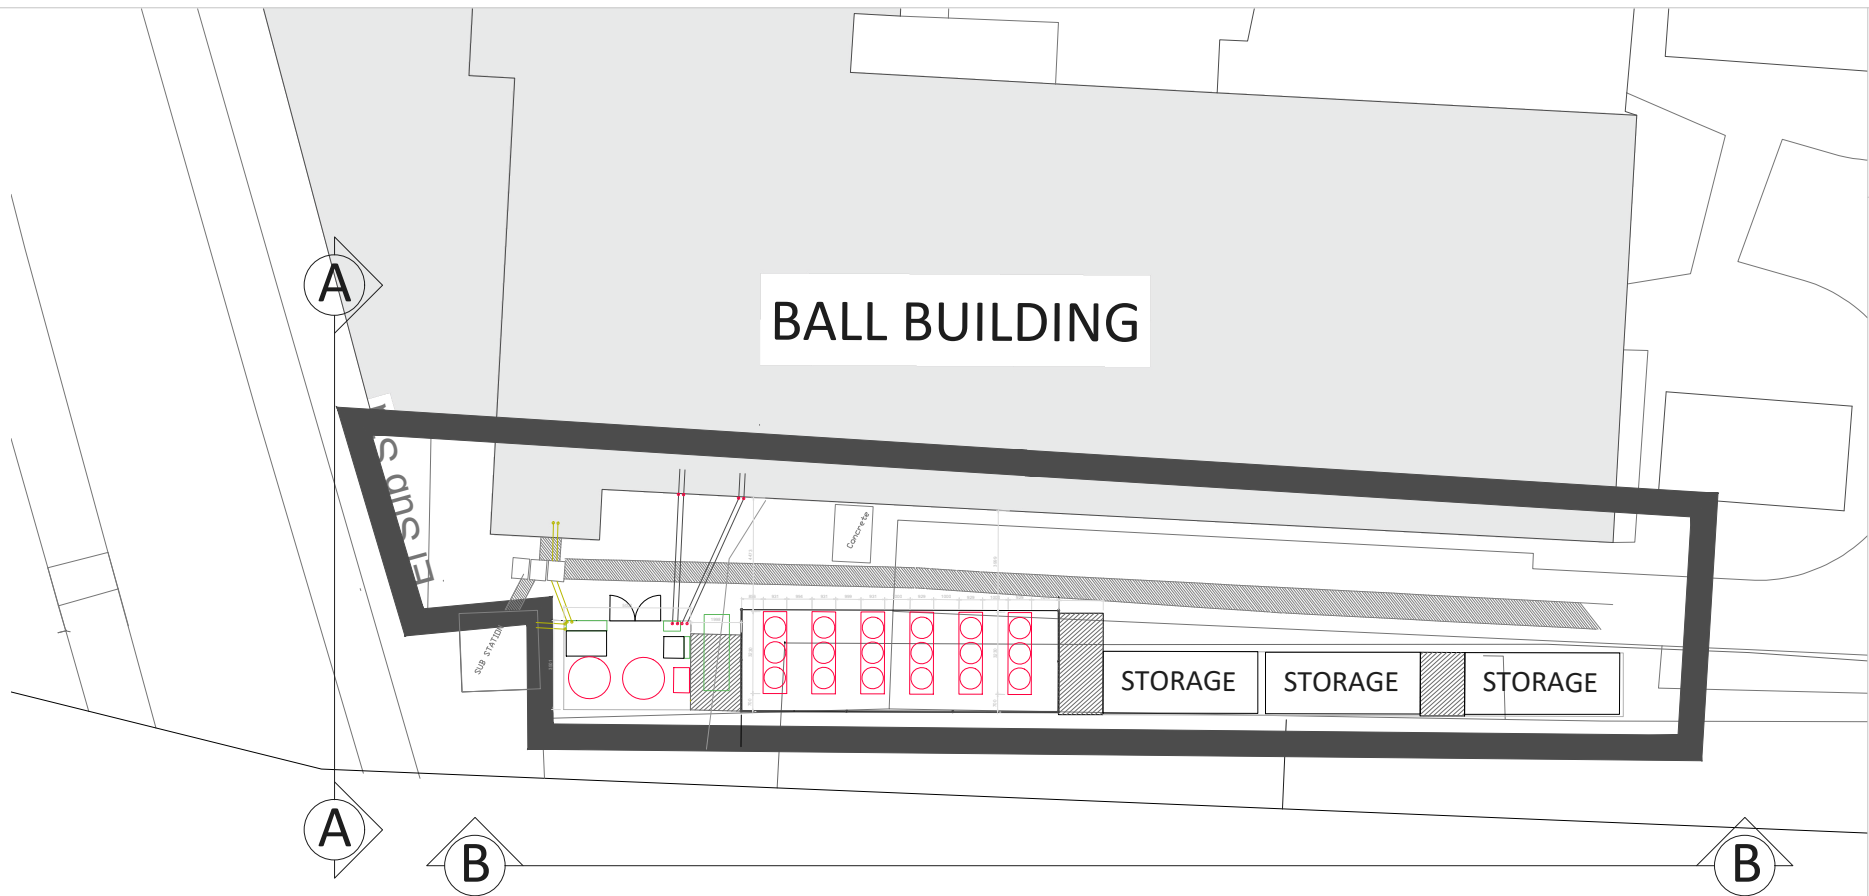

PROPOSED FENCE - ELEVATION B
SCALE @ 1:50

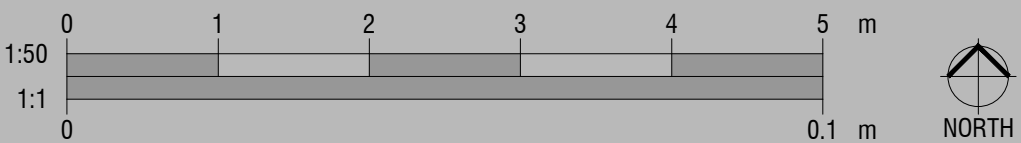

Copyright: All rights reserved. This drawing must not be reproduced without permission from AA Projects Ltd. Do not scale off this drawing. All dimensions are to be checked on site by contractor / sub contractor. Any discrepancies to be reported to AA Projects Ltd.

Rev	Date	Revision notes	By	Check
-----	------	----------------	----	-------

Client Loreto College		Drawing Title Proposed plant with existing fence	
Project Title ASHP	Drawn JHS	Date 04/07/23	
	Checked TM	Date 04/07/23	
DWG No: 21930.202	Scale 1:50	Revision	