



Site Safety Induction

**UoM Martin Harris Practice
Building**

Greenwoods Project Staff


The Site Manager is Lee Parkes,
who is also the first aider.



The Site Engineer & Temporary Work Supervisor
is Dave Shacklady.



The Contracts Manager is Darren Garner.

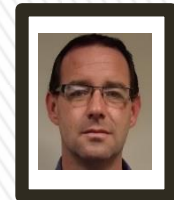

The Quantity Surveyor is Guy Quigley.



Greenwoods Contact Details

Keith Martin, Mob: 07801 020263.



Dave Shacklady, Mob: 07710 820262.




Darren Garner, Mob: 07917 305287.




Other Greenwoods staff visiting site include

The Chairman John Greenwood.

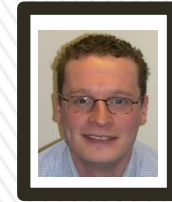

The Managing Director Adrian Rooney.

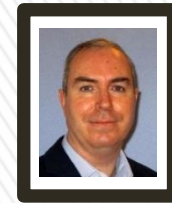

The Health, Safety & Environmental Director Darren Garner.



Traffic Management Plan Key

Notes

1. Skips to be a 14yd enclosed.
2. Heras fencing to be installed around skip
3. All deliveries to be banked by site labour
4. Doors to be kept shut at all times



First Aid



Heras fencing to be installed / Pro Barriers



Waste Area



Welfare



Delivery access / egress



Fire Point



Speed Limit



Muster Point



Wheel Washing Facilities



Vehicle & Pedestrian Access Gates

Emergency Contact Details
To Be Display On Heras Fencing
Keith Martin
07801 020263

Traffic Management Plan

UoM Martin Harris
Practice Building
Oxford Road
Manchester
M13 9PL

10-04-2023
Not to Scale

Office 1
1 Desk
1 Chair
Shelving

Office 1

Kitchen
Fridge
Microwave
Kettle

Welfare

Location 1

Canteen
Tables and Seats

Kitchen
Fridge
Microwave
Kettle


Location 2

Store

Location 3




Traffic Management Plan

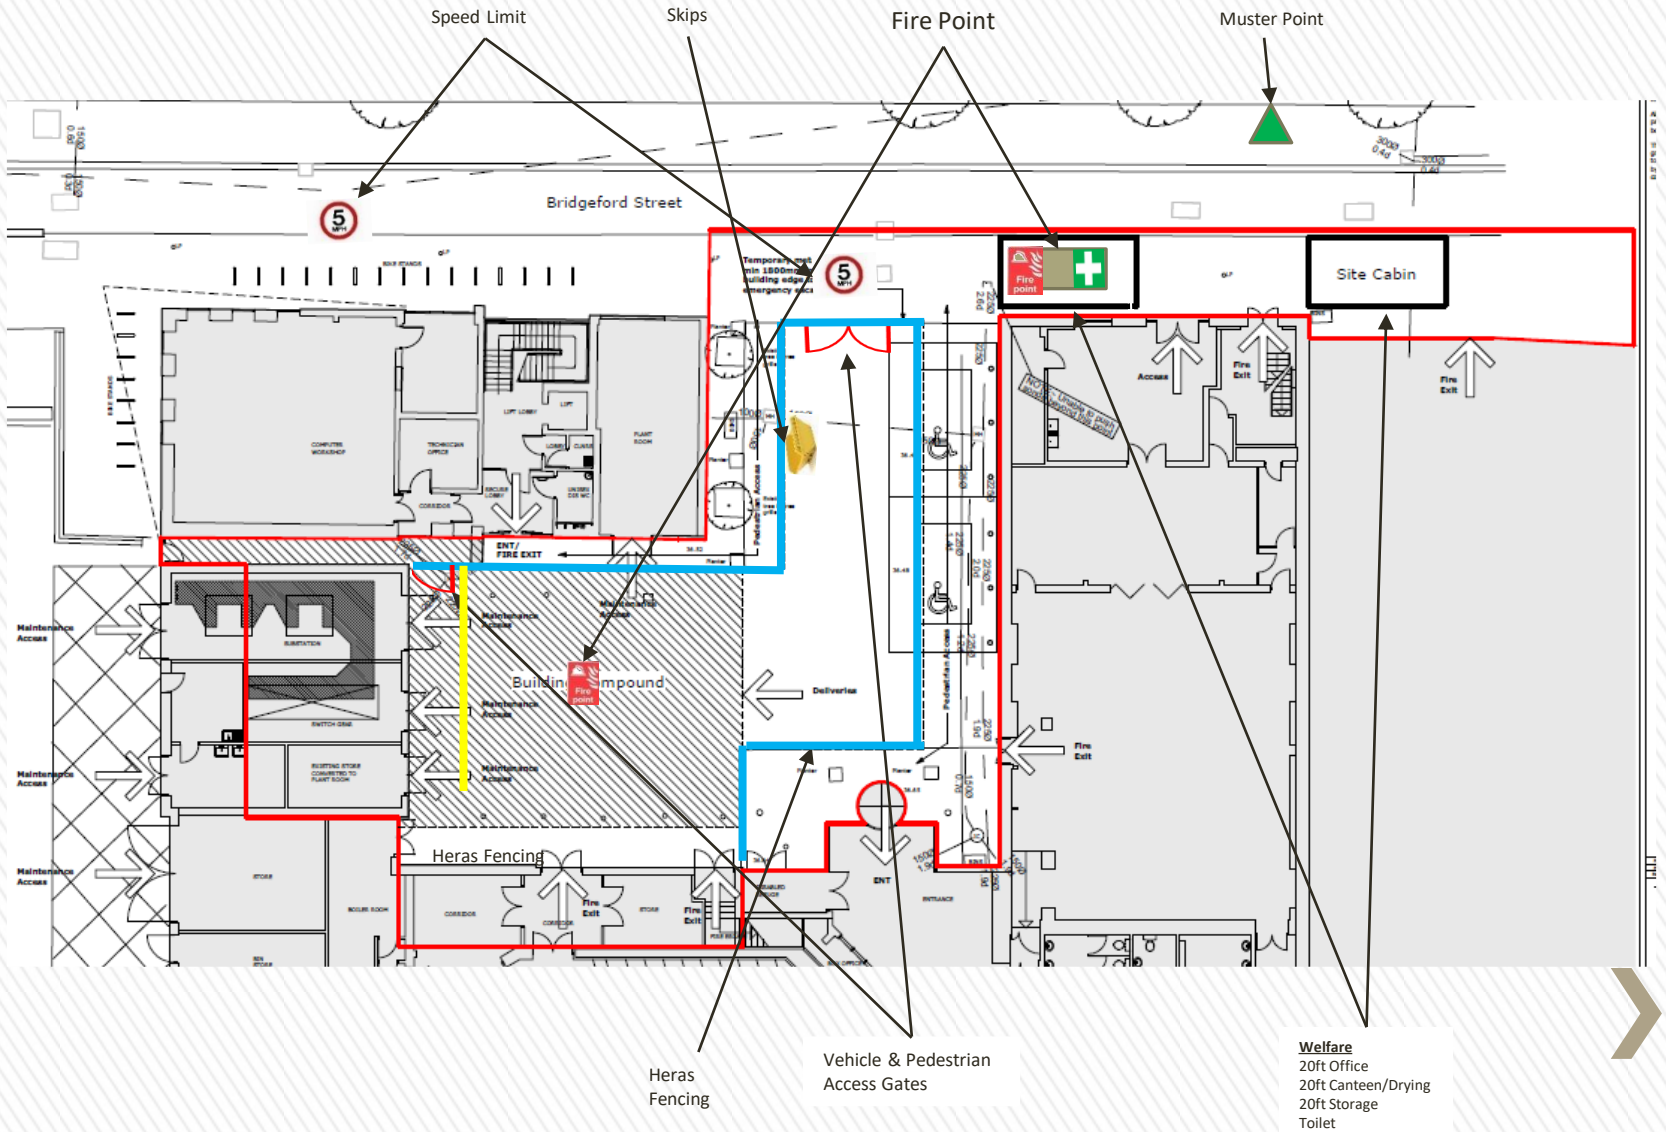


Traffic Management Plan

Emergency Contact Details
To Be Display On Heras Fencing
Keith Martin
07801 020263

Wheel Washing Facilities

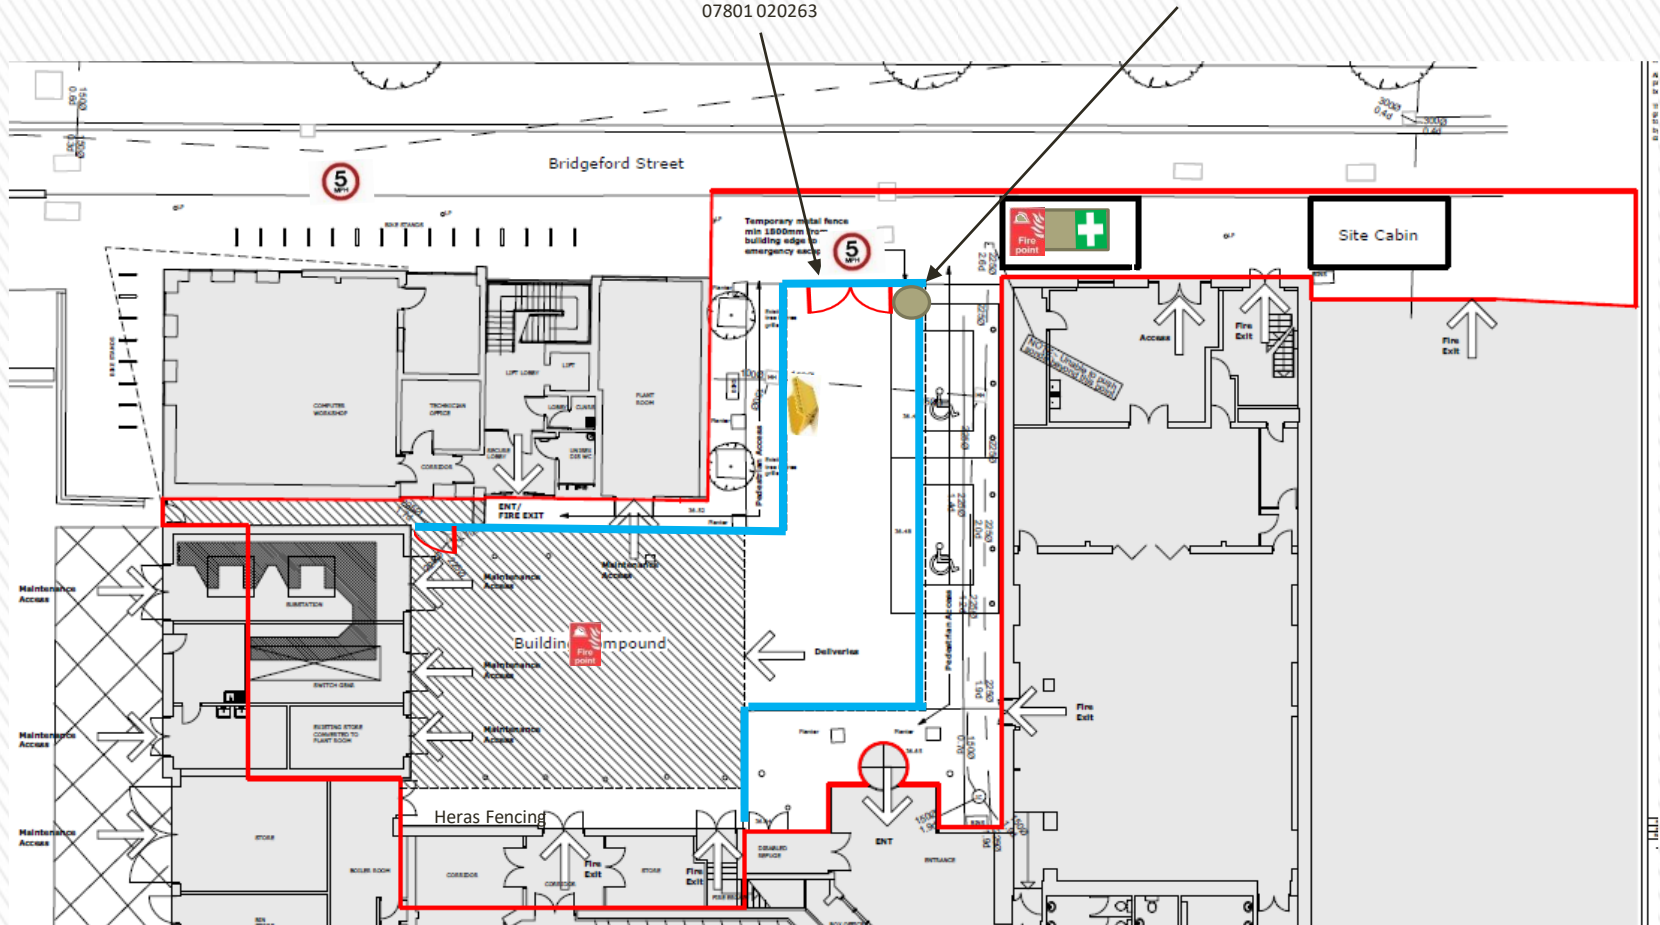

Traffic Management Plan

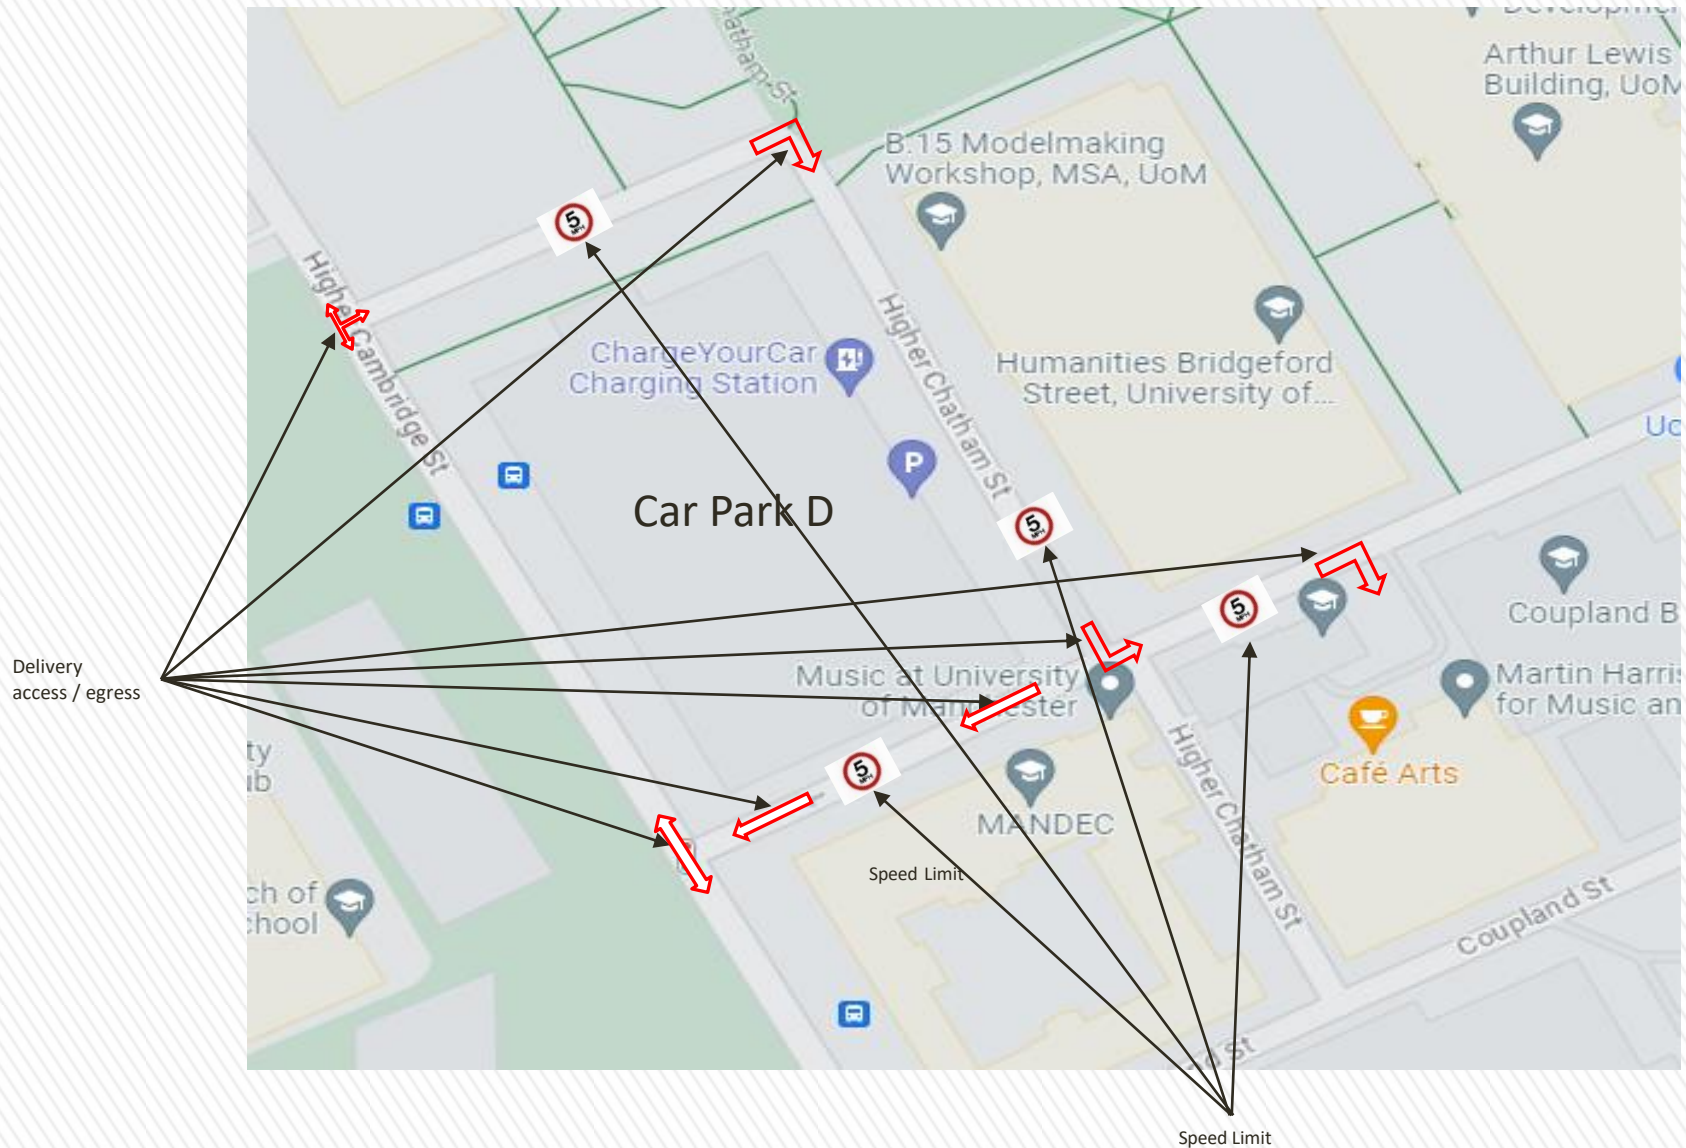

Site Rules

Greenwoods have a set number of site rules a copy of which are included within our induction leaflet.

Please ensure you have read and understood the site rules and are working in accordance with them.

Also follow the COVID-19 safety operating procedures.

SITE SAFETY

Under the Health & Safety at Work Act 1974 all persons entering this site must comply with all regulations under this act.
All visitors must report to the site office and obtain permission to proceed on to the site or any work area.
Safety signs and procedures must be observed and personal protection and safety equipment must be used at all times.



**Construction work in progress.
Parents are advised to warn children of the dangers of entering this site.**



Safety helmets must be worn.



Unauthorised entry to this site is strictly forbidden.

