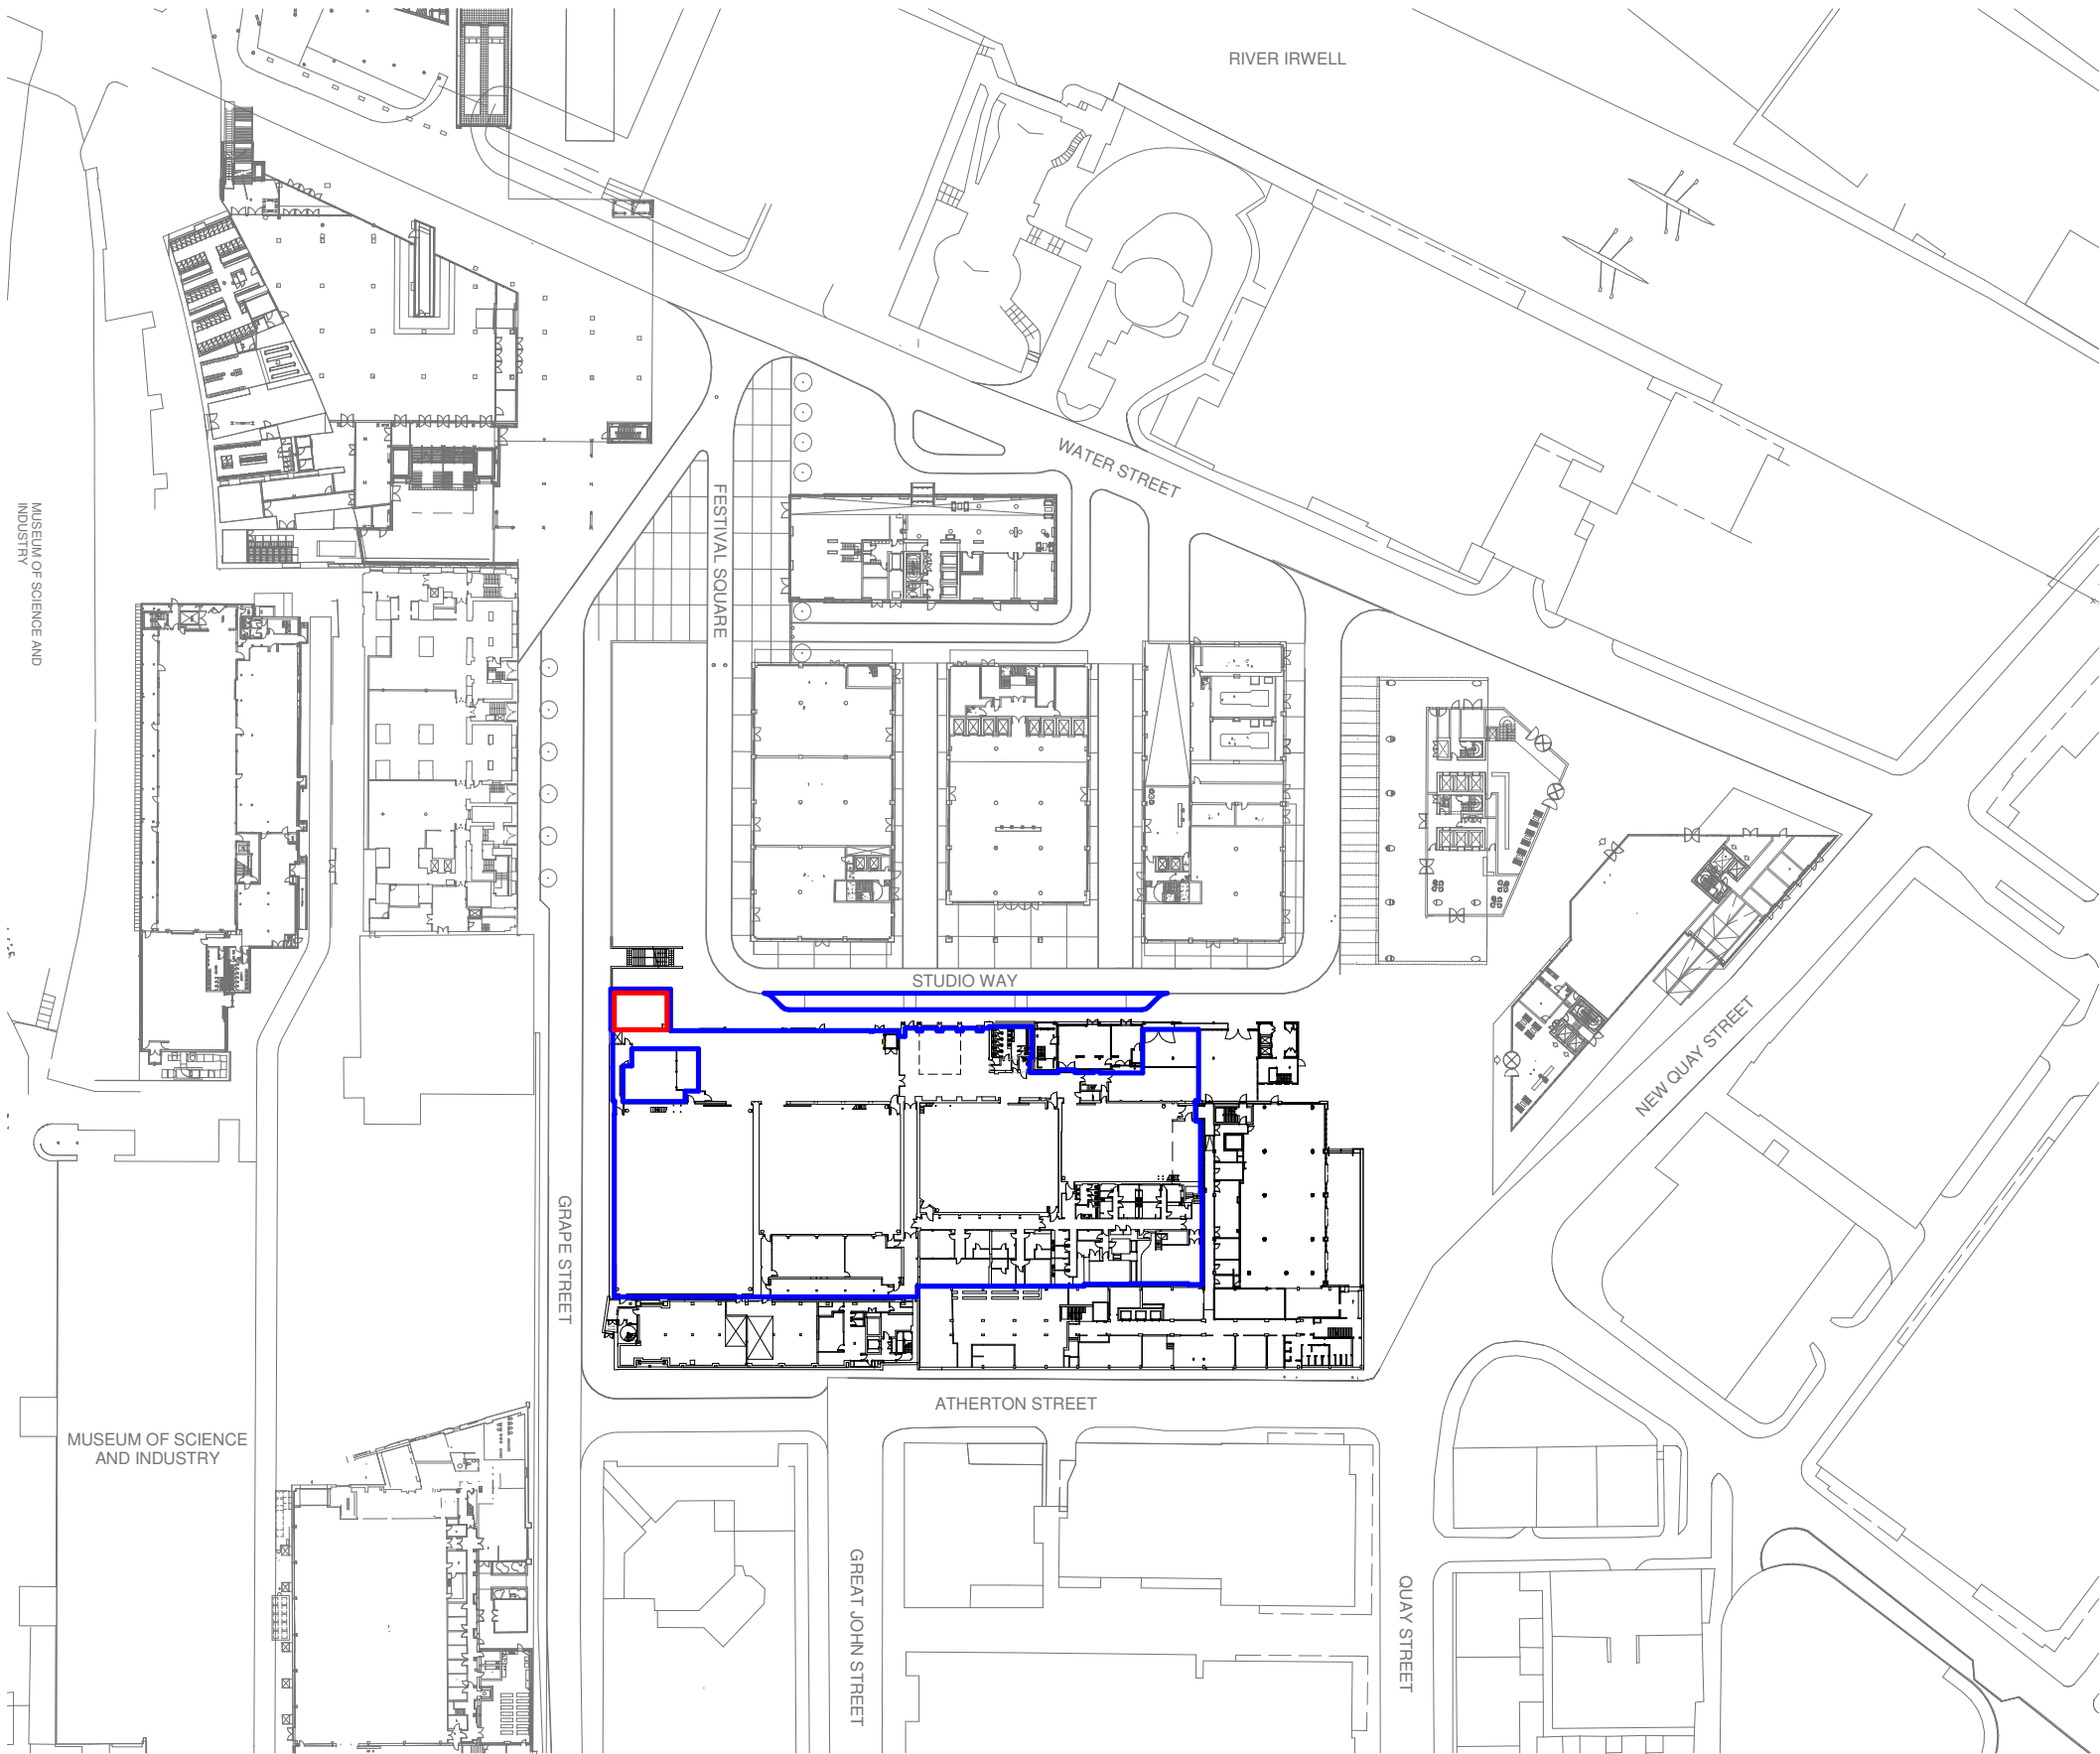


Site Location Plan

1 : 1250

SCALE 1: 1250 m

© This Drawing & Design is the copyright of Jenkins Design Services Ltd and should not be reproduced without written consent.

Contractors are to check all levels & dimensions on site prior to site works commencing & report discrepancies to the Designers.

DO NOT SCALE FROM THIS DRAWING

PLANNING

Key :-

Site Boundary denoted with blue line — equates to approx:- 4086.1 m² / 43982 ft²

Site Area denoted with red line — equates to approx:- 56.3 m² / 606 ft²

Rev	Description	By	Chk	Date
Project:	M1 Studios, Manchester			
Title:	Stair 7 Site Location Plan			
Client:	Allied London			
Drawn By:	CM	Checked By:	TR	on
Original Size:	A3	Project Number:	22116	
Drawing Number:	SI-XX-DR-A-1000			REV



ARCHITECTURE INTERIOR PROJECT CDM BUILDING
DESIGN DESIGN MANAGEMENT ADVISOR CONSULTANCY

JENKINS DESIGN SERVICES LTD
2-4 HUGHTON STREET, BURY, BL9
0TA
T: 0161 761 7779
E: TEAM@JENKINS-DESIGN.CO.UK