


Location Plan

Site Address: Manchester City Football Club Ltd, Etihad Stadium, Ashton New Road, Manchester, M11 3FF

Date Produced: 20-Sep-2023

Scale: 1:2500 @A4

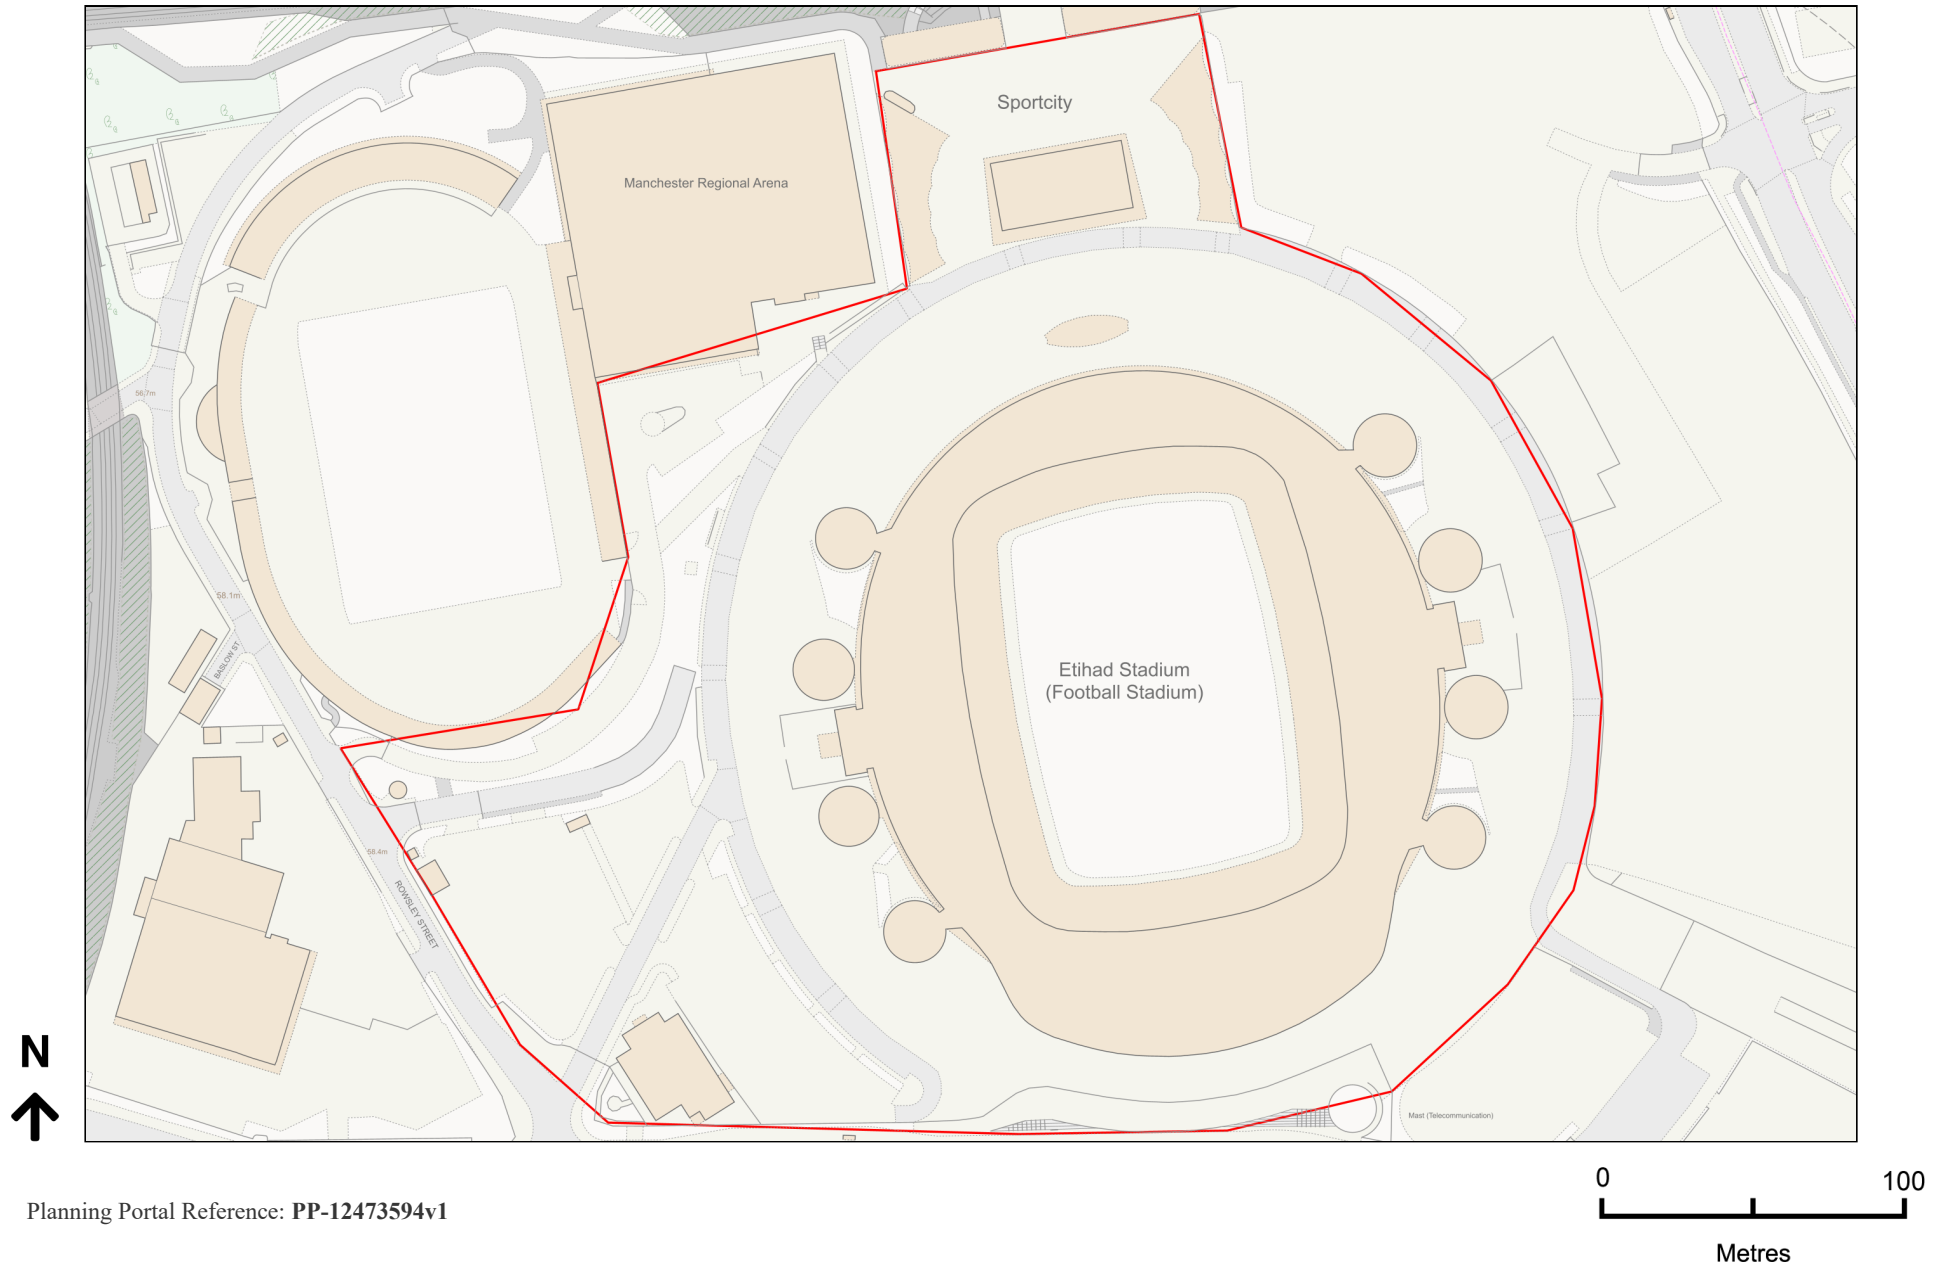

Planning Portal Reference: PP-12473594v1