


Massing Analysis

- 1 Use of the existing vehicular access to provide 5 car parking and 10 cycle storage spaces
- 2 New commercial active frontage on ground floor
- 3 Private amenity space
- 4 Stepped in corner block

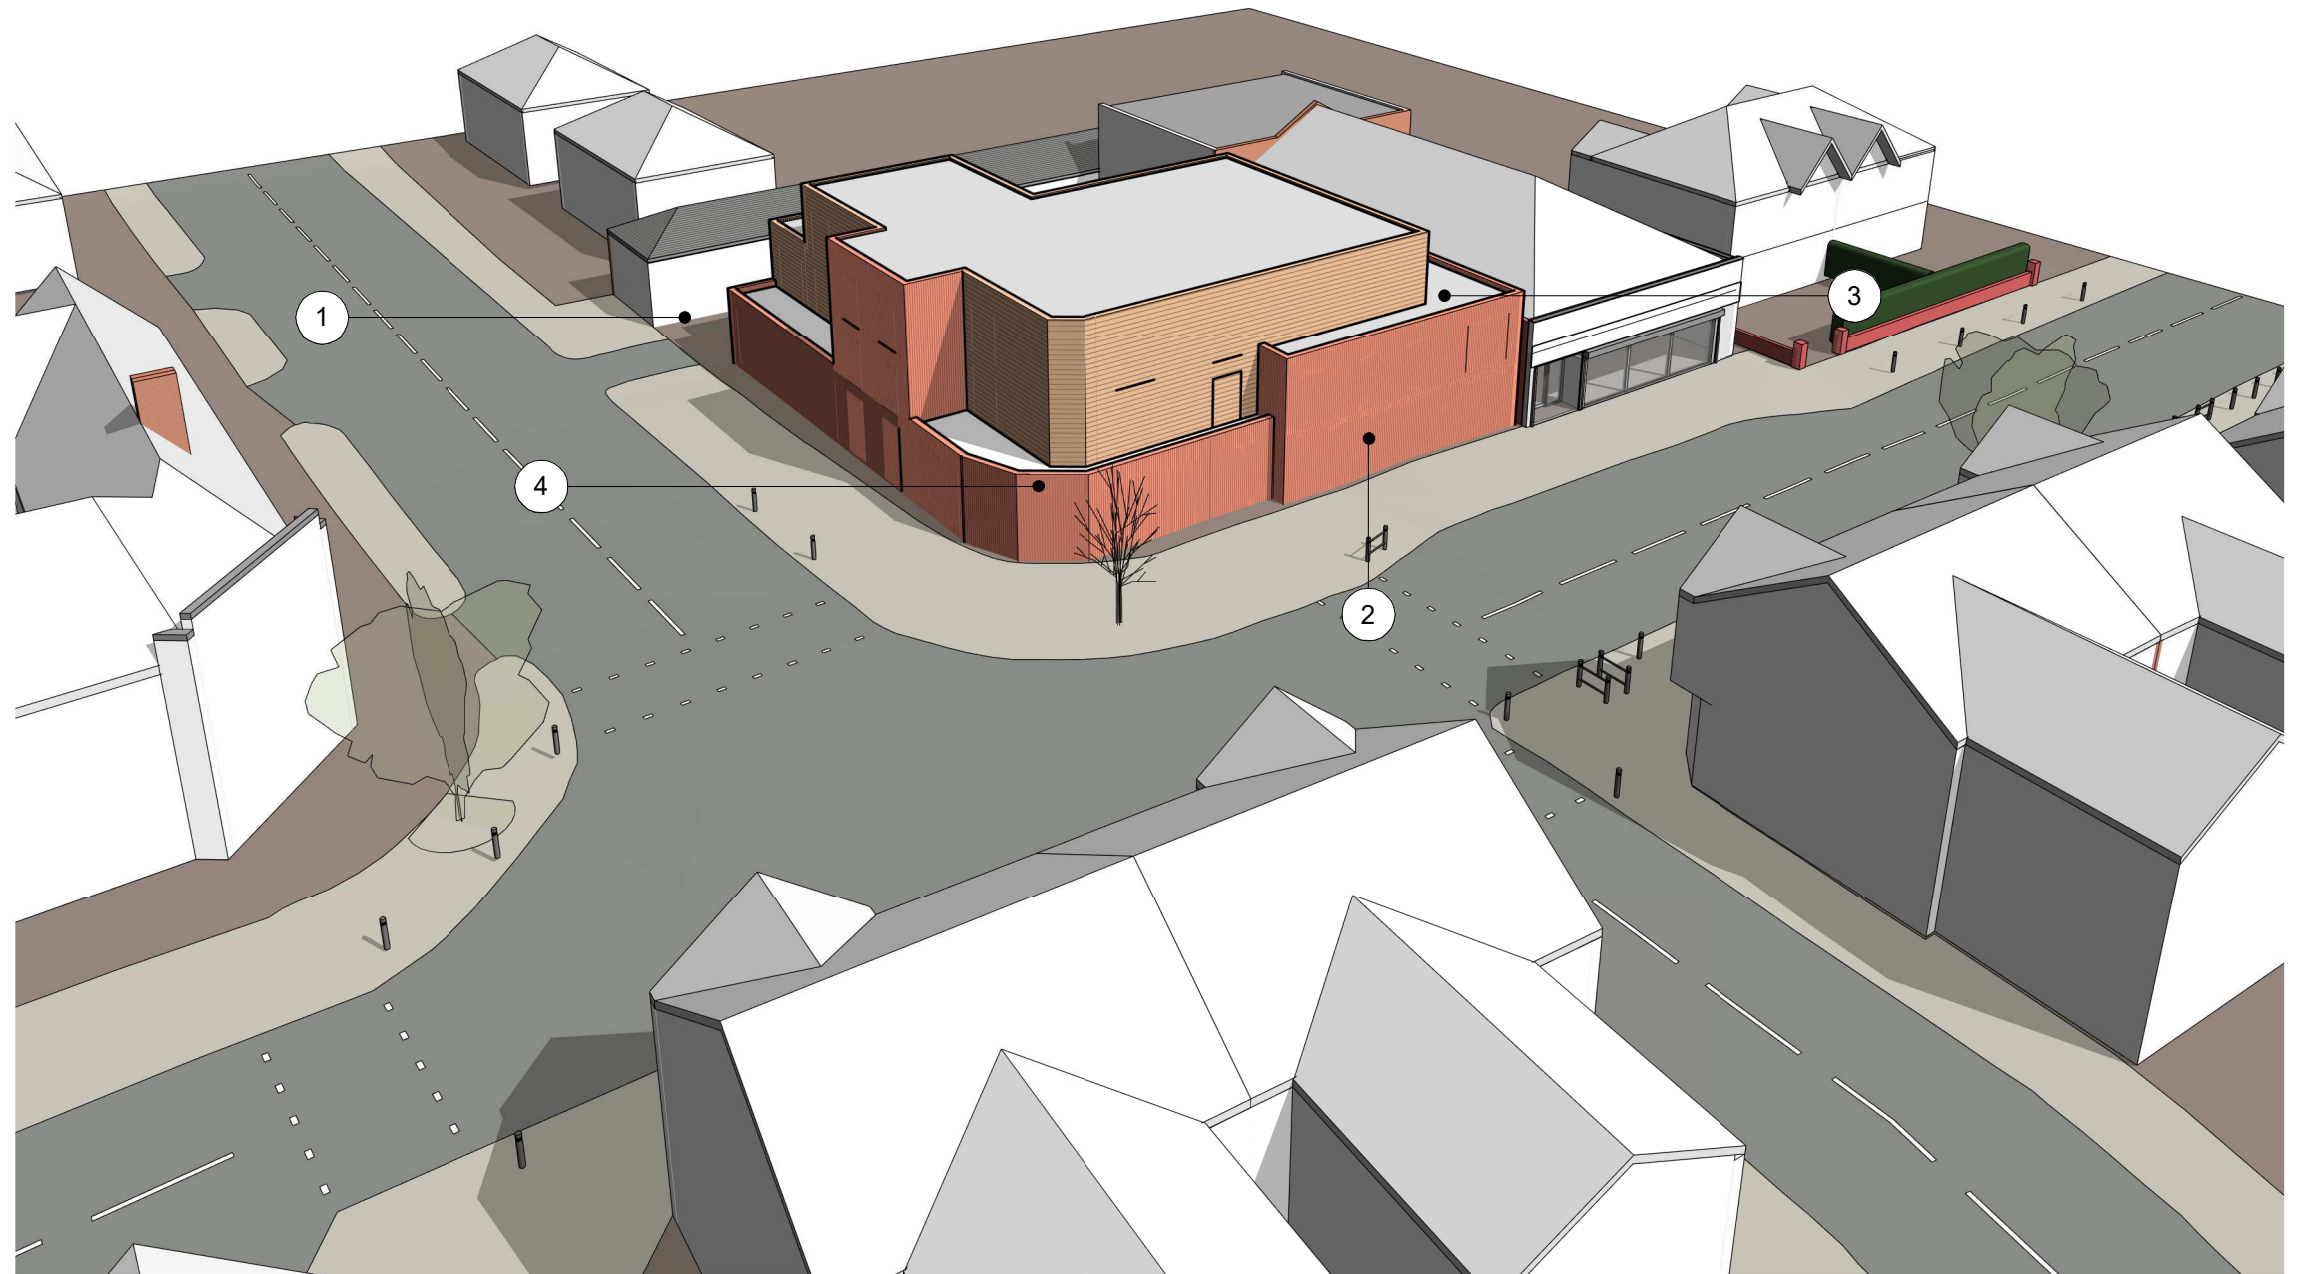

Aerial Massing View from Burnage Lane



Street View From Mauldeth Road



Street View from Burnage Lane looking North



Street view from Burnage Road looking South