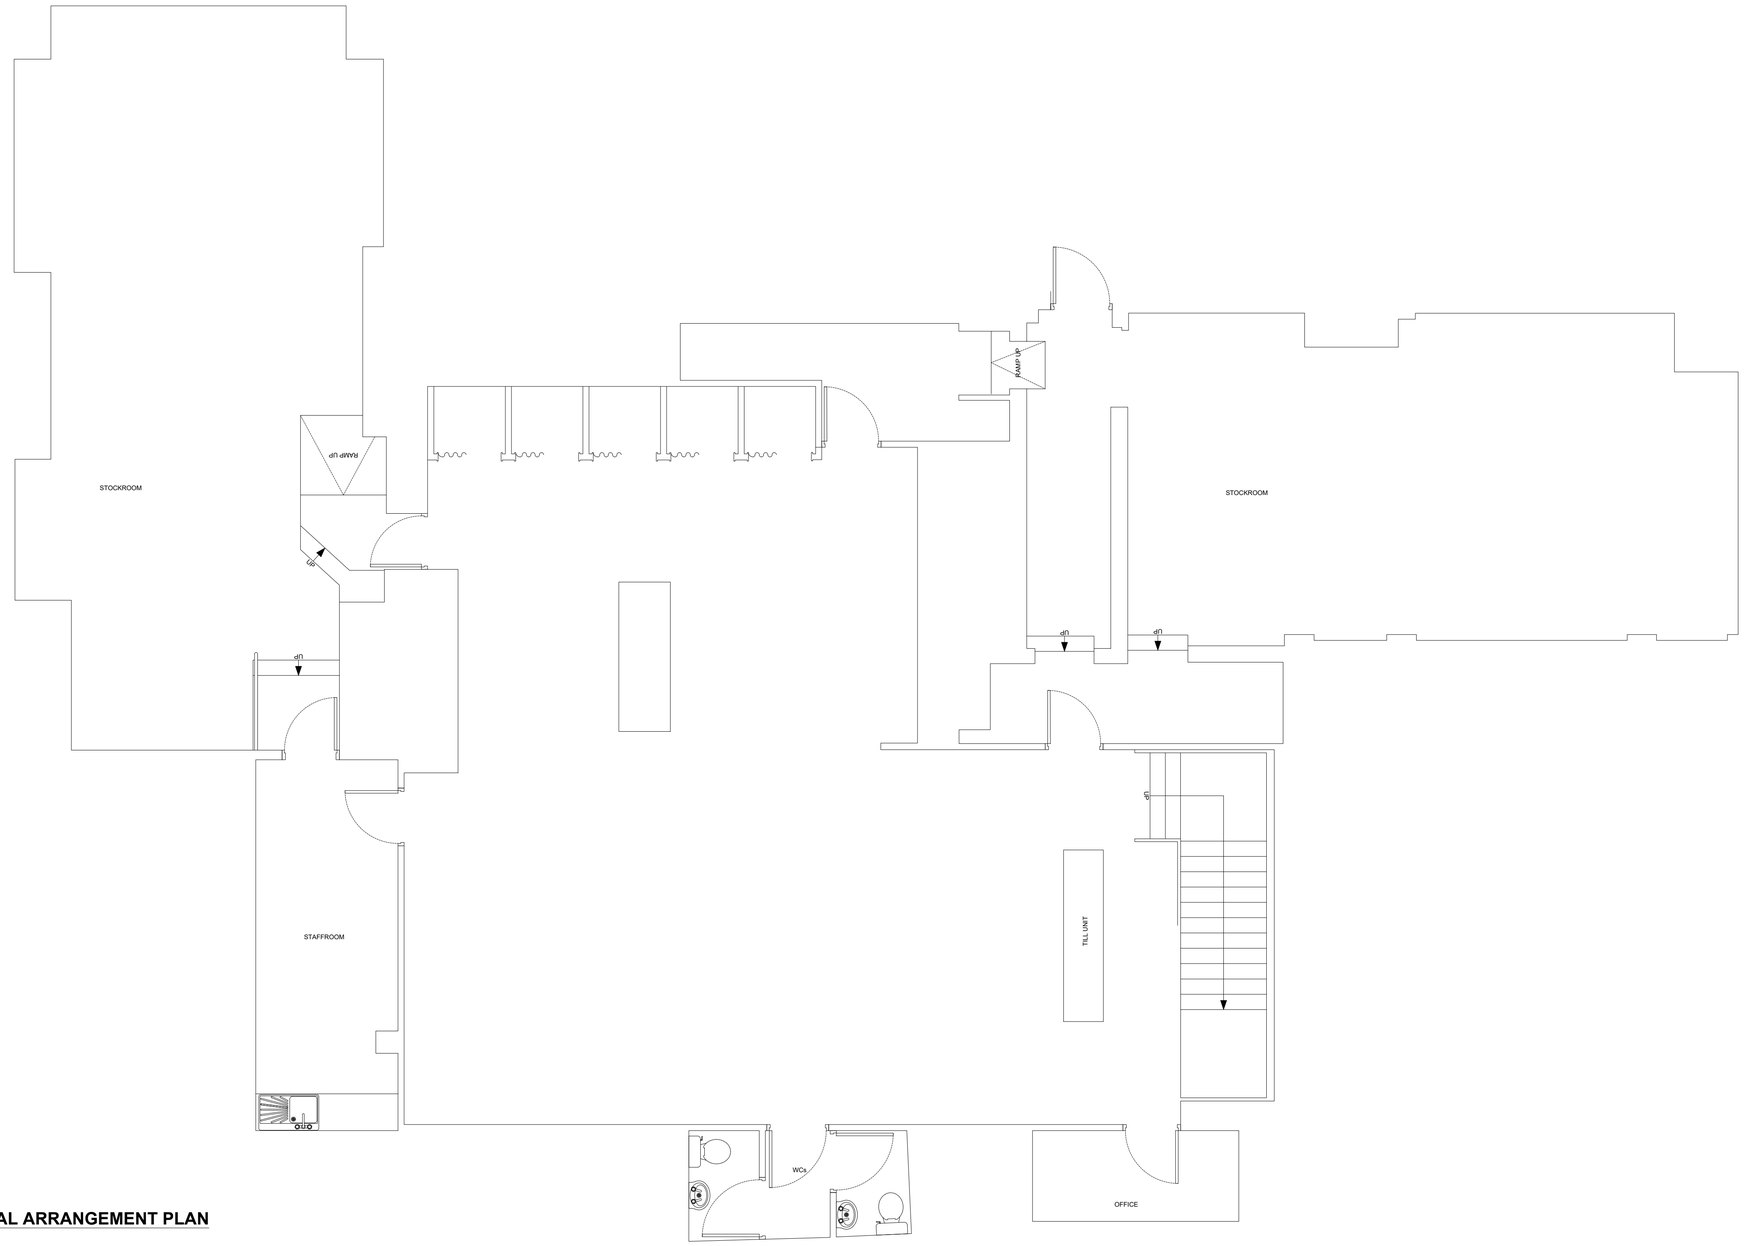


EXISTING BASEMENT GENERAL ARRANGEMENT PLAN

NOTES

REVISIONS

SURVEY

REFERENCE DRAWINGS
MANSELL DESIGN SURVEY

FIT OUT TYPE
BRANDED BOUTIQUES

PROJECT
PANERAI / JLC
1 ST ANN'S SQUARE
MANCHESTER
M2 7EF

DESCRIPTION
EXISTING BASEMENT GENERAL ARRANGEMENT PLAN

SCALE	DATE
1:50	12/05/22
DRAWN BY	JOB No.
S.R.B.	N/A
DRAWING No.	REVISION
1615-01-03	

SIGNET JEWELERS
Store Development

COPYRIGHT IS RESERVED BY SIGNET TRADING Ltd. AND IS ISSUED ON THE CONDITION THAT IT IS NOT COPIED OR DISCLOSED BY OR TO ANY UNAUTHORISED PERSONS WITHOUT PRIOR CONSENT FROM SIGNET TRADING LTD

THIS DRAWING SHOULD NOT BE SCALED. THE CONTRACTOR SHOULD CHECK ALL DIMENSIONS ON SITE, ANY ERROR OR OMISSION SHOULD BE REPORTED TO SIGNET TRADING Ltd.