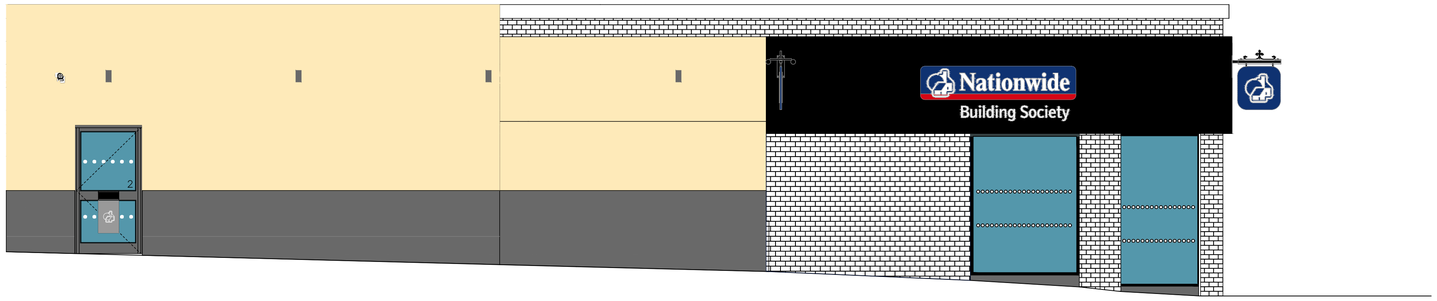


ALL DIMENSIONS MUST BE CHECKED ON SITE.
ONLY FIGURED DIMENSIONS ARE TO BE WORKED FROM.
DISCREPANCIES MUST BE REPORTED TO THE ARCHITECT BEFORE PROCEEDING.
THIS DRAWING IS BASED ON BEST KNOW INFORMATION

0 1 2 3 4 5 M
Scale - metres

NORTH POINT

REVISIONS		
#	#	#
#	#	#
#	#	#
LETTER	DESCRIPTION	DATE

ISG
Boleyn House,
St Augustines
Business Park,
Whitstable
Kent CT5 2QJ

© This drawing remains the Copyright of Four Architecture and Design and may not be reproduced in whole or in any part without prior written permission.

NOTE:
All proprietory goods and materials are to be fitted in accordance with manufacturer's instructions. Codes of Practise and British Standards. All dimensions to be verified by the Contractor on site. Do not scale drawings, work to figured dimensions only.

ALL REFERENCES SHOULD BE READ IN CONJUNCTION WITH THE MOST CURRENT NATIONWIDE DESIGN GUIDES.

CLIENT
nationwide

MANCHESTER(0712)
Brand Update

BRANCH NAME & PREFIX:
MANCHESTER
74-76 Market Street

DRAWING TYPE:
EXISTING
EXTERNAL ELEVATION 1

SCALE @ A1:	SCALE @ A3:	DATE DRAWN:	STATUS:	PROPERTY LOCATION CODE:	DRAWING REF NO:	REV.
1:50	1:100	04.07.2023	EXISTING	MA121	EX.00.E1	/
DRAWN BY: ICT	CHECKED BY & DATE: JNA	JOB REF:				