A3

SHEPPARD ROBSON

77 Parkway Camden Town London NW1 7PU

T: +44 (0)20 7504 1700 E: enquiries@sheppardrobson.com

CLIENT

IQ Student Accommodation

TITLE

Engineered Stone Cladding Sample Panel Drawing

STATUS **S4**

PURPOSE FOR ISSUE **For Stage Approval**

REV.	DATE	AMENDMENT
P01	22/09/2023	Stage 3 - Final Issue

PROJECT

Echo Street PBSA


SCALE@A3	DATE	ORIGINATOR	CHECKED	AUTHORISED
As indicated	22/09/2023	LA	VC	RG

Stage 3


SR NO. **7054**

DRAWING NO. **ECHO-SRA-XX-XX-DR-A-21421**

REV. **P01**

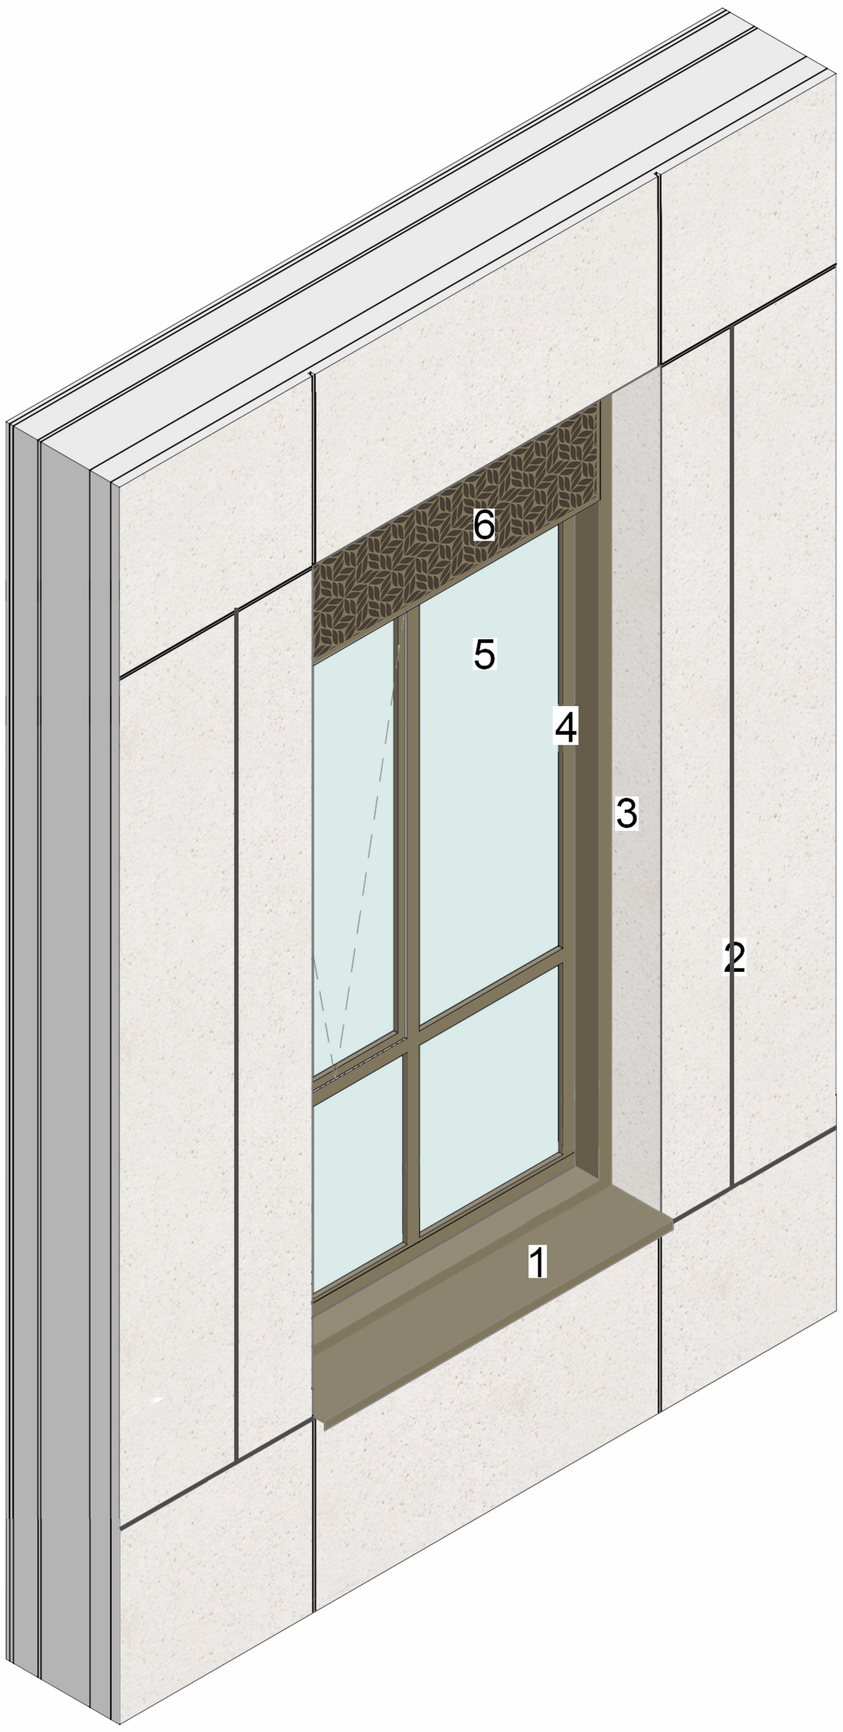


3D-AXO

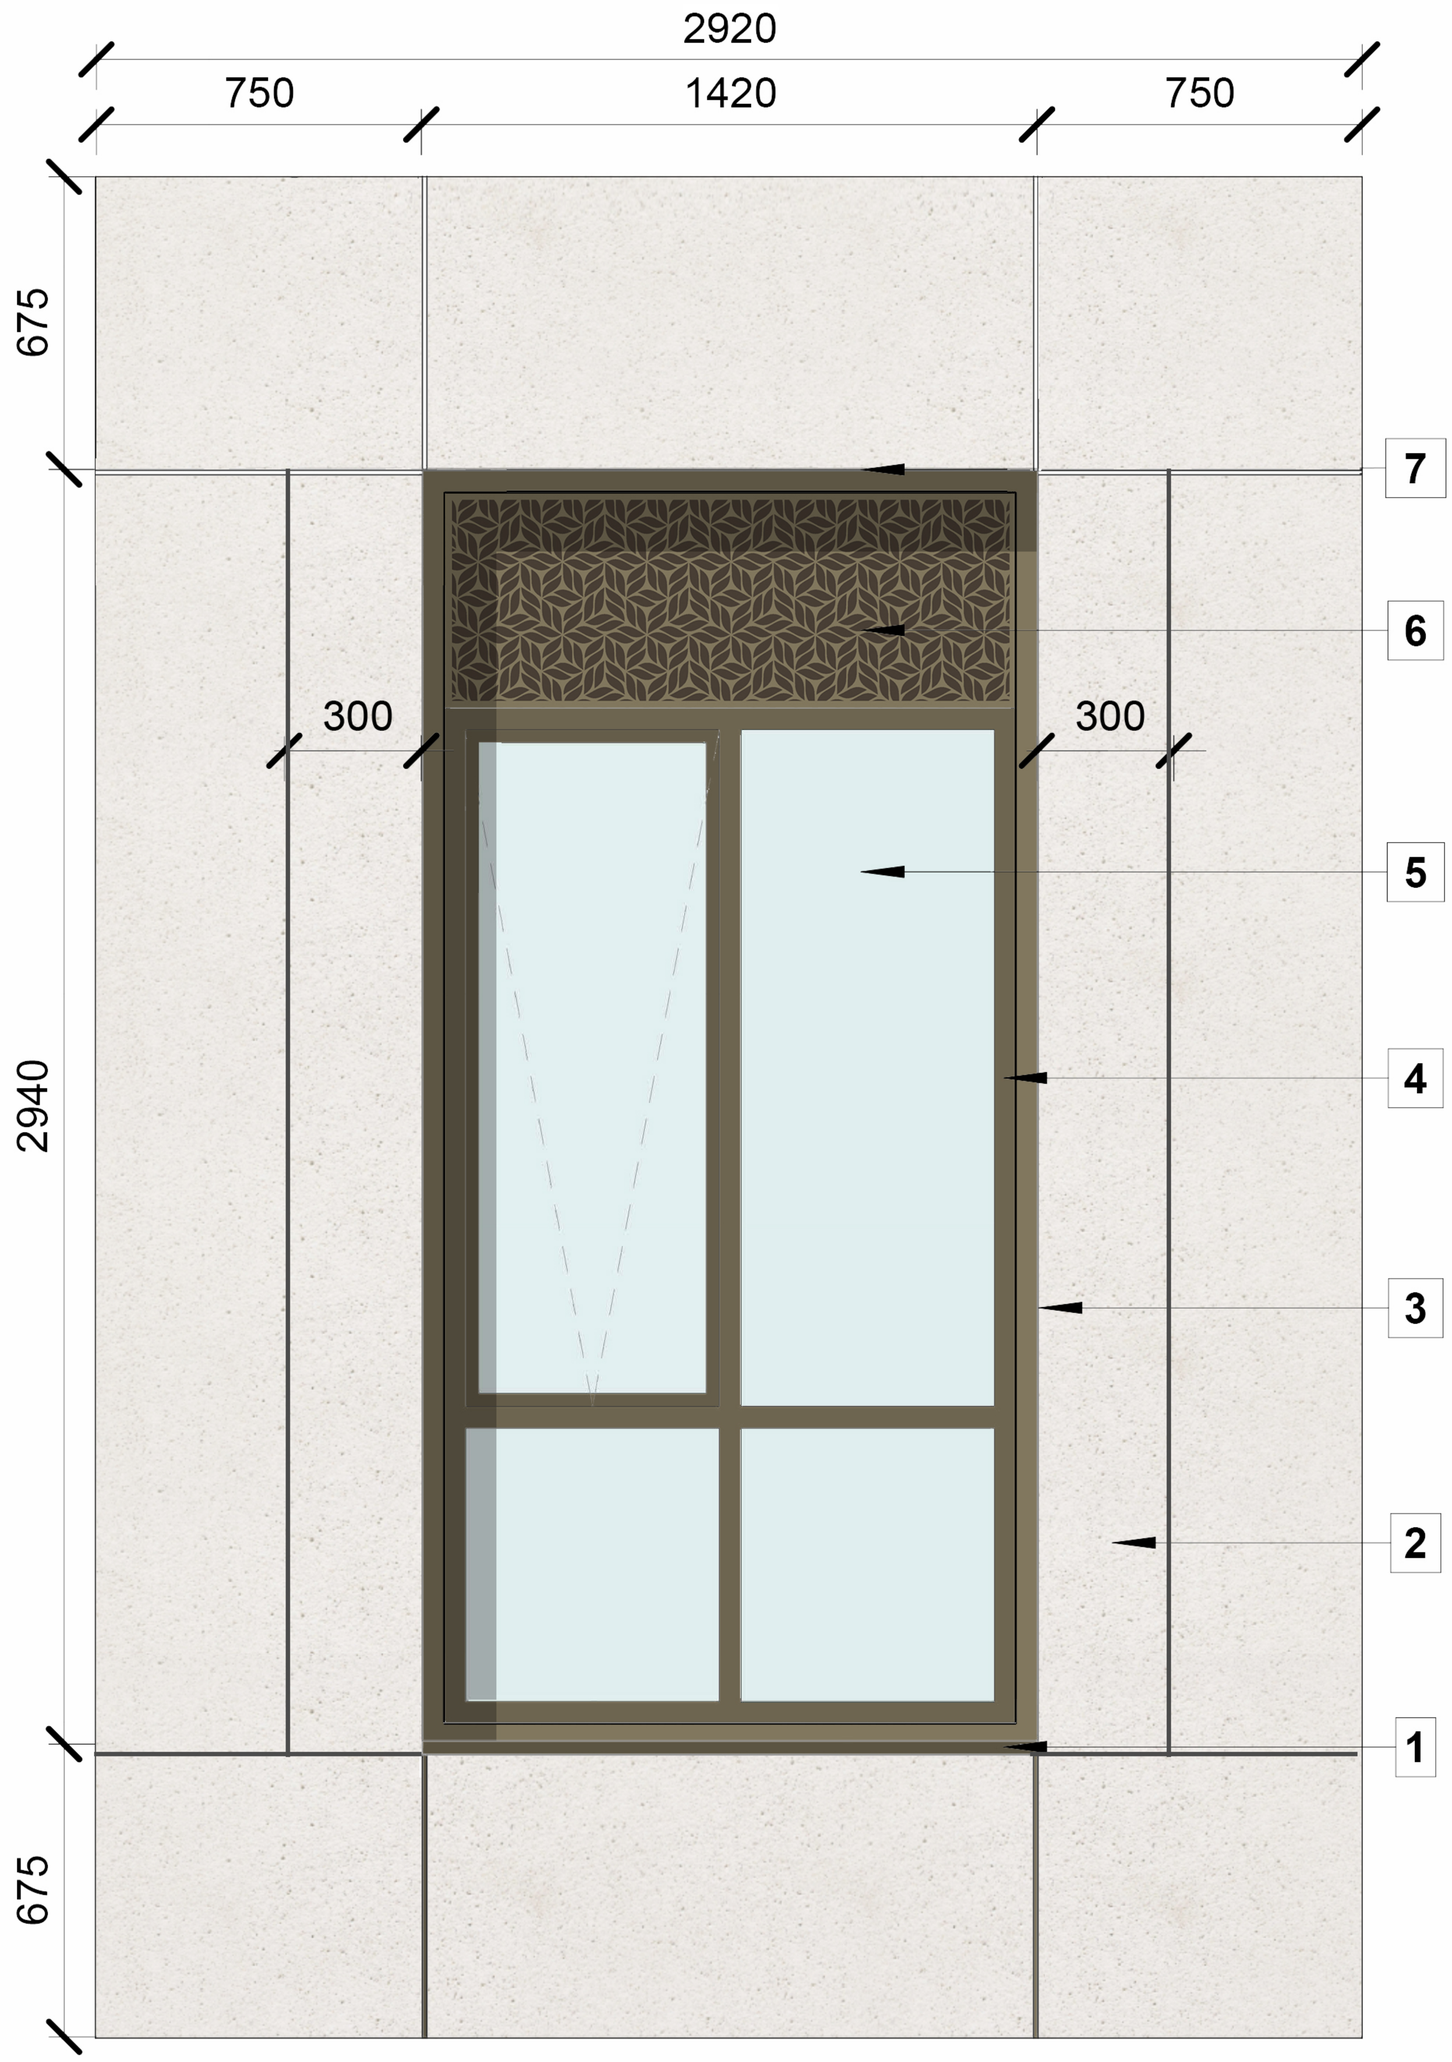

Elevation

1. Anodised Aluminium Window Sill (Medium Bronze)
2. Engineered Stone Cladding
3. Engineered Stone Cladding 90° Window Reveal
4. Anodised Aluminium Window Frames (Medium Bronze)
5. Transparent Window Glazing
6. Aluminum Panel with perforated petalled pattern (Medium Bronze)
7. Engineered Stone Cladding Window Soffit

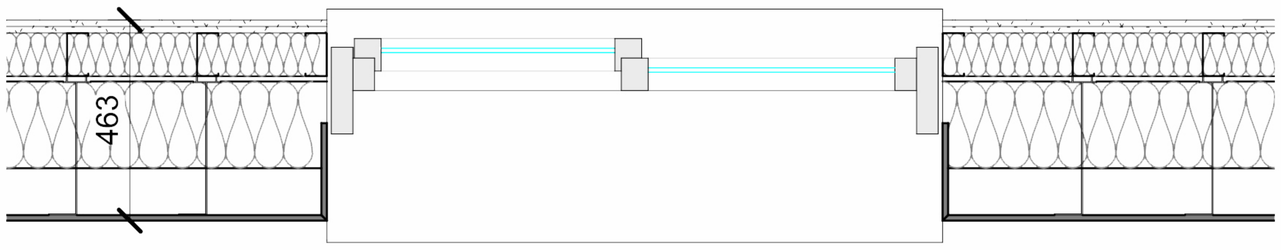

Plan

© COPYRIGHT
The copyright in this drawing is vested in Sheppard Robson and no license or assignment of any kind has been, or is, granted to any third party whether by provision of copies or originals or otherwise unless agreed in writing.

DO NOT SCALE FROM THIS DRAWING
The contractor shall check and verify all dimensions on site and report any discrepancies in writing to Sheppard Robson before proceeding work

FOR ELECTRONIC DATA ISSUE
Electronic Data / drawings are issued as "read only" and should not be interrogated for measurement. All dimensions and levels should read, only from those values stated in text on the drawing.