DO NOT SCALE FROM THIS DRAWING
ALL DIMENSIONS MUST BE CHECKED ON SITE BY CONTRACTOR PRIOR TO CONSTRUCTION

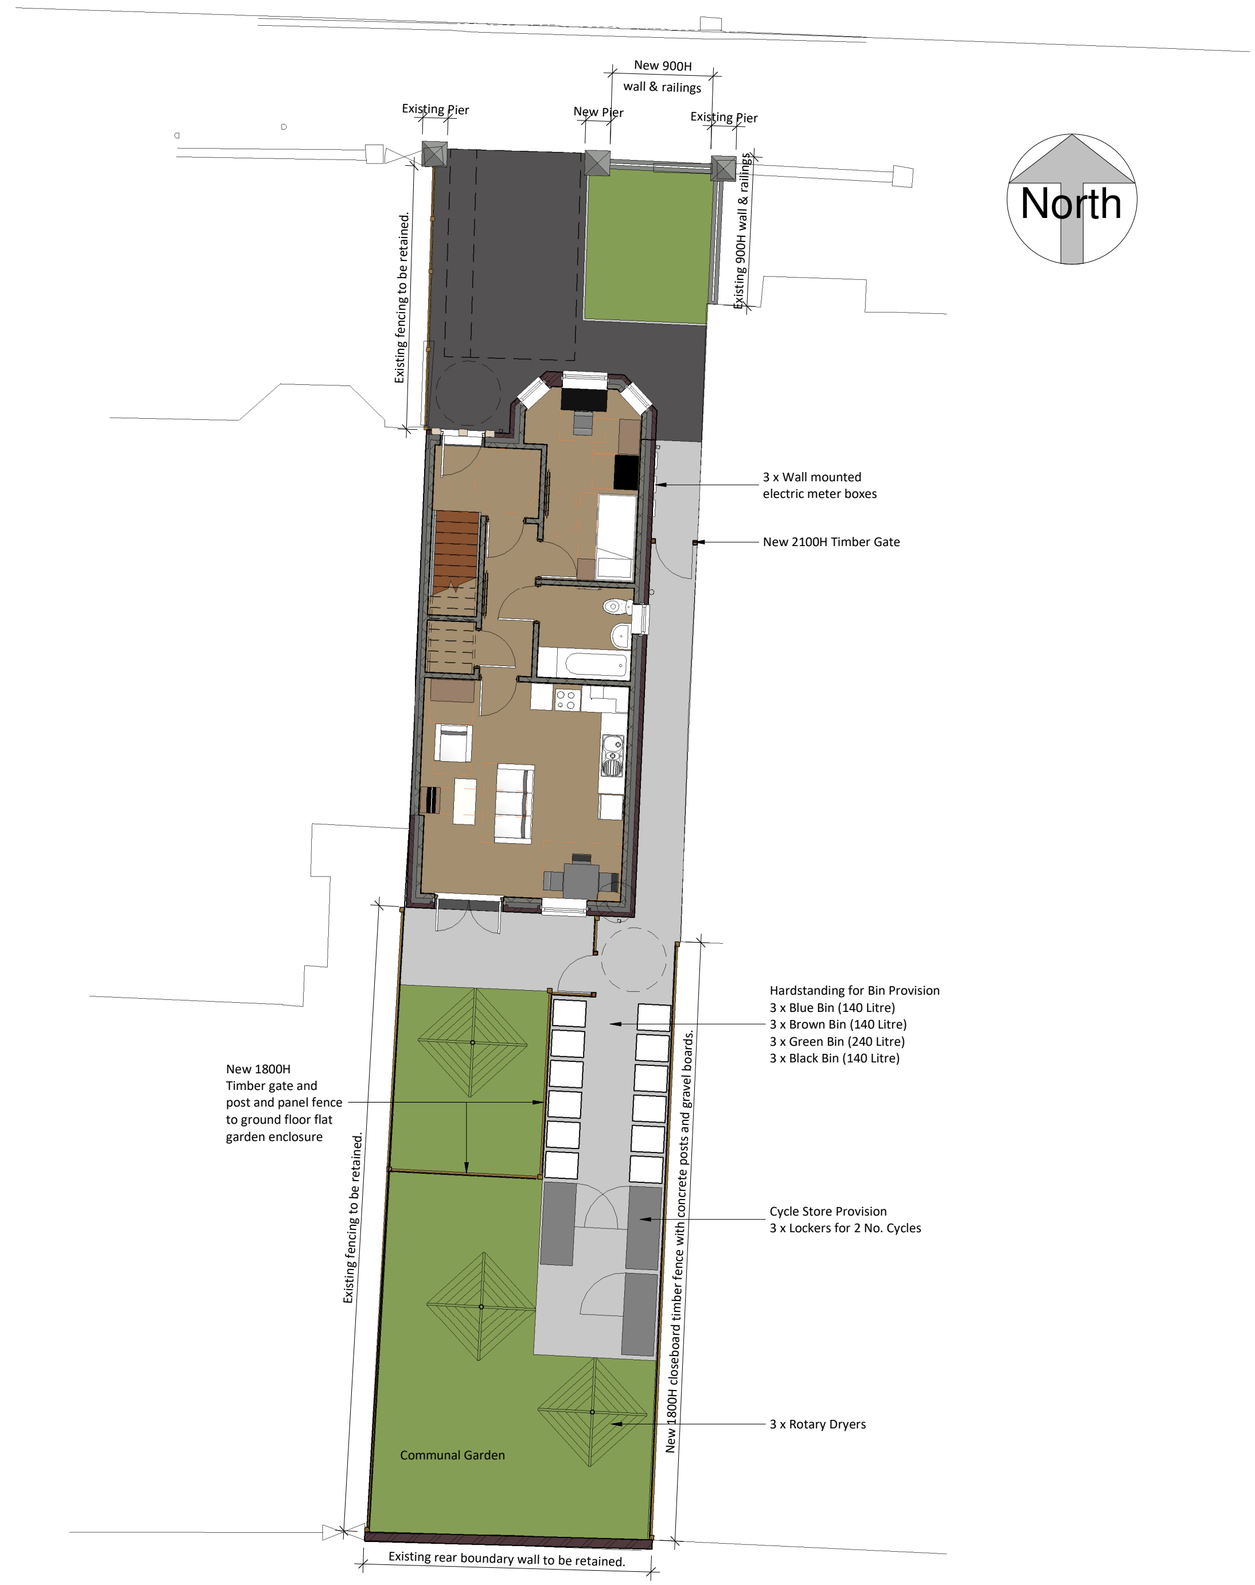

1 0 1 2 3 4 5
SCALE m
1:100

Rev	Date	Int	Description
1	20.10.22	AJ	Cycle store provision and rotary dryers added.

btp ARCHITECTS
RIBA Chartered Practice

Client:
MSV

Project:
1468 Ashton Old Road, Openshaw

Description:
Site as Proposed

Purpose of Issue:
Planning

Drawn By:	Checked By:	Date:	Scale @ A2:
AJ	VS	05/09/22	1 : 100

Job No:	Status Code:	Drawing No:	Rev:
3764	S4	202	1

File Identifier:
AR-BTP-00-SP-DR-A-3764_202.1

Elizabeth House, 486 Didsbury Road, Heaton Mersey, Stockport, SK4 3BS
t 0161 443 1221 e info@bernardtaylor.co.uk w www.btparchitects.co.uk