


EXTERNAL VIEW 1:20@A3 Second Floor - Partition 1

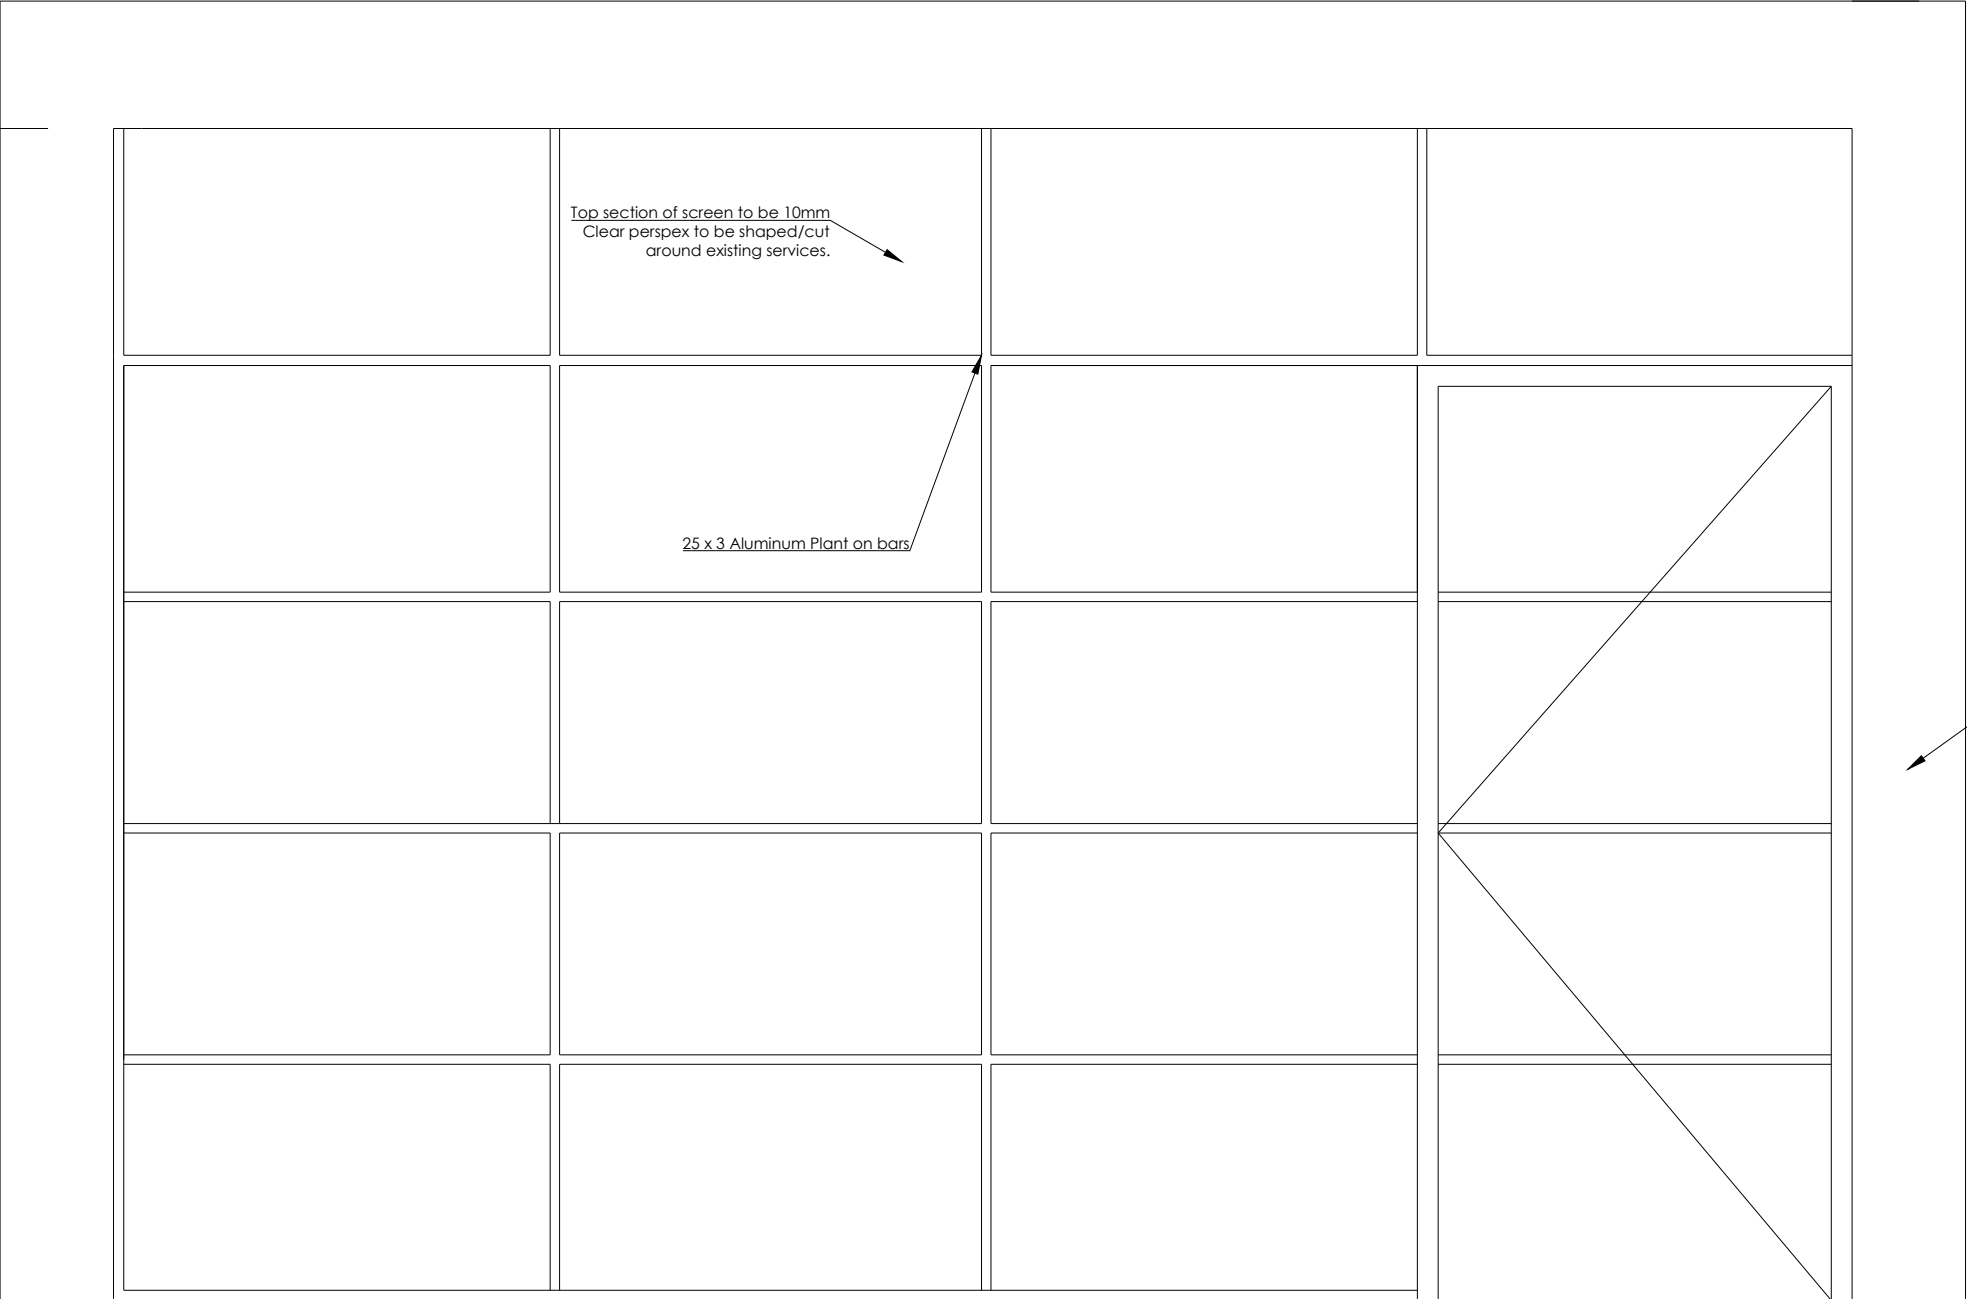

Full height single glazed partition in Sektor 50 system with framed glass door to form inline wall of sizes 4600mm W x 2500mm H
Glass Panels
3.5lm @ 2.5m of 12mm toughened glass fitted into aluminium channels in colour tbc, dry jointed, acoustics up to 34dB
Framed Glass Door
No 1 x full height aluminium door frame with 12mm toughened glass door of sizes 1150 x 2500mm H, free swing hinges, 900mm square sections pull handle, nonlocking, non-fire, acoustics up to 39dB
Aluminium Flat Bars
25mm x 3mm flat band applied to both sides of glazing to create art deco style.

Aluminium perimeter head channel to be fitted every 300mm into centre into created bulkhead and to both sides into the same line fixing into mortar with 5mm raw plugs and screws all around. 10mm foam on double sided tape applied to back of the wall abutment channels to deal with uneven surface of the brick wall and sure that all gaps will be enclosed.

25 x 3 Aluminum Plant on bars

REV	AMENDMENT	DATE	CHKD
			
CLIENT Ear to the Ground			
PROJECT Dale Street			
DRAWING TITLE Second Floor - Partition 1			
SCALE 1:20@A3	DRAWN BY AB	CHECKED -	DATE MAR23
DRAWING NUMBER INS-517-00002		REVISION A	