


Rev	Amendment	Date
-	-	-

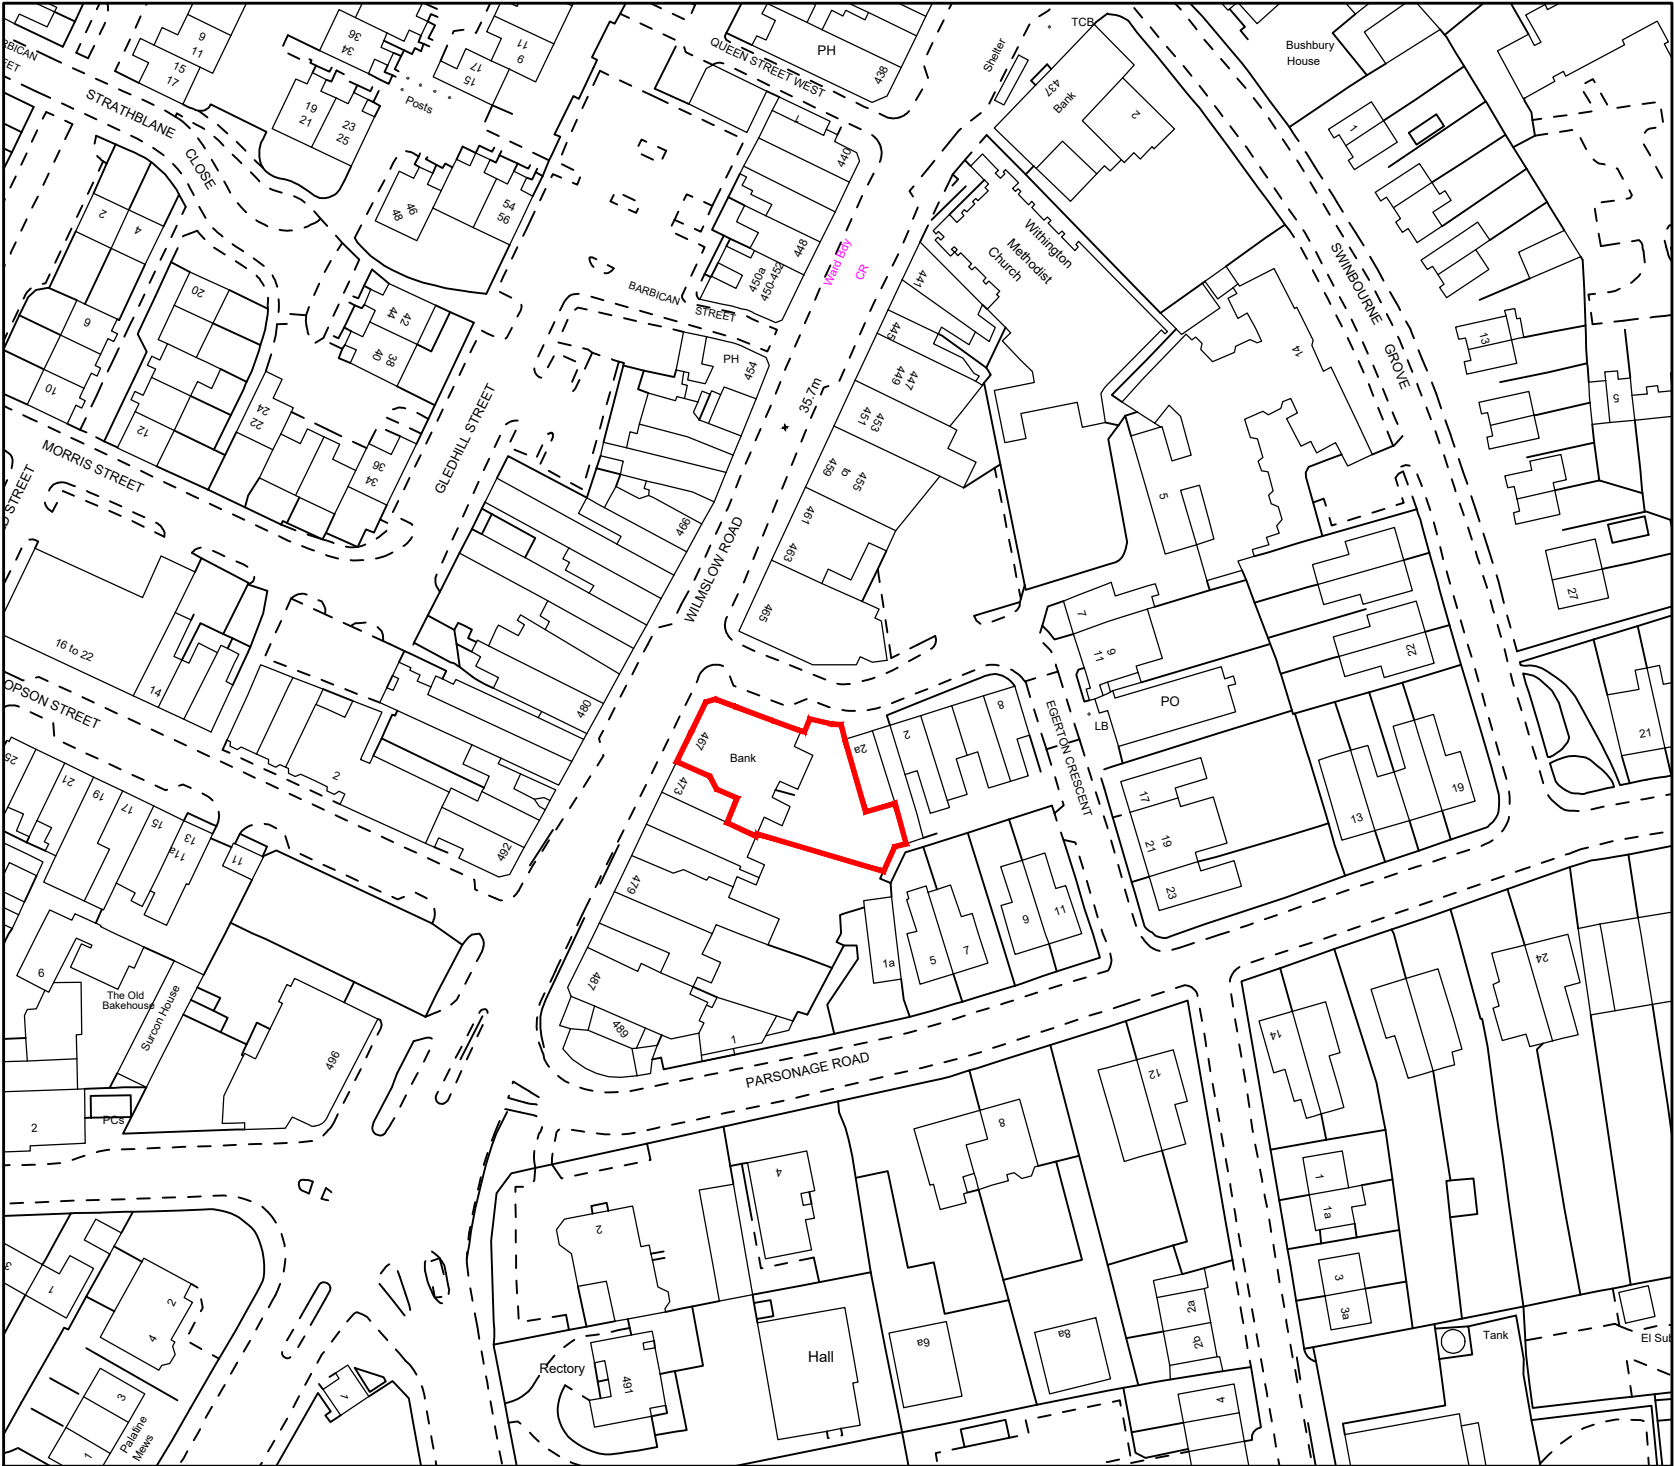

t 0161 859 8861
m 0781 402 4033
e info@nk-architects.com
w www.nk-architects.com

PROJECT:
NEW EXTRACTION SYSTEM AND
ALTERATIONS TO ELEVATIONS.

ADDRESS:
467-471 WILMSLOW ROAD,
WITHINGTON, M20 4AN

DRG:
SITE LOCATION PLAN

DRG STATUS:
PLANNING SUBMISSION

DATE: Nov 2023	DRAWN: ANK
SCALE: 1:1250	CHECKED: ANK
SIZE: A4	DRG NO: 637.00

COPYRIGHT © 2007 NK ARCHITECTS (MCR) LIMITED. ALL RIGHTS RESERVED.
REFER TO DIMENSIONS AND DO NOT SCALE.