notes

1. DO NOT SCALE FROM THIS DRAWING – USE FIGURED DIMENSIONS ONLY
2. READ IN CONJUNCTION WITH ALL OTHER CONSULTANTS/SPECIALISTS DRAWINGS. REPORT ANY DISCREPANCIES BEFORE AFFECTED WORK COMMENCES
3. ALL SETTING OUT DIMENSIONS TO BE CHECKED ON SITE BY CONTRACTOR BEFORE WORK COMMENCES
4. THIS DRAWING REMAINS COPYRIGHT OF REID ARCHITECTS. COPY/DISTRIBUTE ONLY WITH CONSENT OF AUTHOR

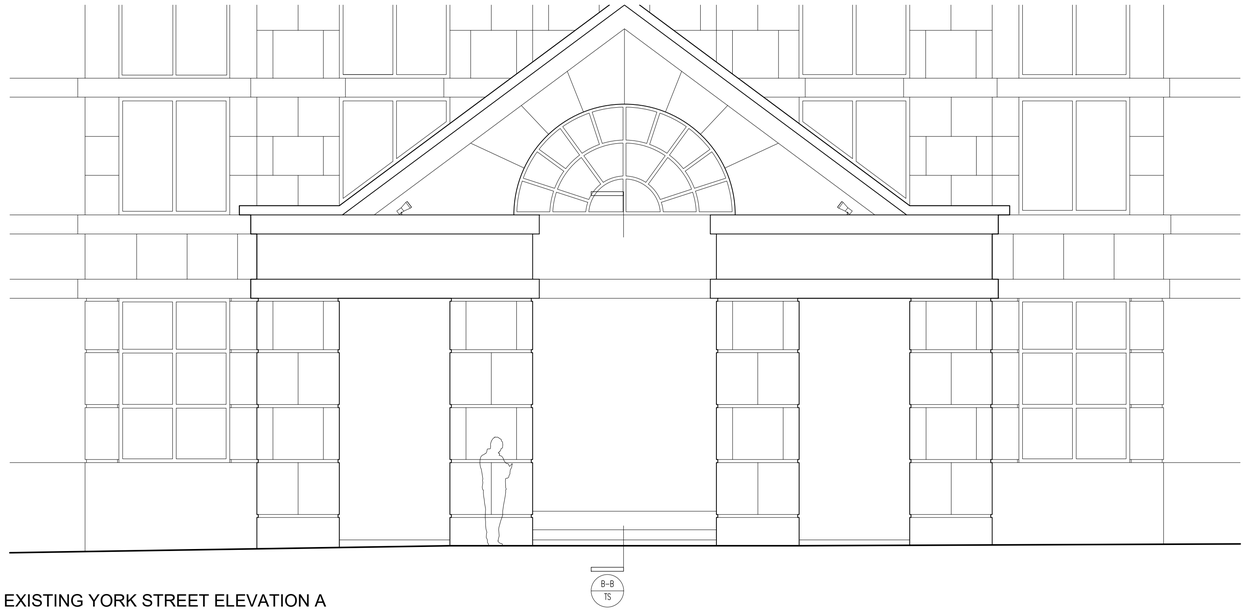

EXISTING YORK STREET ELEVATION A

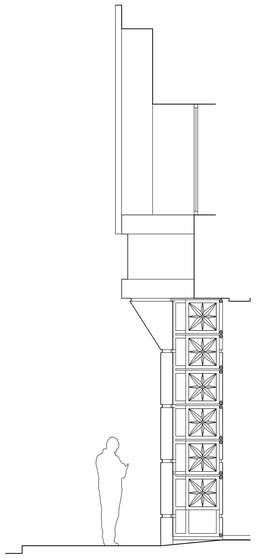

EXISTING SECTION B

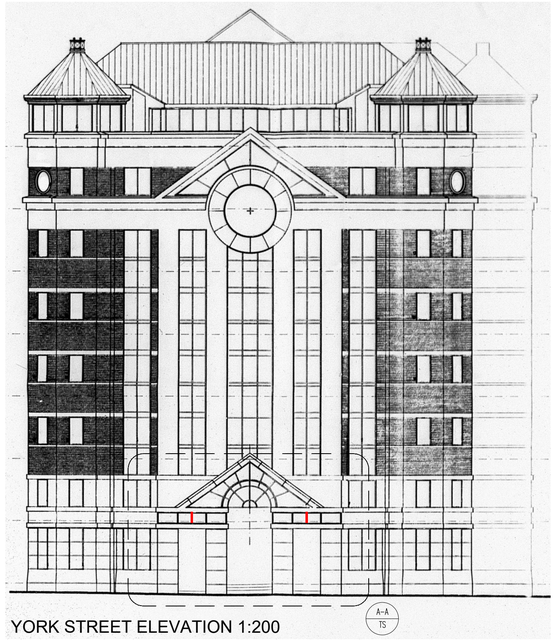

YORK STREET ELEVATION 1:200

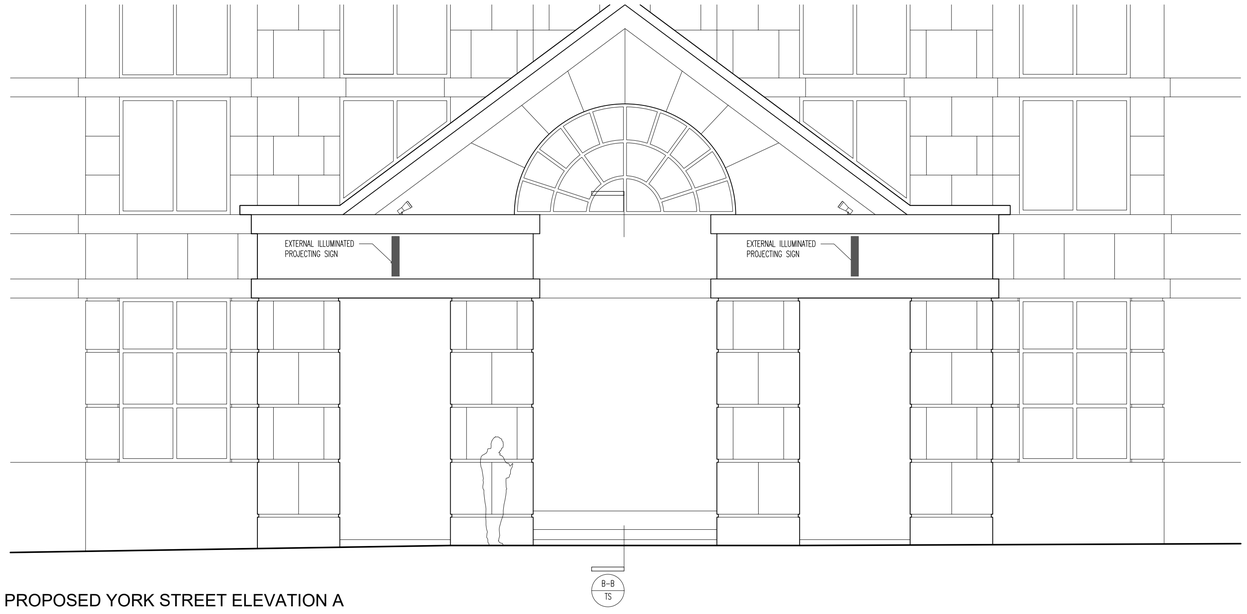

PROPOSED YORK STREET ELEVATION A

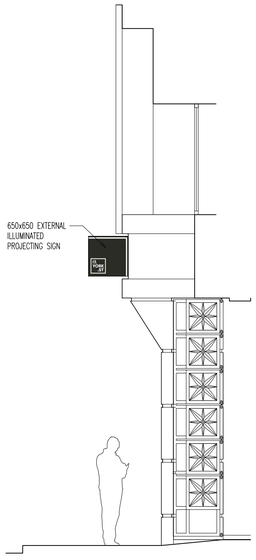

PROPOSED SECTION B

rev. description

client: COLUMBIA THREADNEEDLE

project: 17 YORK STREET, MANCHESTER

drawing title: GA ELEVATION YORK STREET SIGNAGE

drawing no.: A.L.032

revision: -

drawing status: PLANNING

scale: 1:50 @ A1

date: OCT 2023

checked: -

Reid Architects
Carvers Warehouse, 77 Dale Street, Manchester, M1 2HG
T: ++44 (0)161 234 0991 E:studio@reid-architects.com W: reid-architects.com