
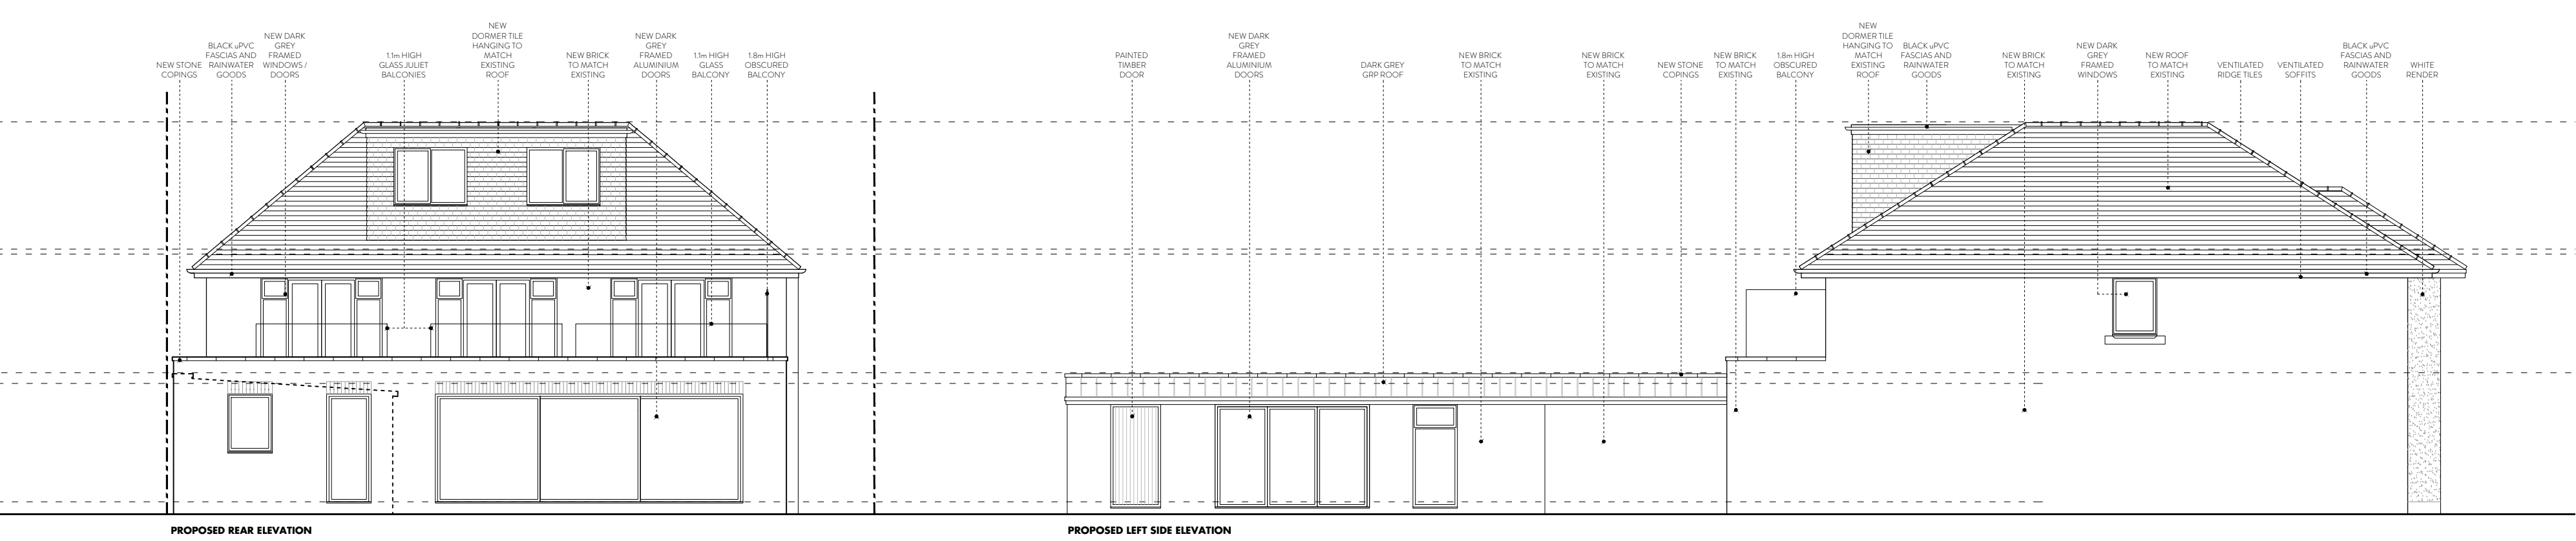
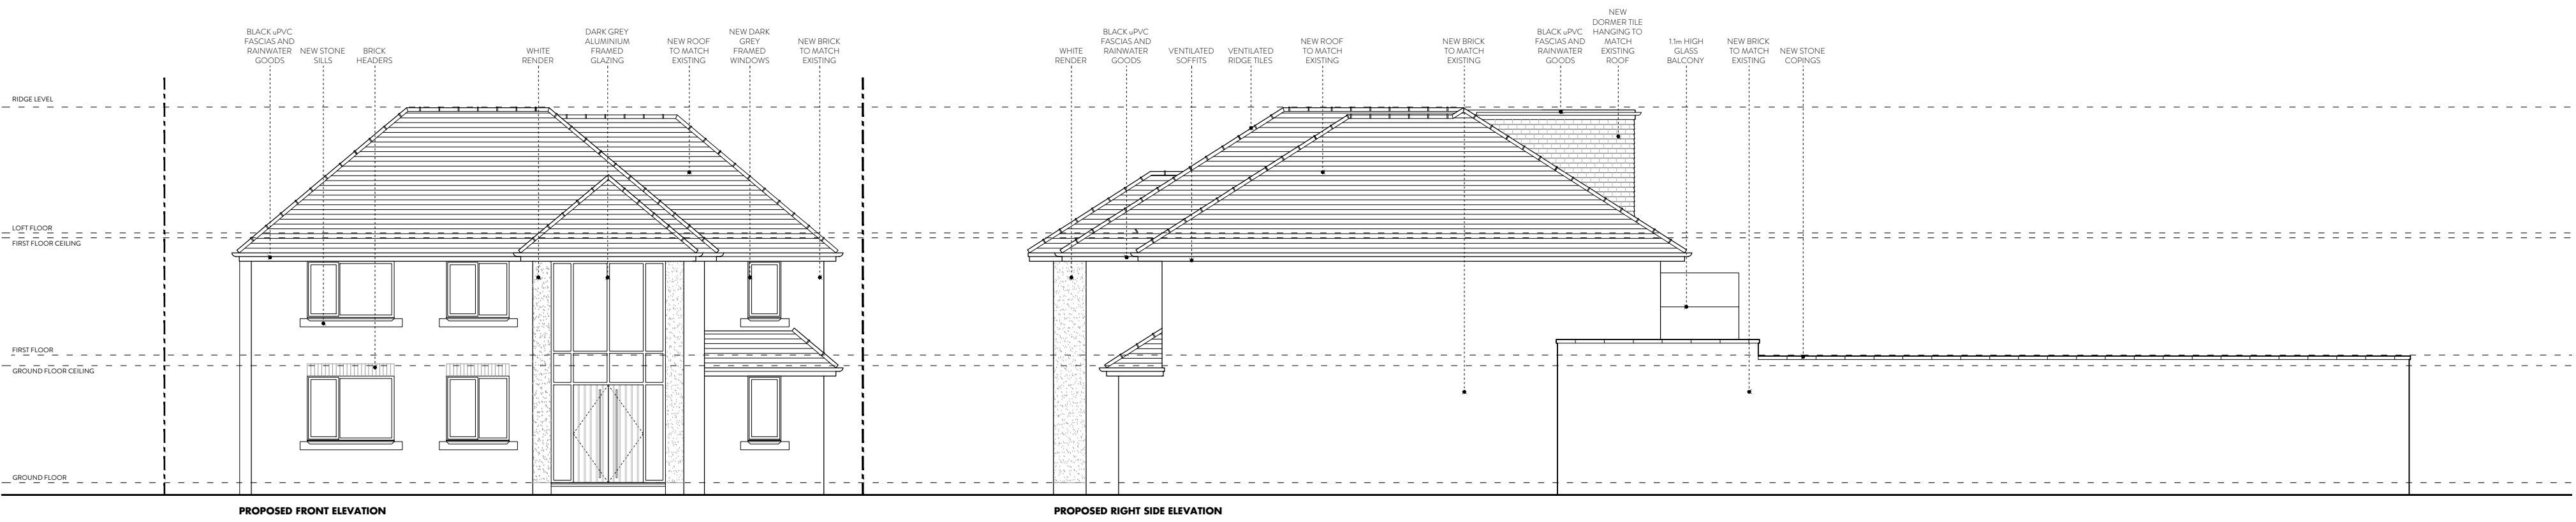


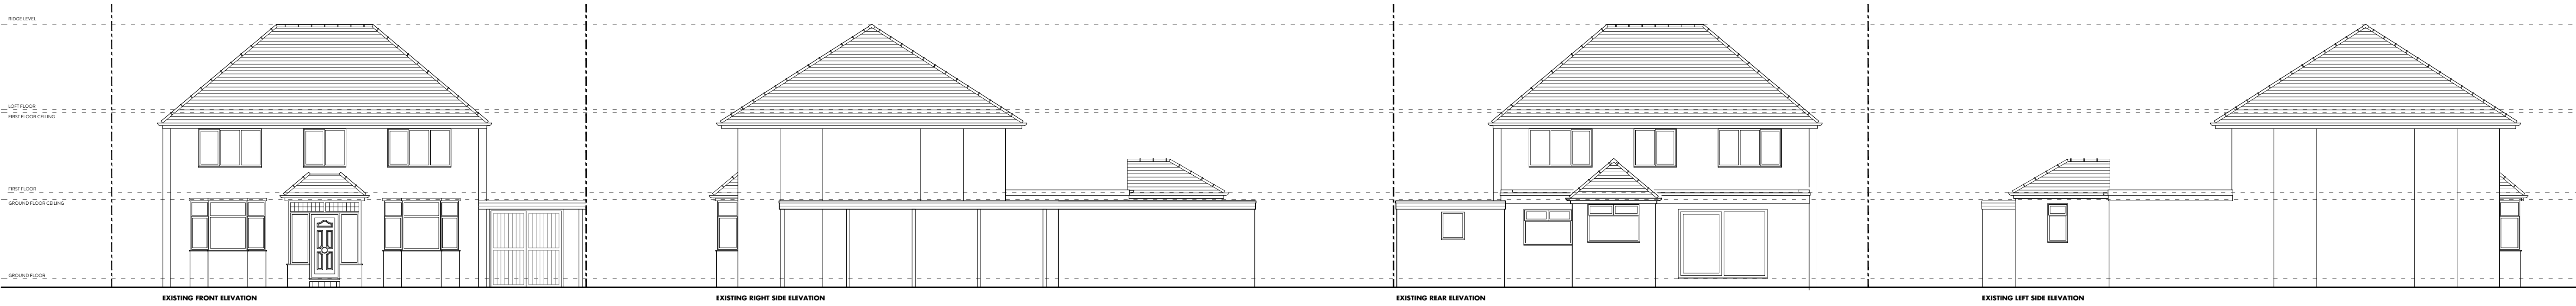

REV C : 10.07.2023 | UPDATED TO PLANNER COMMENTS

SK02 | EXISTING AND PROPOSED ELEVATIONS
MR KAZHAW
447 WILBRAHAM ROAD | CHORLTON | M21 0UZ
1:100 @ A1 or 1:200 @ A3