


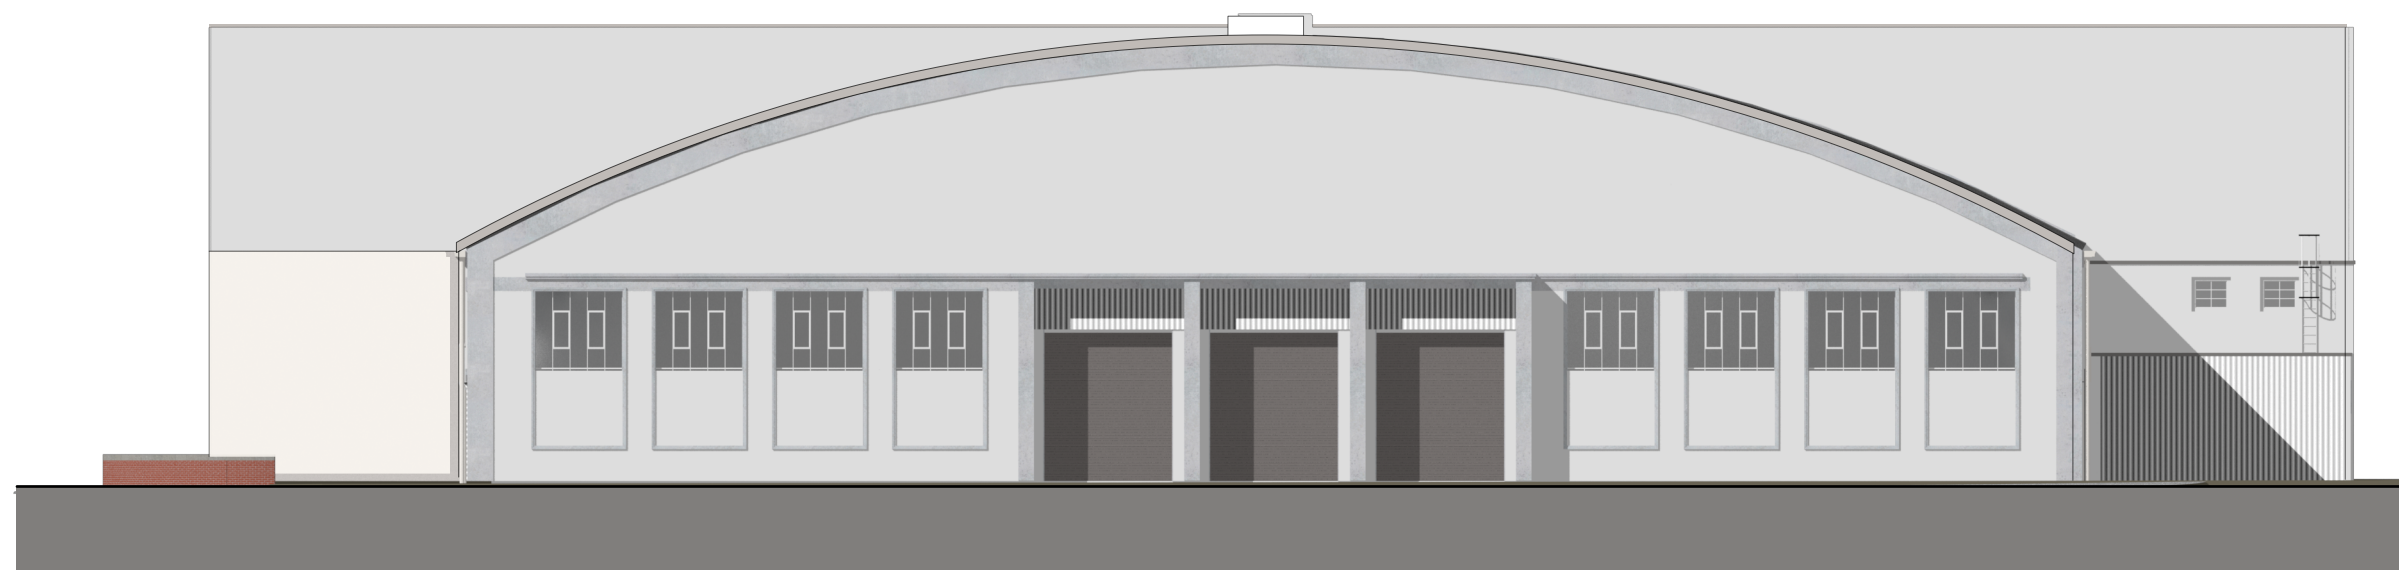


1

Existing Bradnor Road Elevation

Scale: 1:250



Key Plan

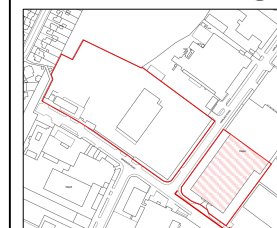

Scale 1:10 000



View from Bradnor Road



Internal View

Rev Note DRN CHK

Wythenshawe Bus Garage and Car Park

Existing Bus Garage
Elevations I

scheme	1950
drwg no.	E(200)
revision	
scale	1:250 @ A3
date first drawn	Aug 22
drawn	PL

SK sketch E existing P proposed T tender C construction FI final issue

www.ateliermb.co.uk
t 0161 236 0051
e architect@ateliermb.co.uk