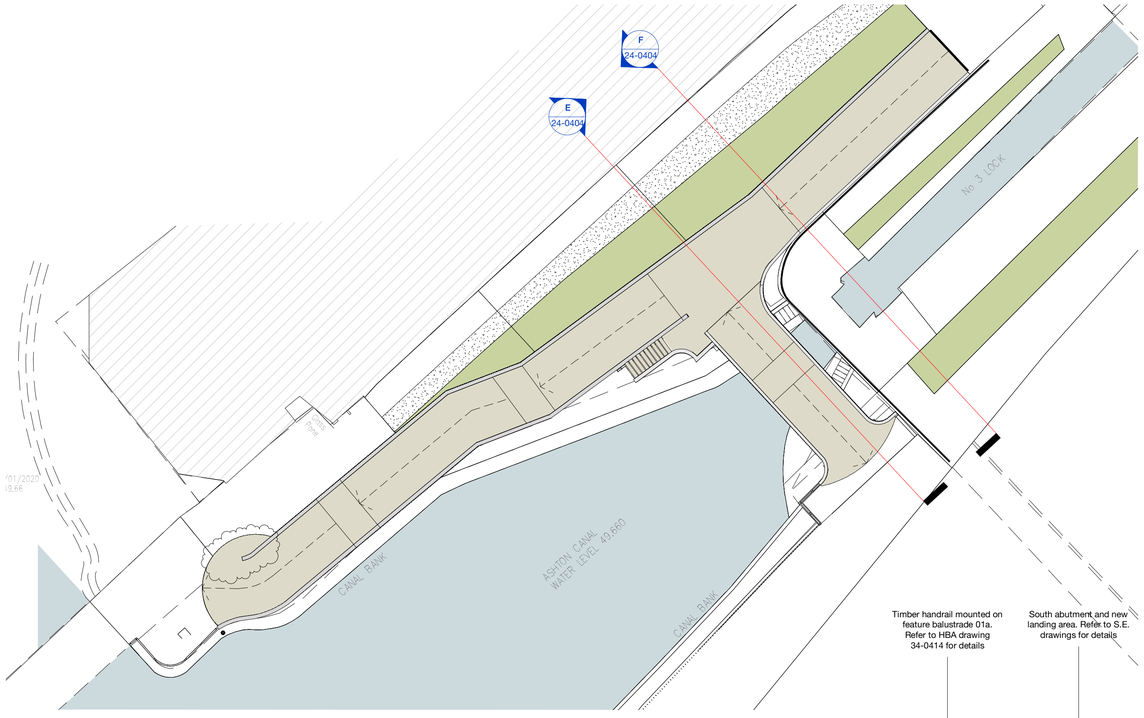

1 Location Plan
1 : 200

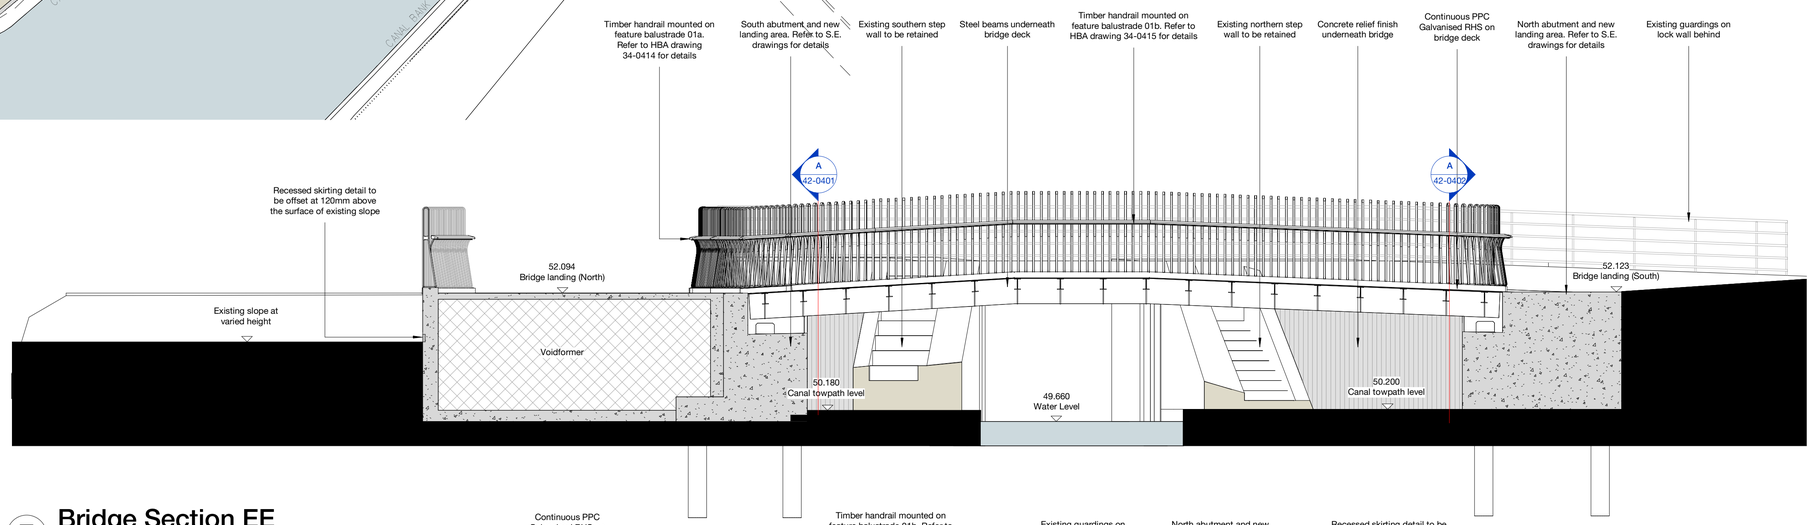

E Bridge Section EE
1 : 50

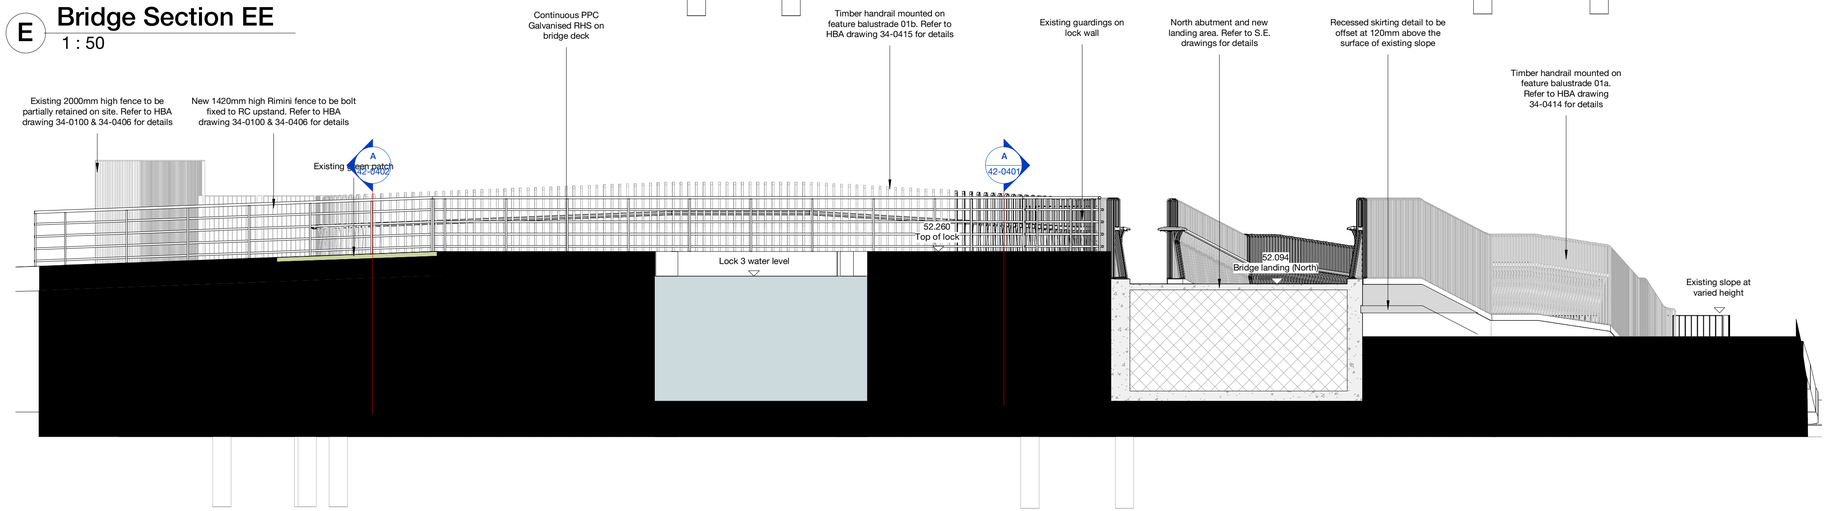

F Bridge Section FF
1 : 50

Copyright Hawkins\Brown Architects
No implied licence exists. This drawing should not be used to calculate areas for the purposes of valuation. Do not scale this drawing. All dimensions to be checked on the site by the contractor and such dimensions to be their responsibility. All work must comply with relevant British Standards and Building Regulations requirements. Drawing errors and omissions to be reported to the architect. To be read in
conjunction with Architect's specification and other consultant information.

Rev	Description	Date
P1	Issued for Stage 4 - Tender	21/10/22
P2	Amendment to ramp profile	28/11/22
P3	West ramp end amended following basement clash with chips building	20.06.23

26-28 Hilton Street
Manchester M1 2EH
mail@hawkinsbrown.com
hawkinsbrown.com

Hawkins\
Brown

Project
Islington Cycle Bridge
Lock No.3
Ashton Canal
Manchester

Drawing
Bridge Section - Section

Scale @ A1	Date
As indicated	10/26/22
Drawn By: LW	Checked By: JK

Job Number	Status	Purpose of Issue
210131	S2	For information

Drawing No.	Rev
ICB-HBA-00-00-DR-A-24-0404	P3