


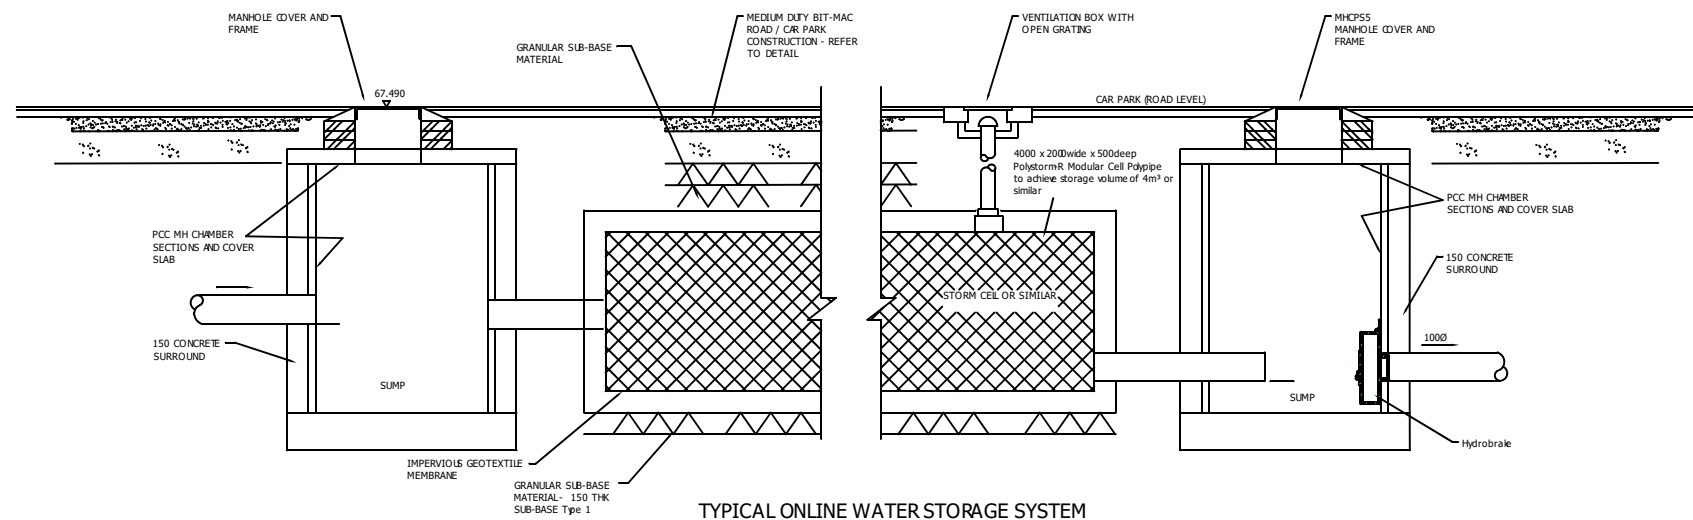

KEY

Do not scale from this drawing and work from marked dimensions only. All dimensions and features should be confirmed on site by the Contractor. Where this drawing includes information provided to LK Consult Ltd by others, LK Consult Ltd gives no warranty, representation or assurance as to the accuracy of such information.





Client: _____

Site: _____

Drainage Standard Details 2

Job No:	Scale (See Scale Bar)	Figure:	Revision:
FRA 20 0000	1:xxxxx @ A3	2	
Drawn By:	Checked By:	Drawn:	
AC	MJ	June 2020	

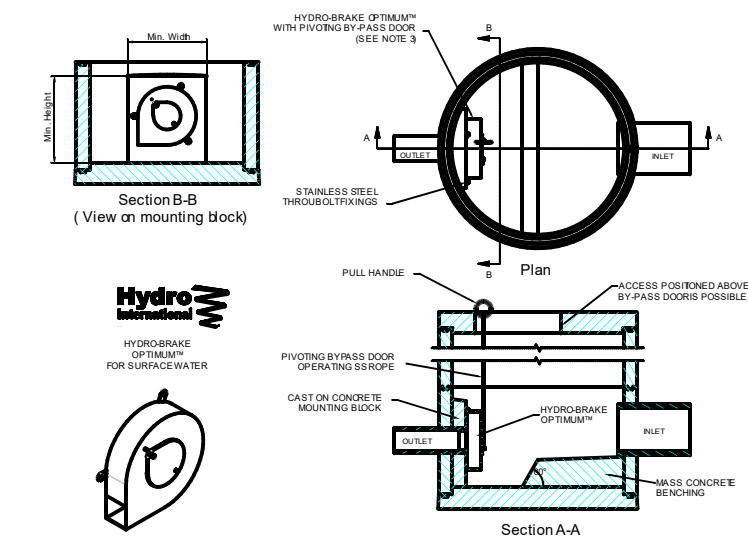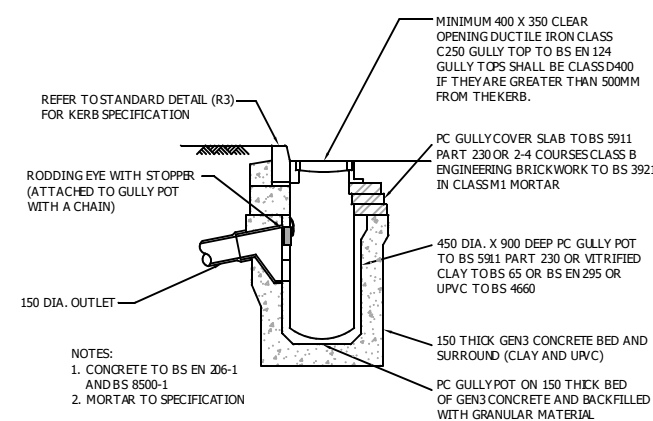

- NOTES:
1. CONCRETE TO BS EN 206-1 AND BS 8500-1
 2. MORTAR TO SPECIFICATION