






Ground Floor Reception Penetration 2  
Photograph 004

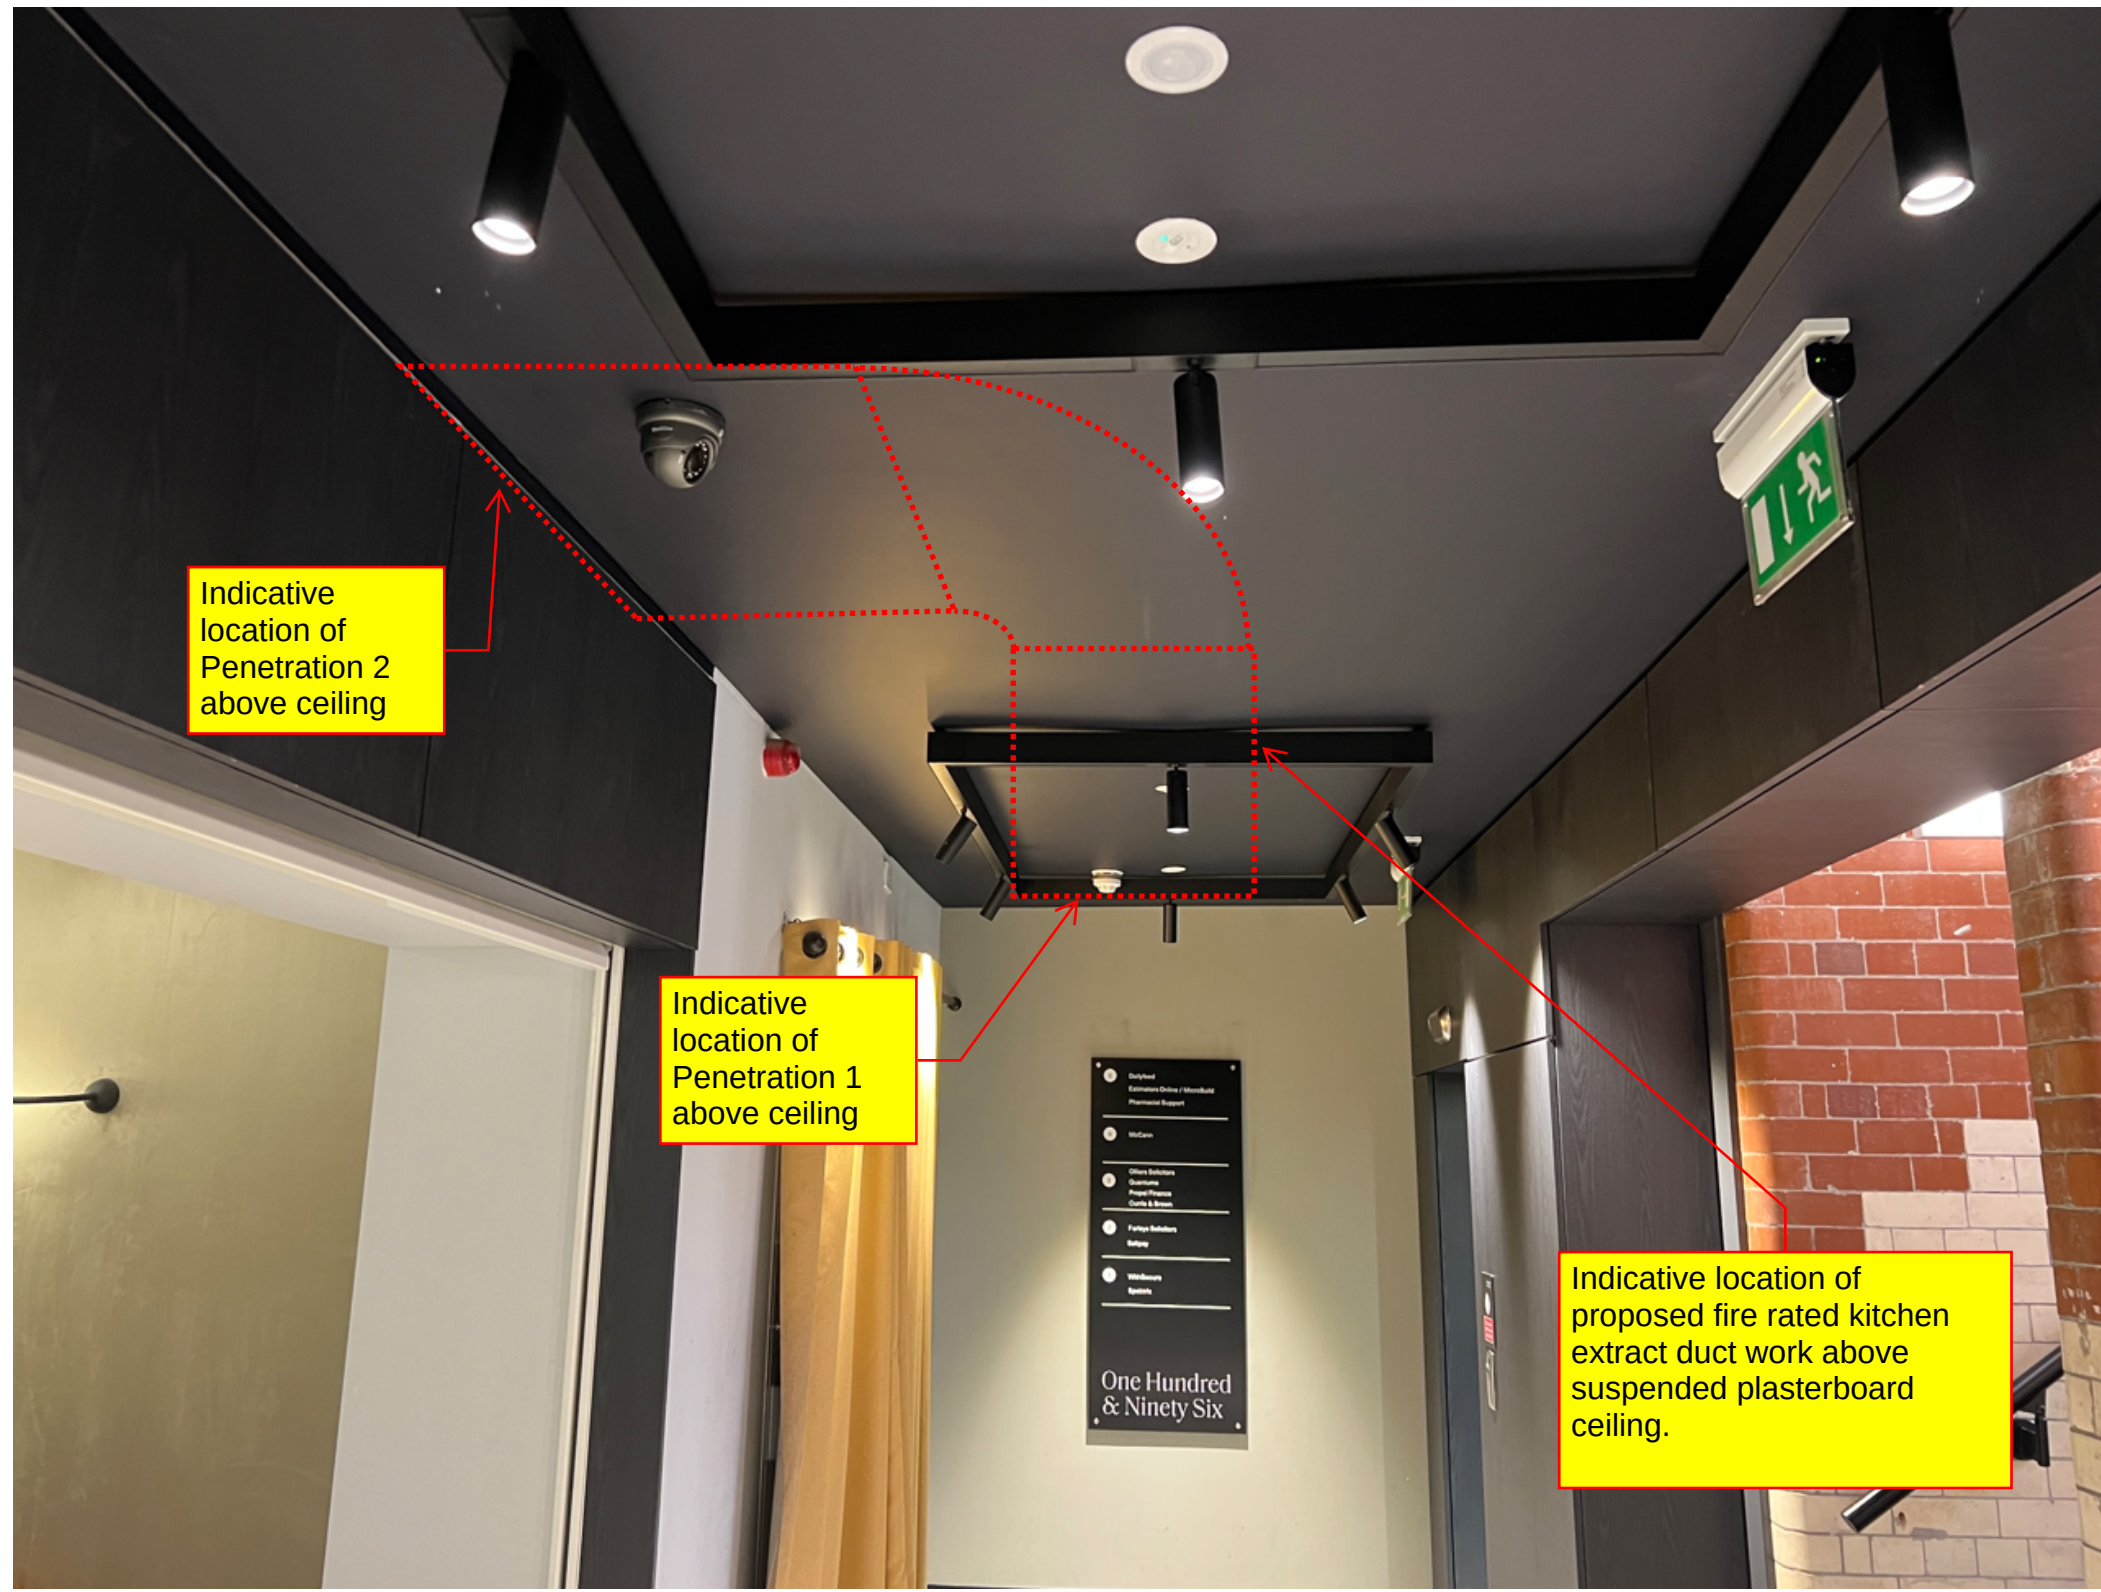

Ground Floor Reception Penetration 1  
Photograph 005

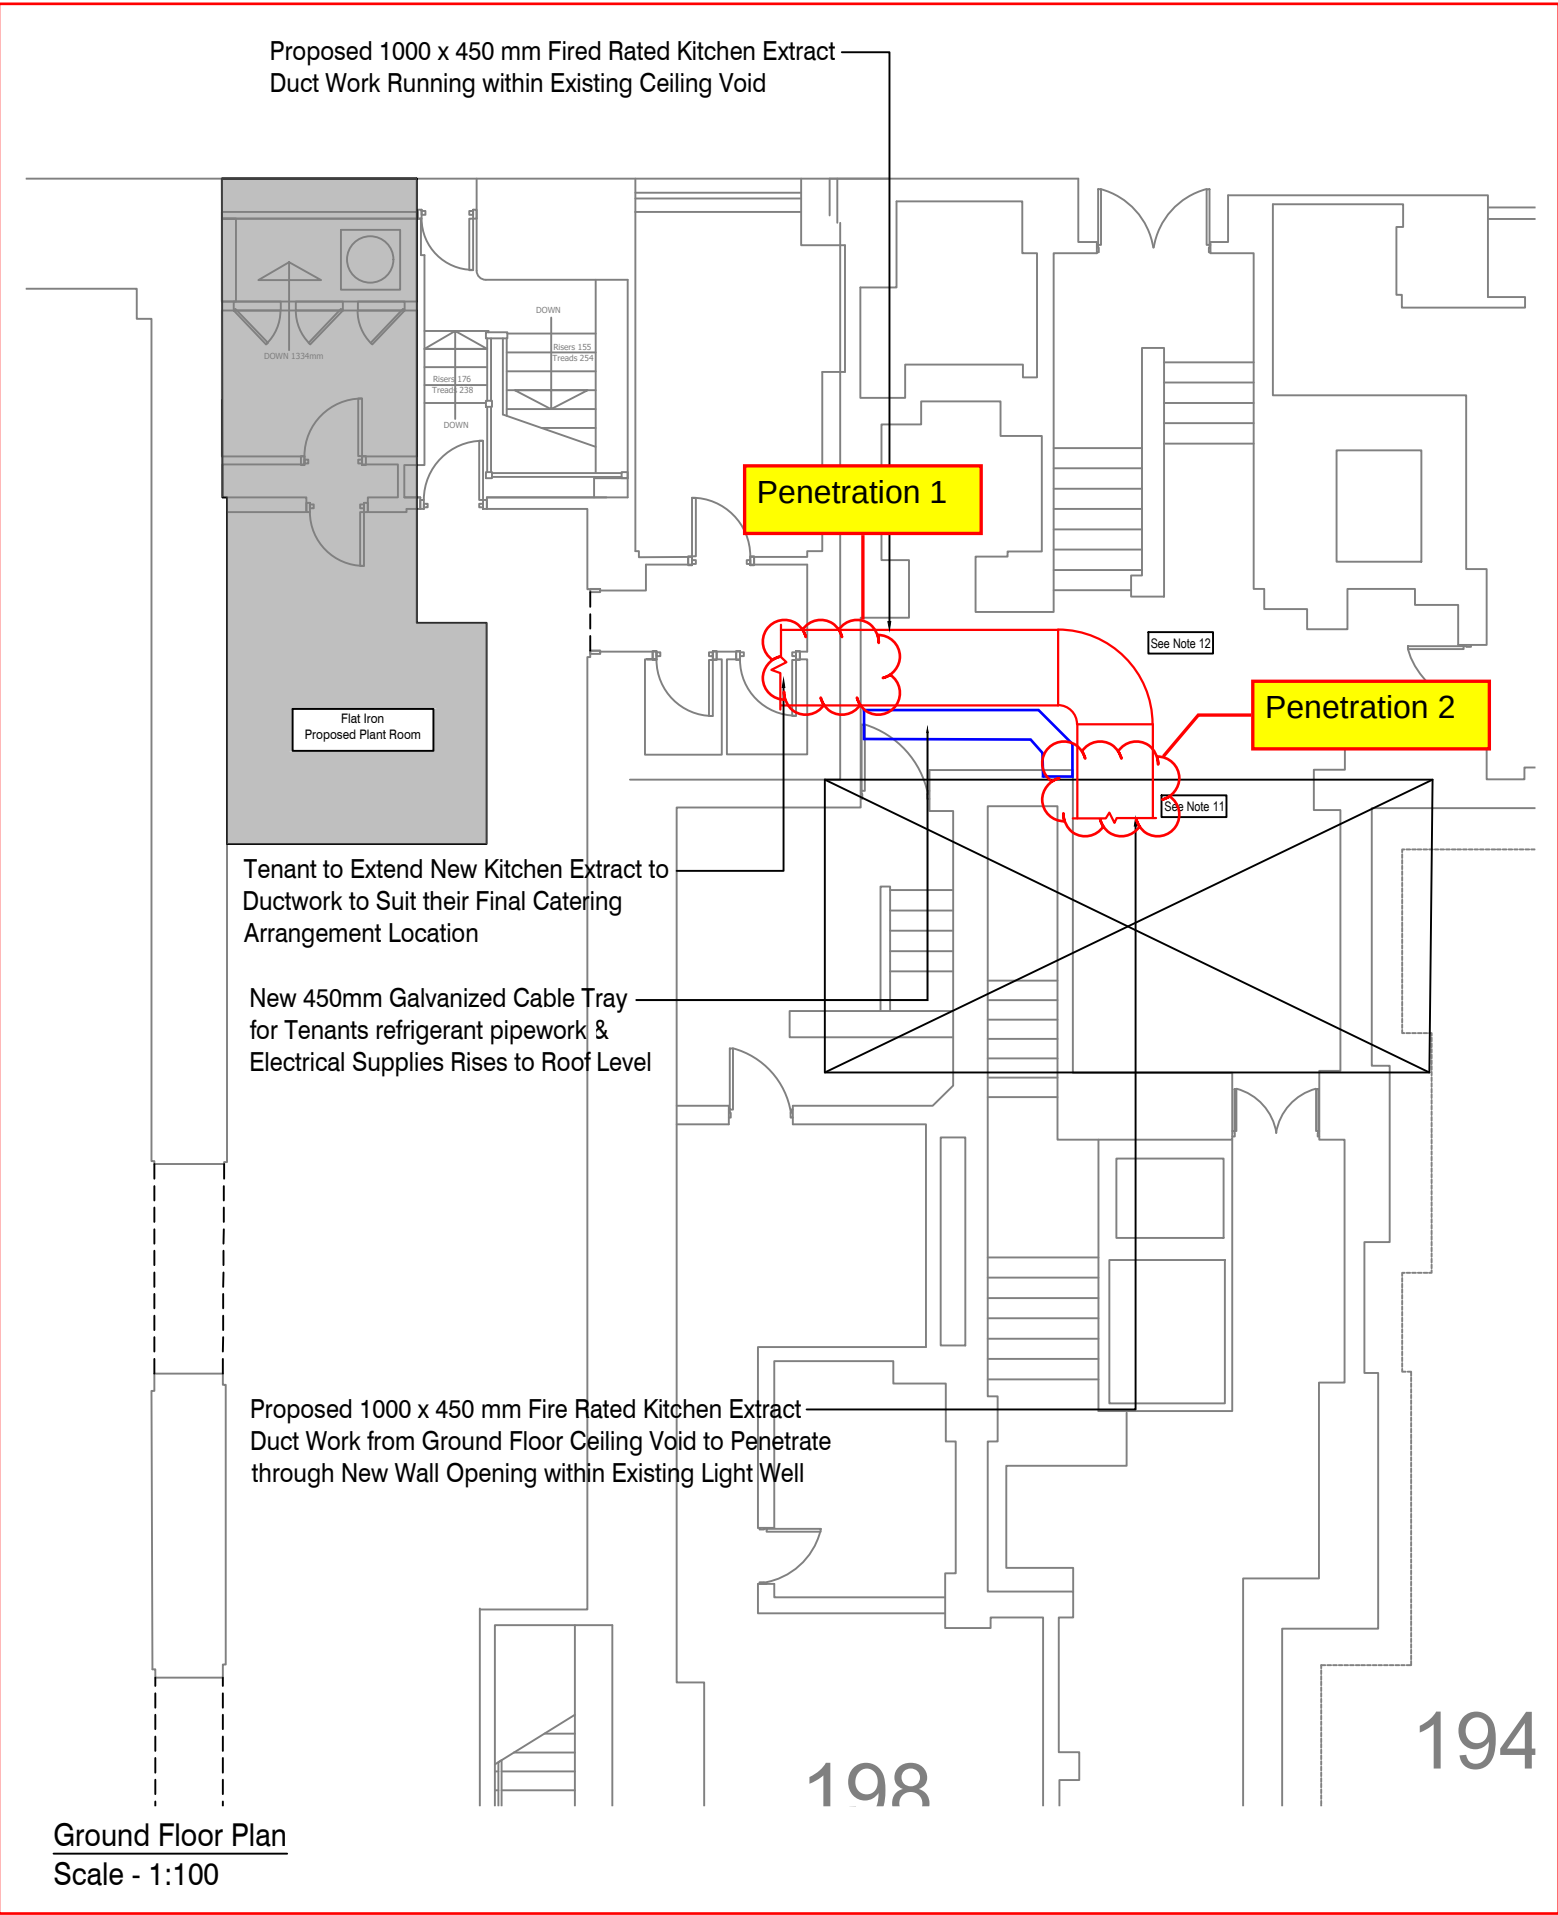

Ground Floor Reception Penetration 2  
Photograph 008

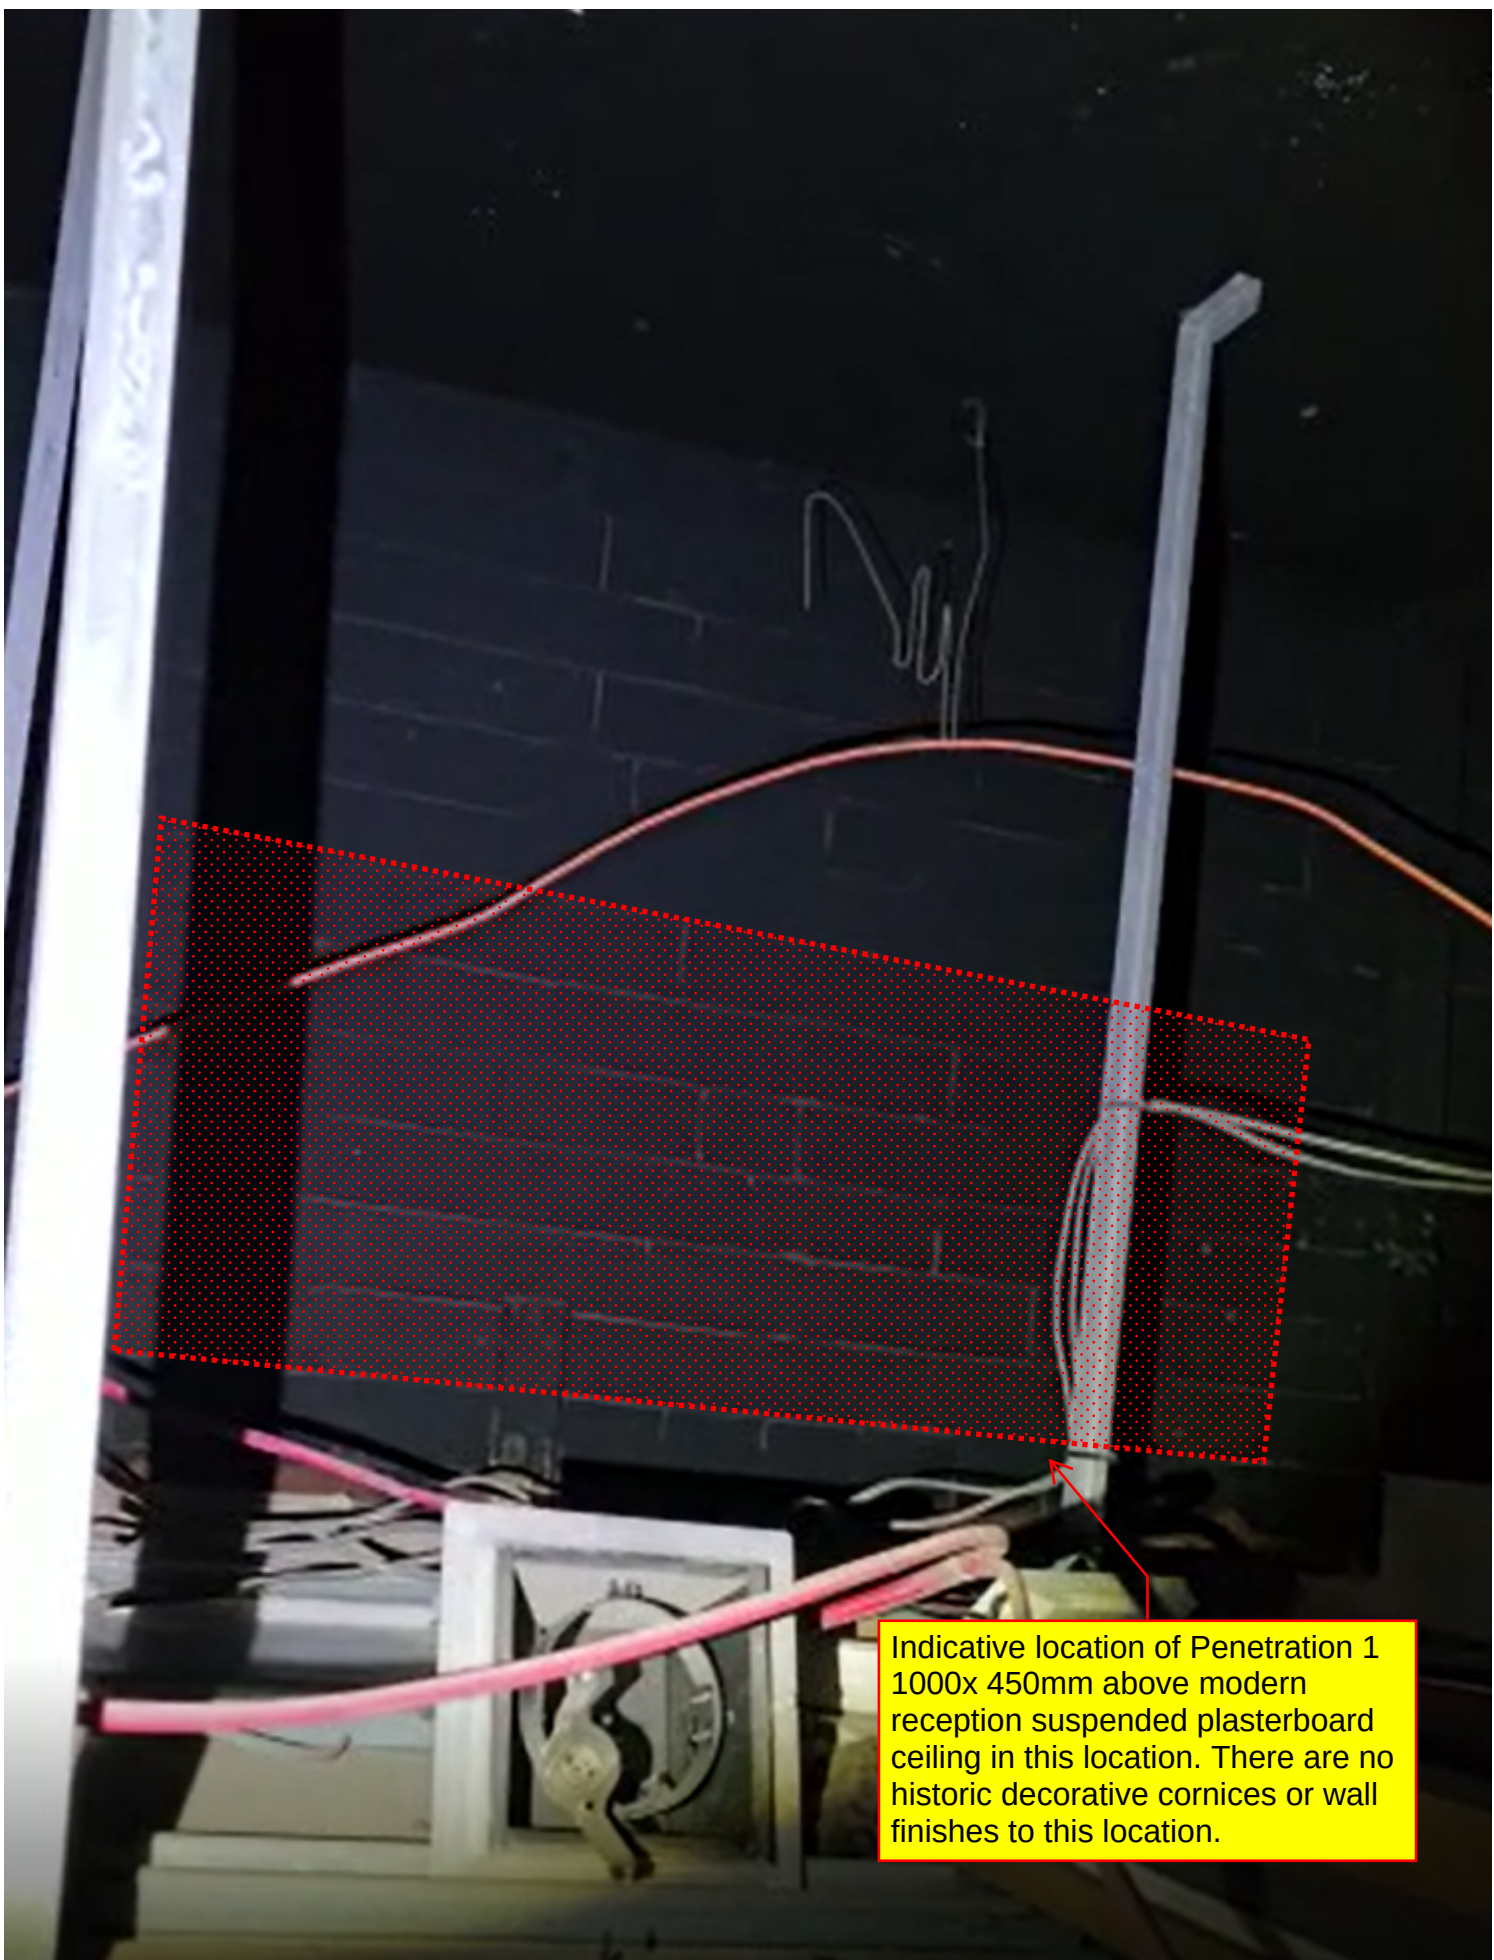

Ground Floor Reception Penetration 1  
Photograph 006



Ground Floor Reception Penetration 2  
Photograph 007



JOB DESCRIPTION  
200-204 DEANS GATE,  
MANCHESTER

TITLE:  
Kitchen Extract Ventilation System

Extract Route Drawing

AREA: . SCALE: NTS

DRN.# PMG 07/AUGUST/2023  
DATE

CHKD: AF 07/AUGUST/2023

DRG. No.CEG/EXTRACT/02

SIZE  
-

REV:  
.