




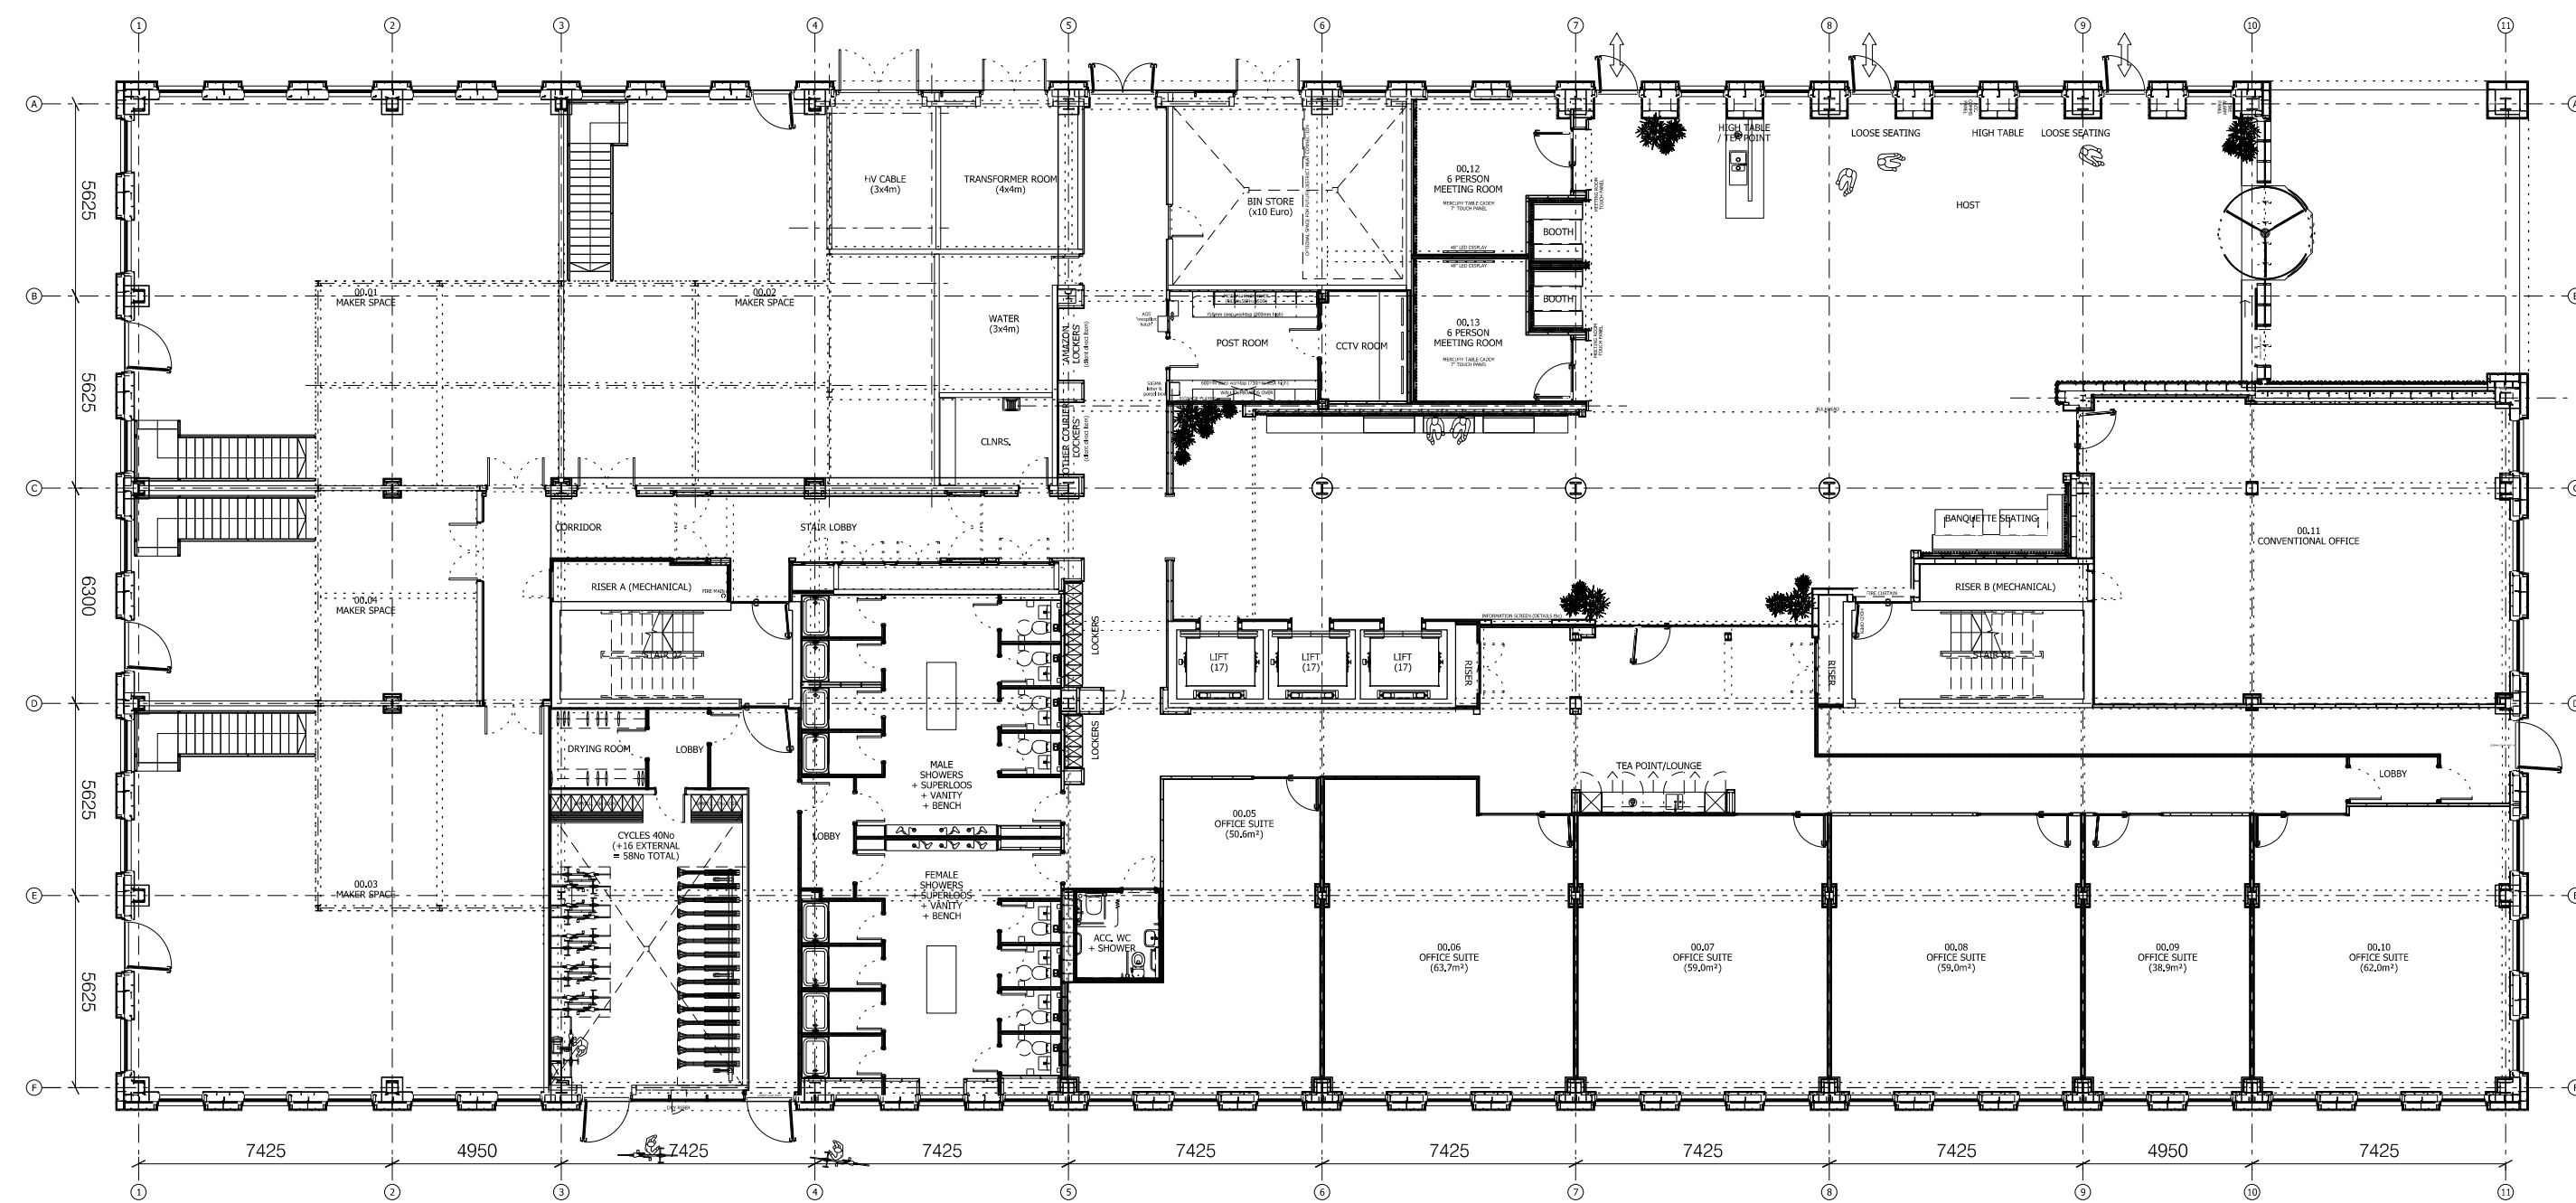


Existing ground floor plan

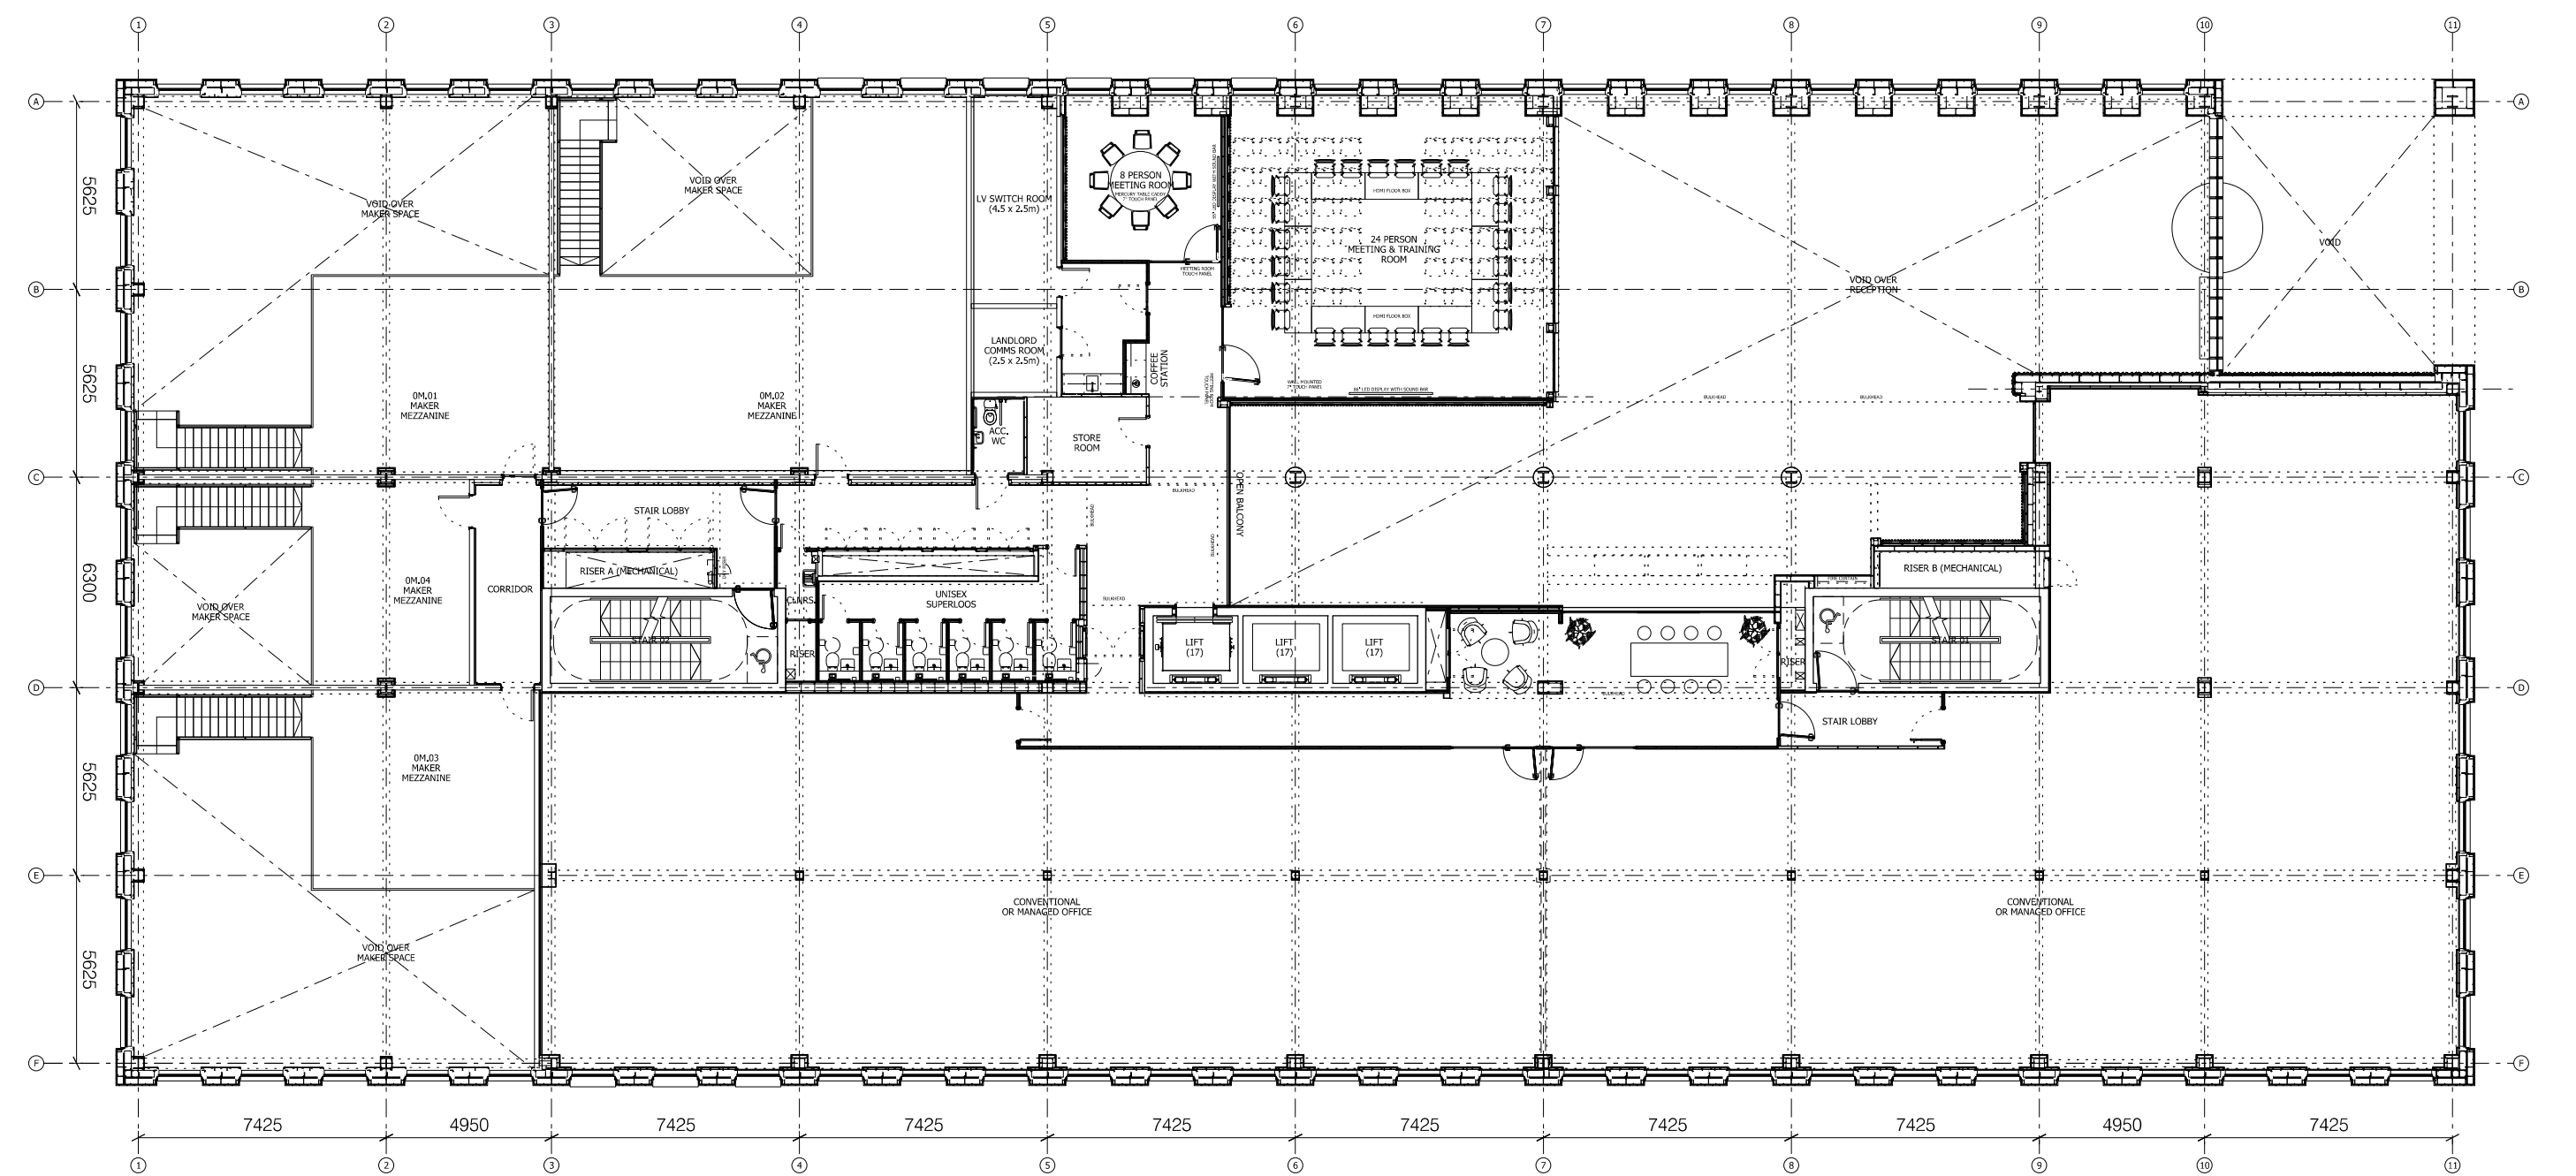

Existing mezzanine plan

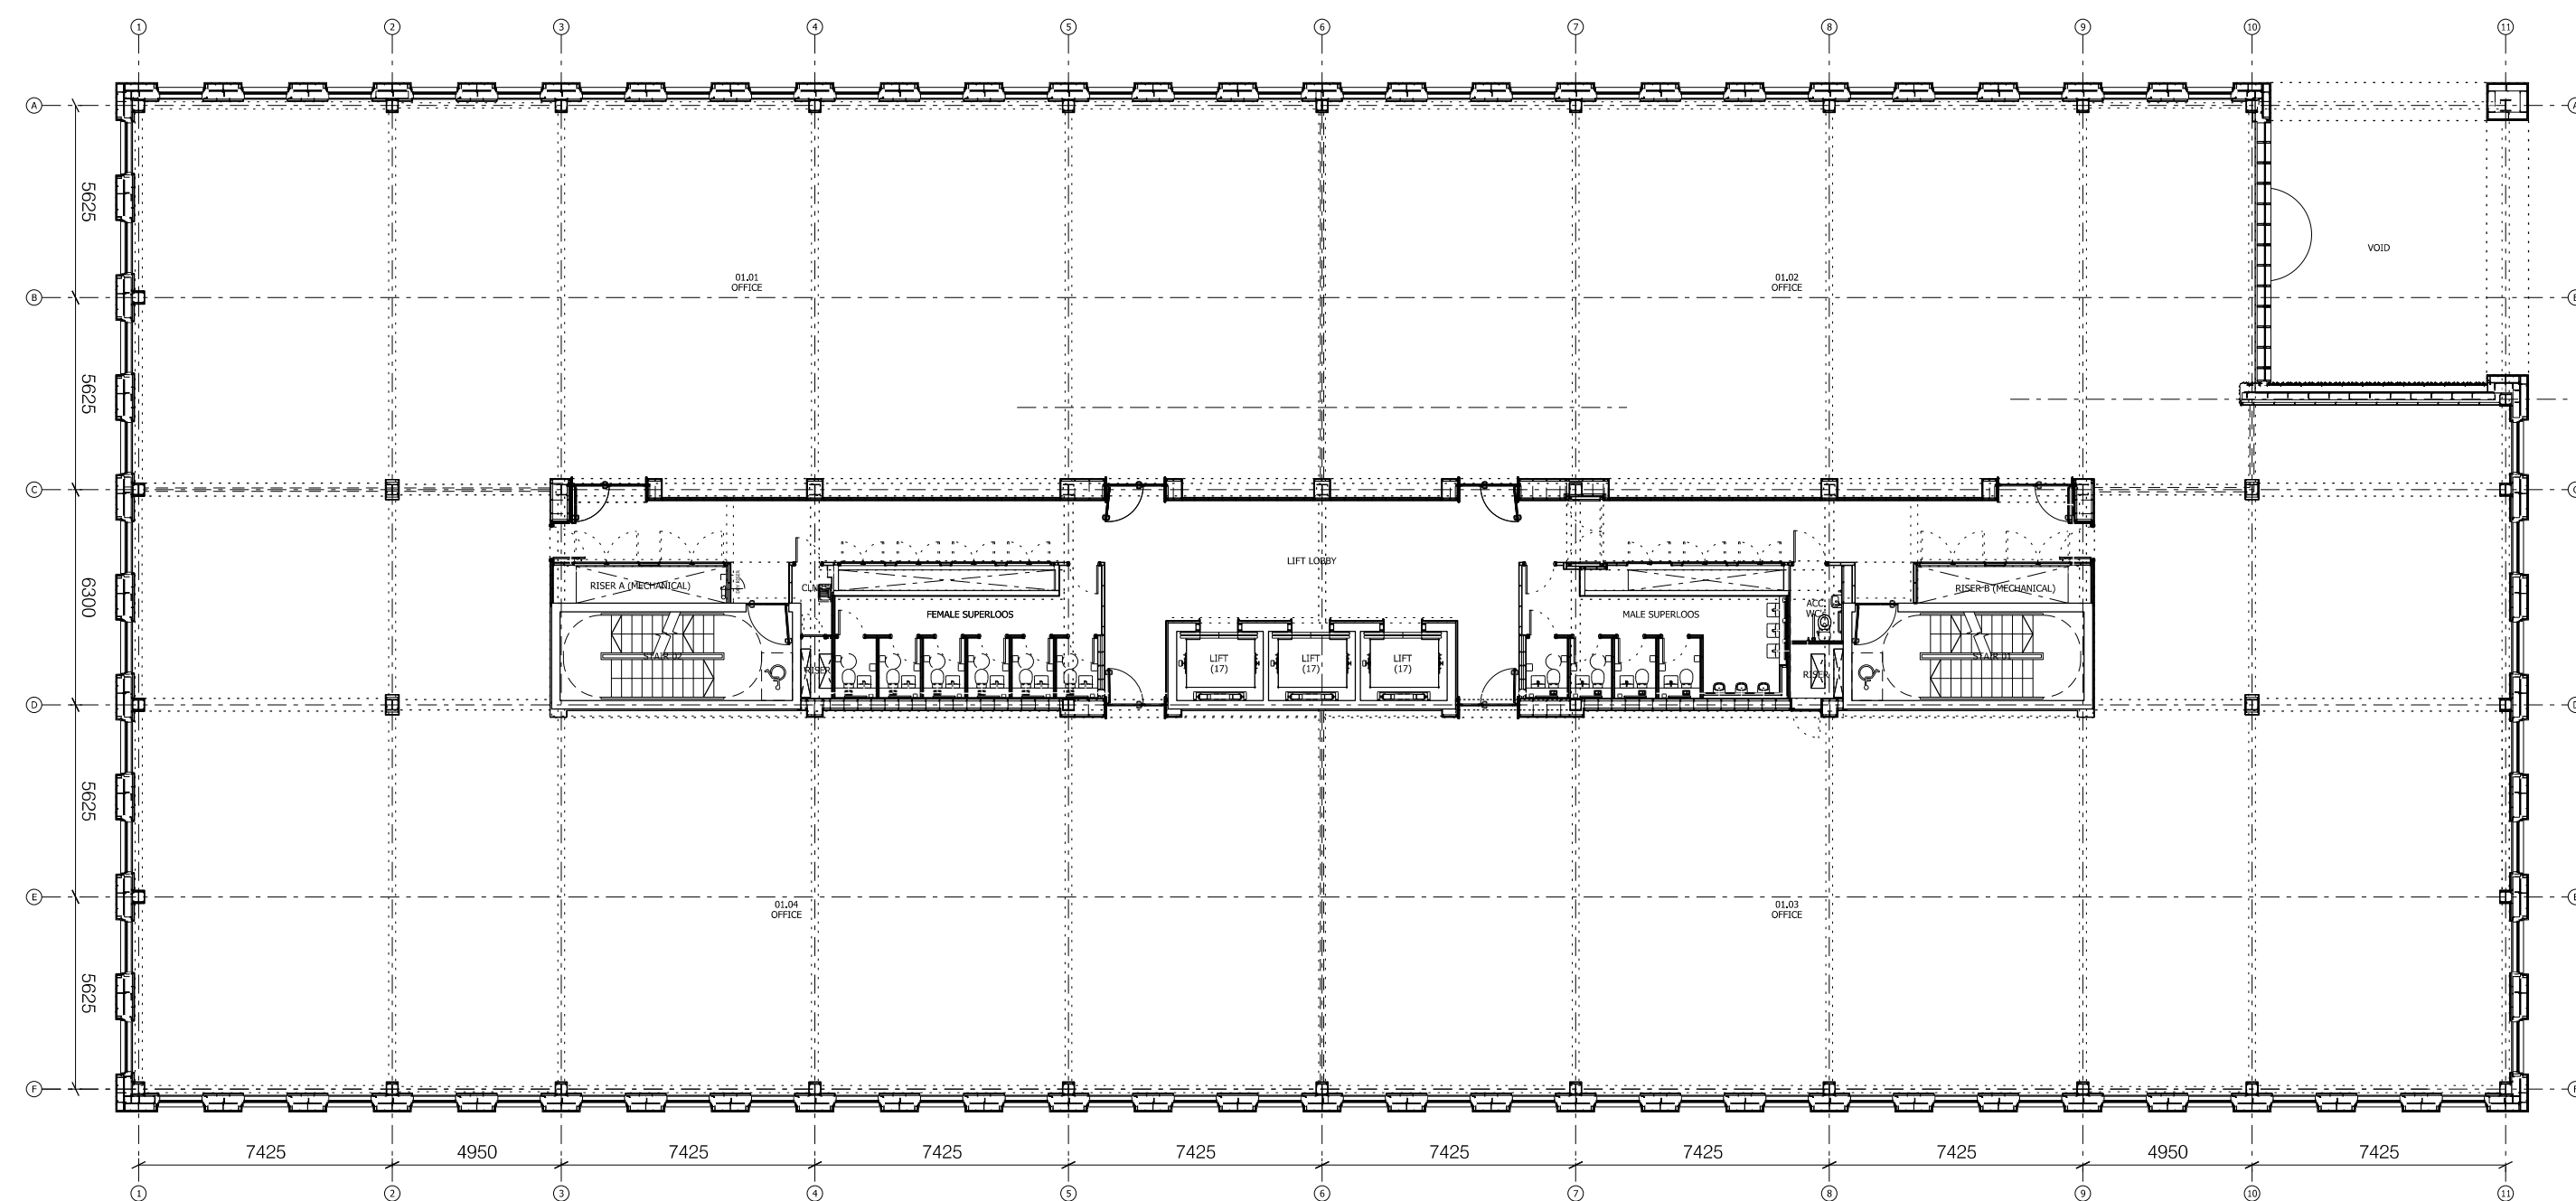

Existing first floor plan

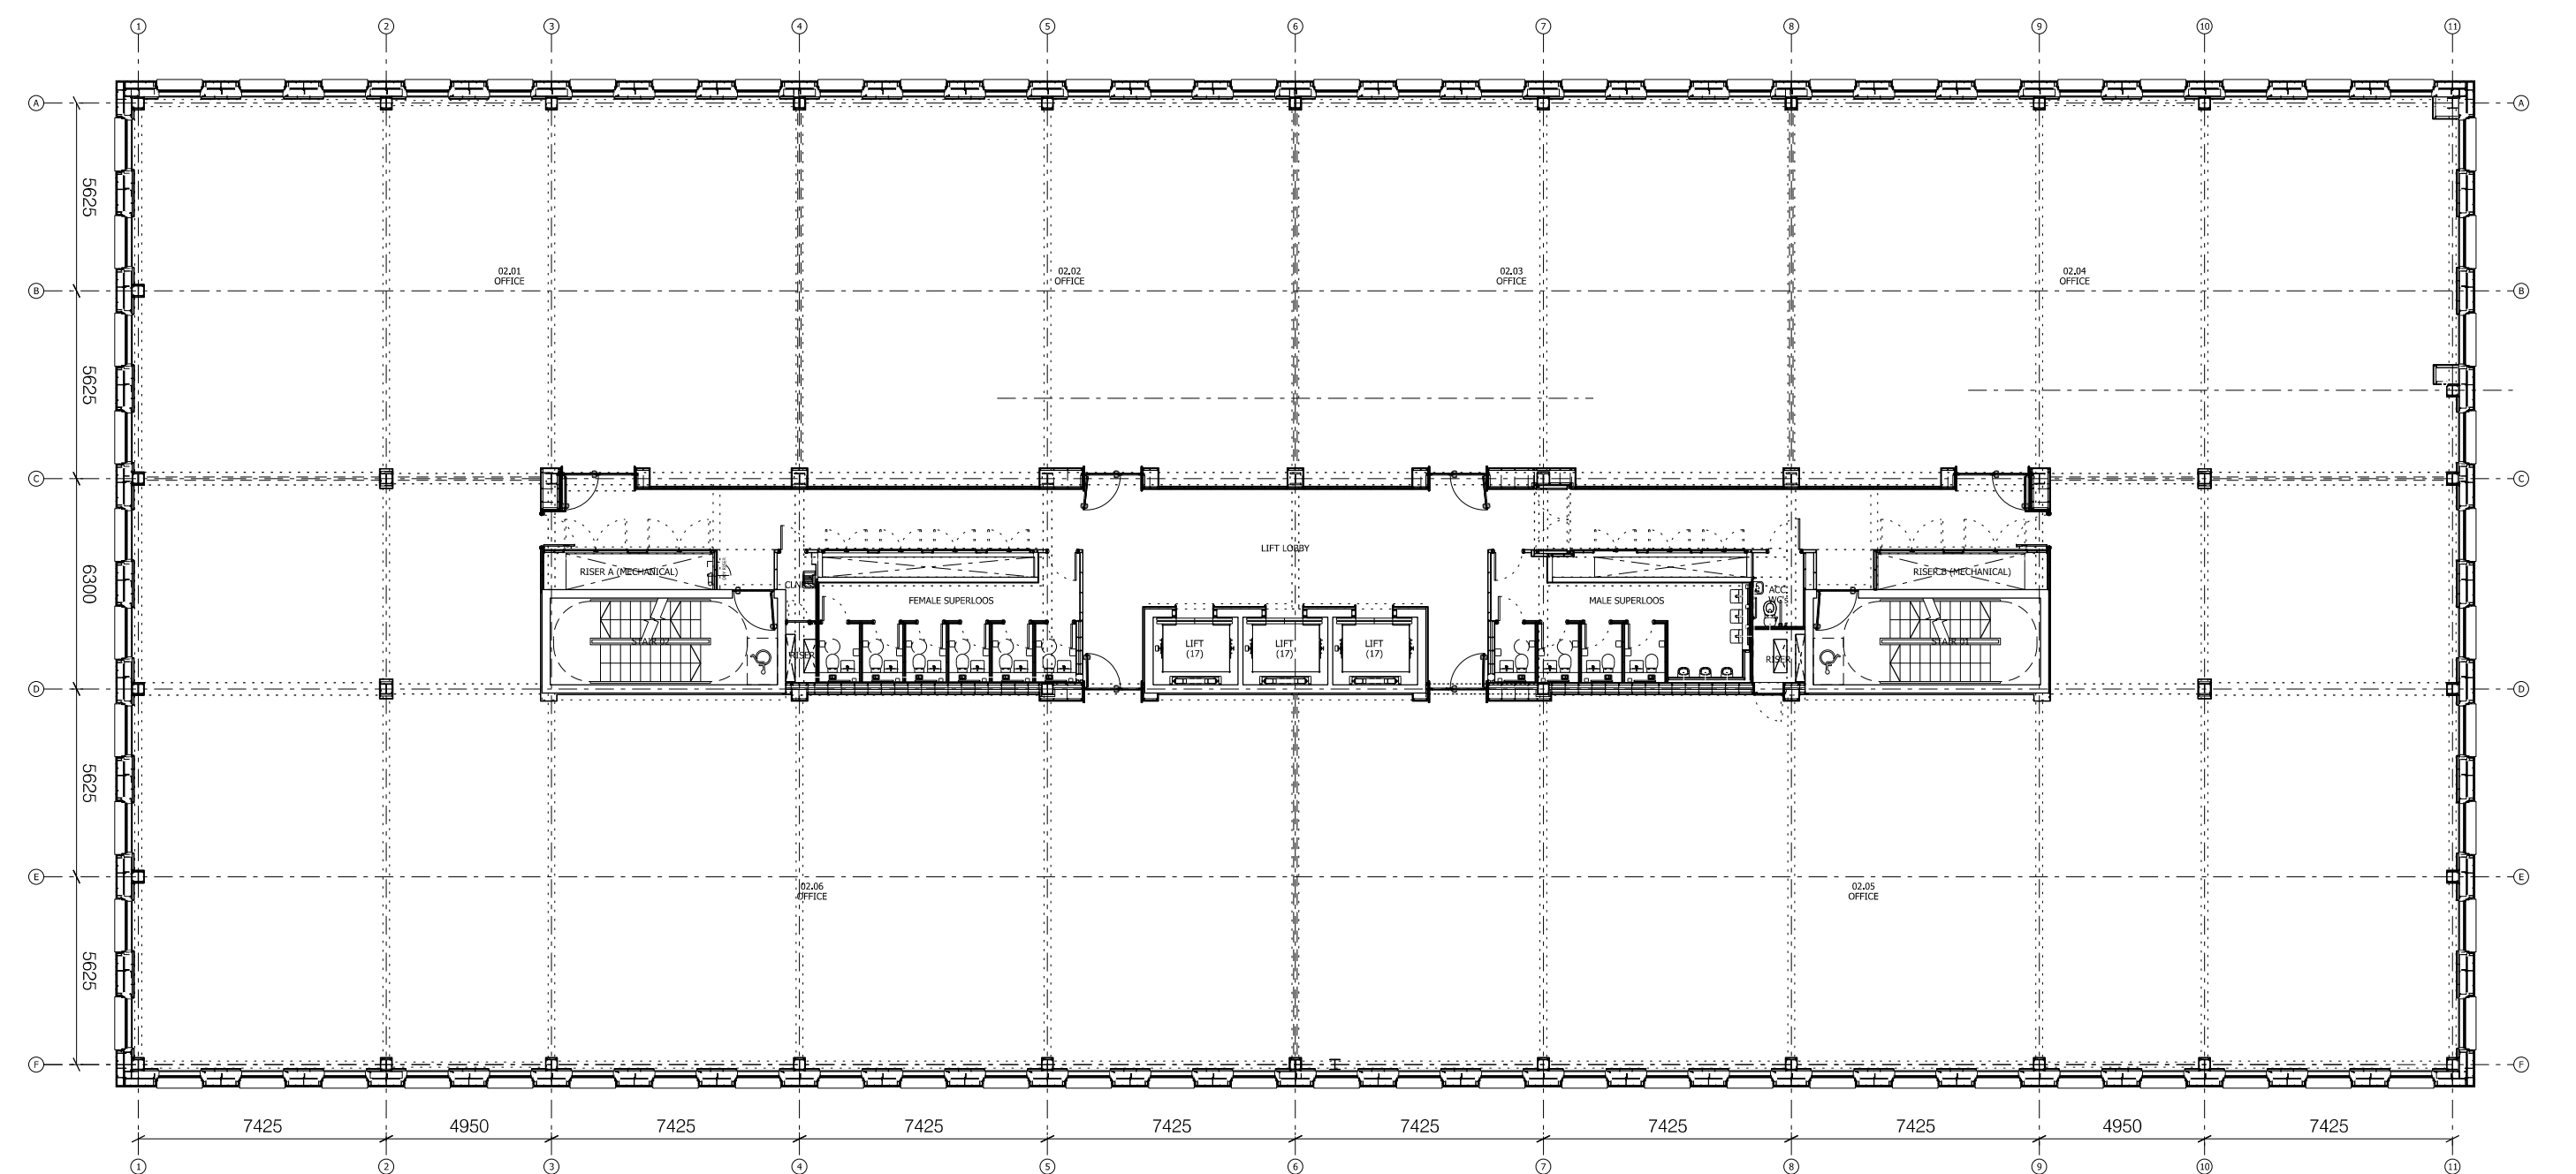

Existing second floor plan