



NOTES

DIMENSIONS

- To be checked and verified on site prior to commencement of site operations. Any discrepancies to be reported to the Architect immediately.
- Written dimensions and levels are in all cases to be preferred to those scaled.

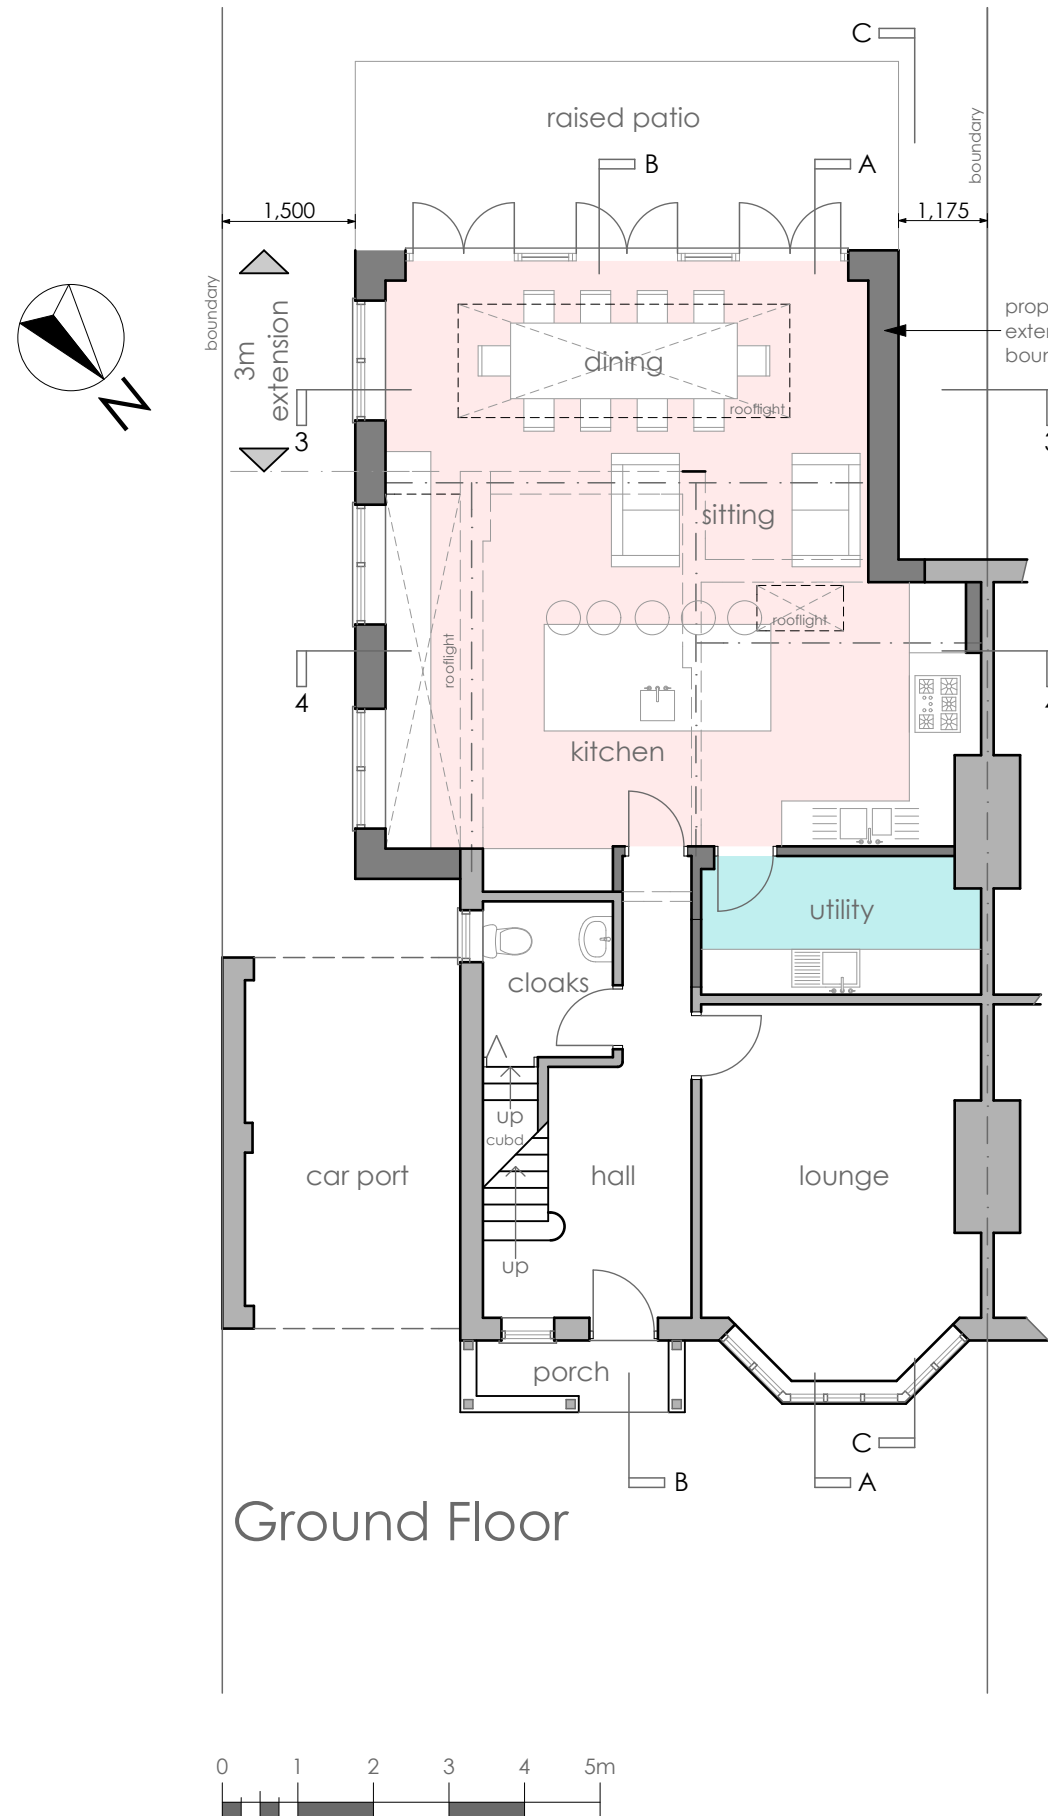

Ground Floor

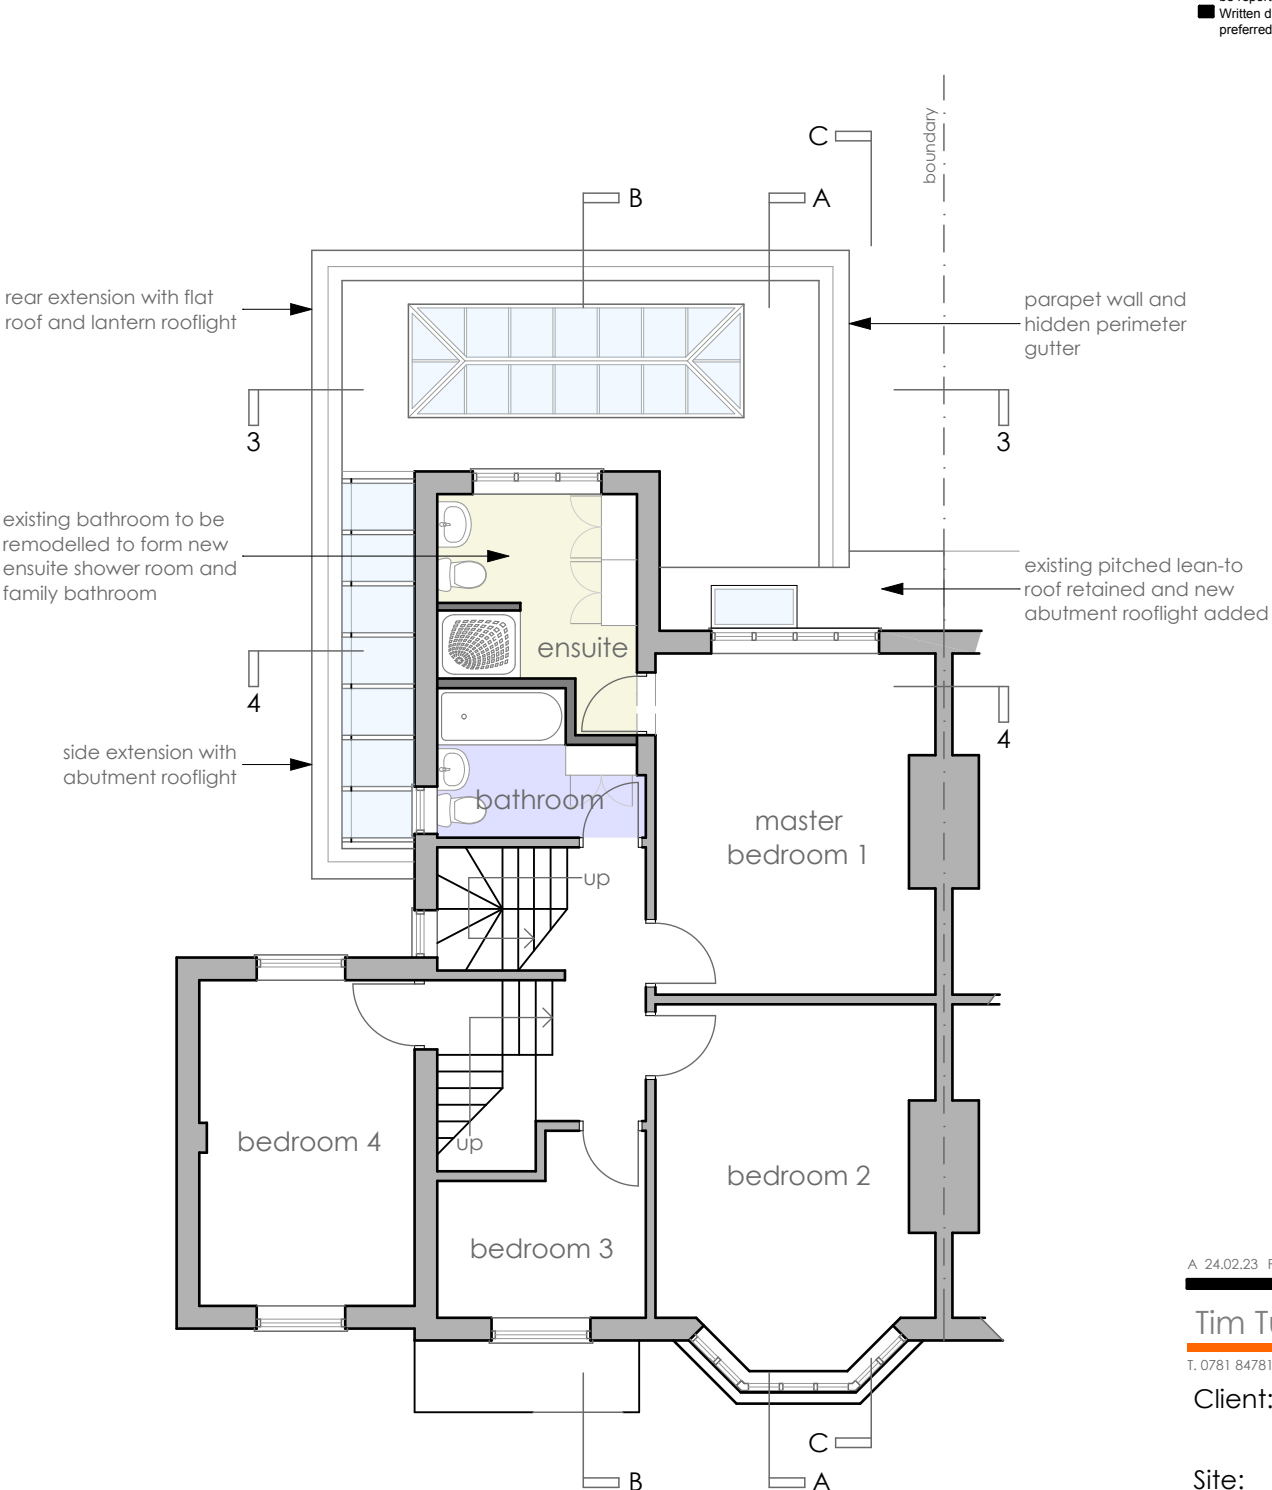

First Floor

A 24.02.23 Position of western boundary corrected.

Tim Turner Architecture

T. 0781 8478111 e. timturner2019@gmail.com

Client: Messrs S & H  
Mather-Strawson

Site: 40 Sandleigh Avenue  
Didsbury M20 3LW

Project: Alterations and  
Extension

Drawing: Proposed Ground  
and First Floor  
Plans

Scale: 1:100 @ A3  
Drawn: TCT  
Date: 02.23

Project No. 202105

Drawing No. 10 Rev.A