
Note: M+E layout and dimensions indicative only. Please refer to consultant specs.

Roof - GA Proposed

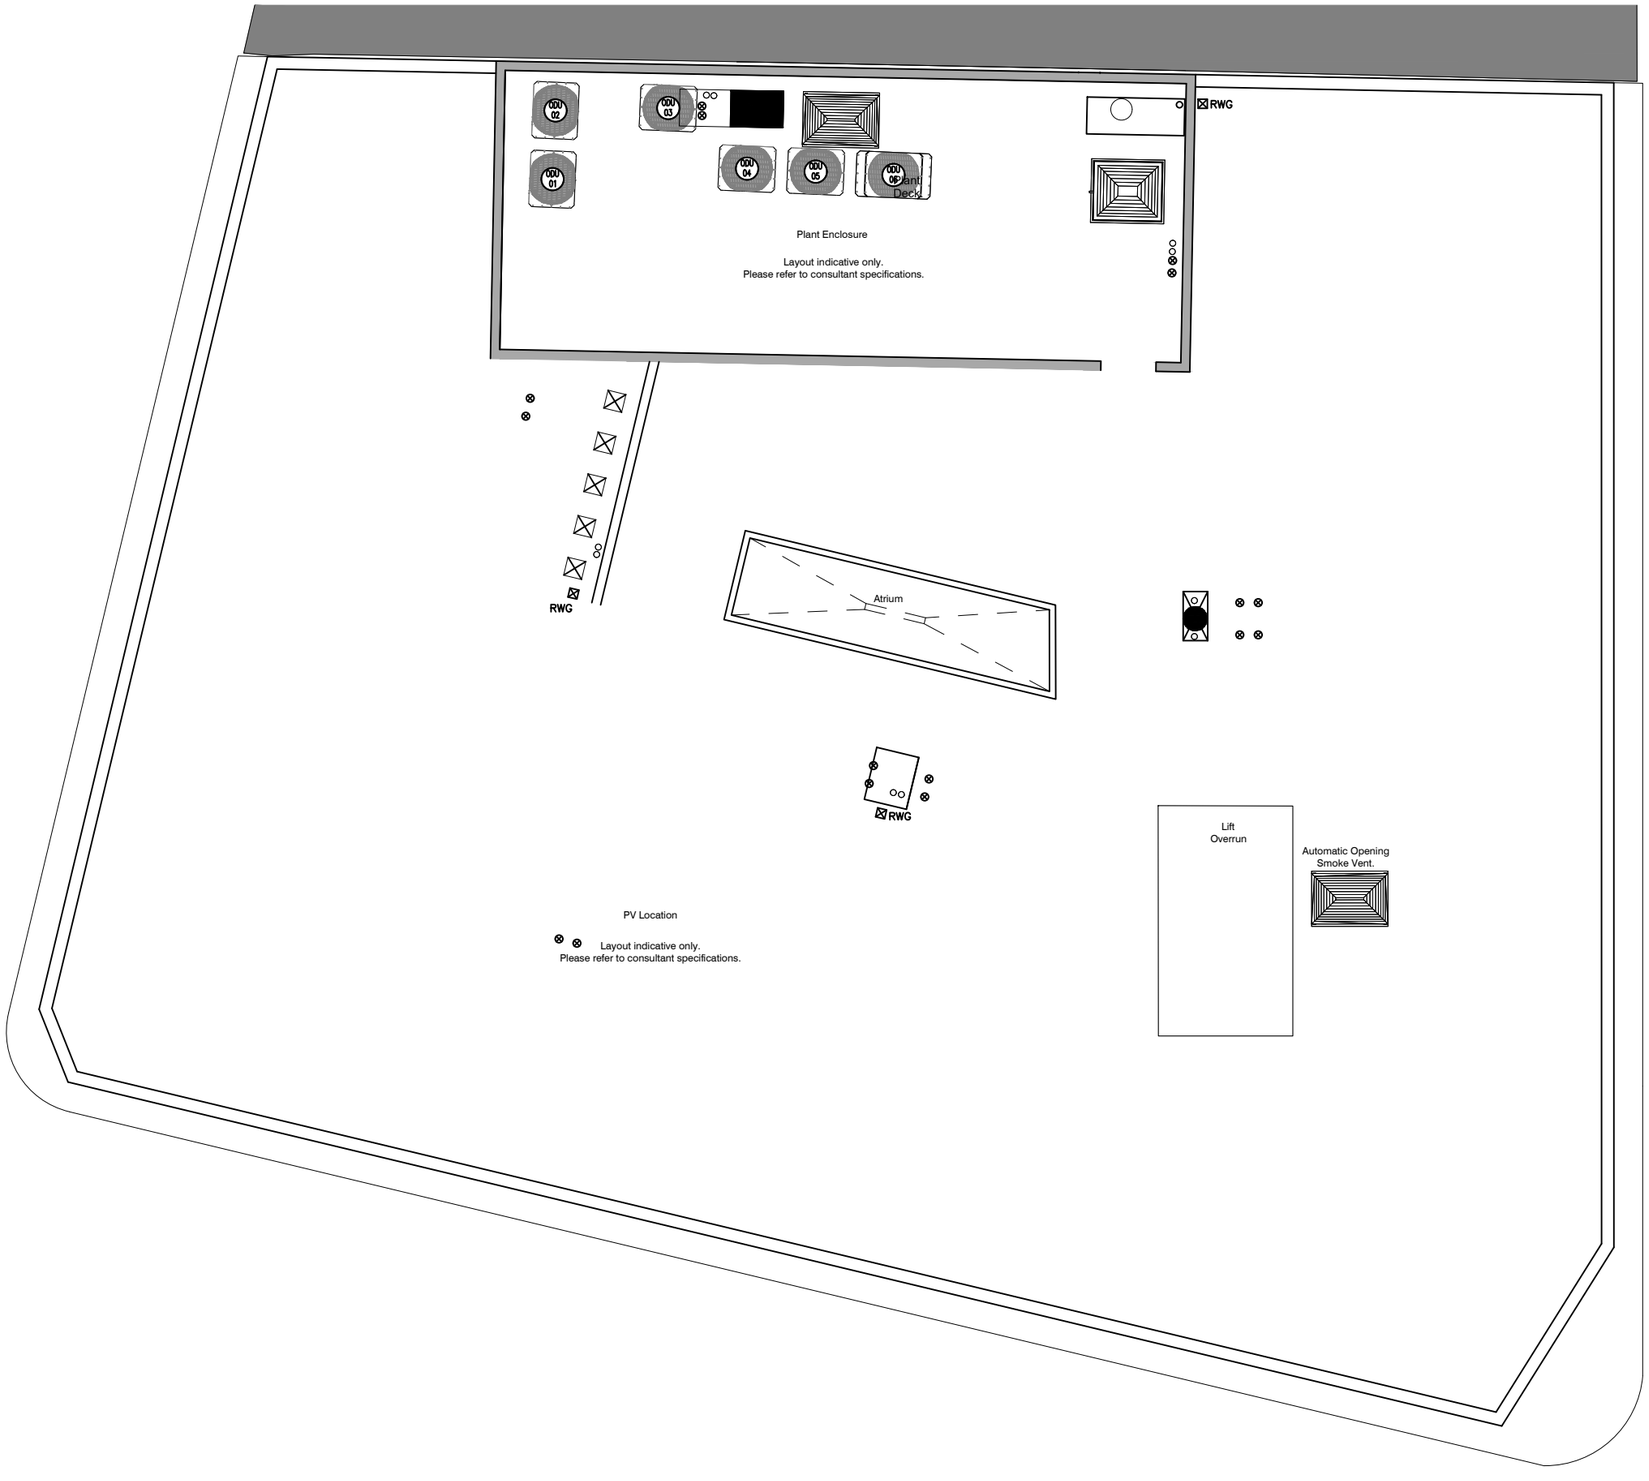

1 0 1 2 3 4 5

SCALE 1:100 m

rev B: General Refinements LLMZ 04.04.22
rev A: General Refinements LLMZ 21.02.22

client:	project:	drawing:
Cairn Hotel Group	Proposed Hotel Extension 2 Little Lever Street Manchester	Proposed Roof Level

project no:	drawing no:	revision:	drawn:	checked:	date:	scale @ A3
7433	PS.11	B	LLMZ		08.02.22	1:100

street design partnership
architecture - urban design - interiors

16 Brewery Yard, Deva City Office Park, Salford, M3 7BB t. **0161 834 7262** e. **info@street-design.net** w. **www.street-design.net**

Construction (Design and Management) Regulations 2015

Designer Considerations

Street Design Partnership' s duty on this project is that of "Designer" as defined by Regulation 9, and have avoided foreseeable risks to those involved in the construction and future use of the structure and in so doing eliminated hazards (so far as is reasonably practical, taking account of other design considerations) and reduced risks associated with those hazards.
The Designer has provided adequate information about any significant risks associated with the design and co-ordinated the work with others in order to improve the way in which risks are managed and controlled.
The associated risks are restricted to site or project specific risks and as such are not considered as a complete and final list of all hazards that may exist