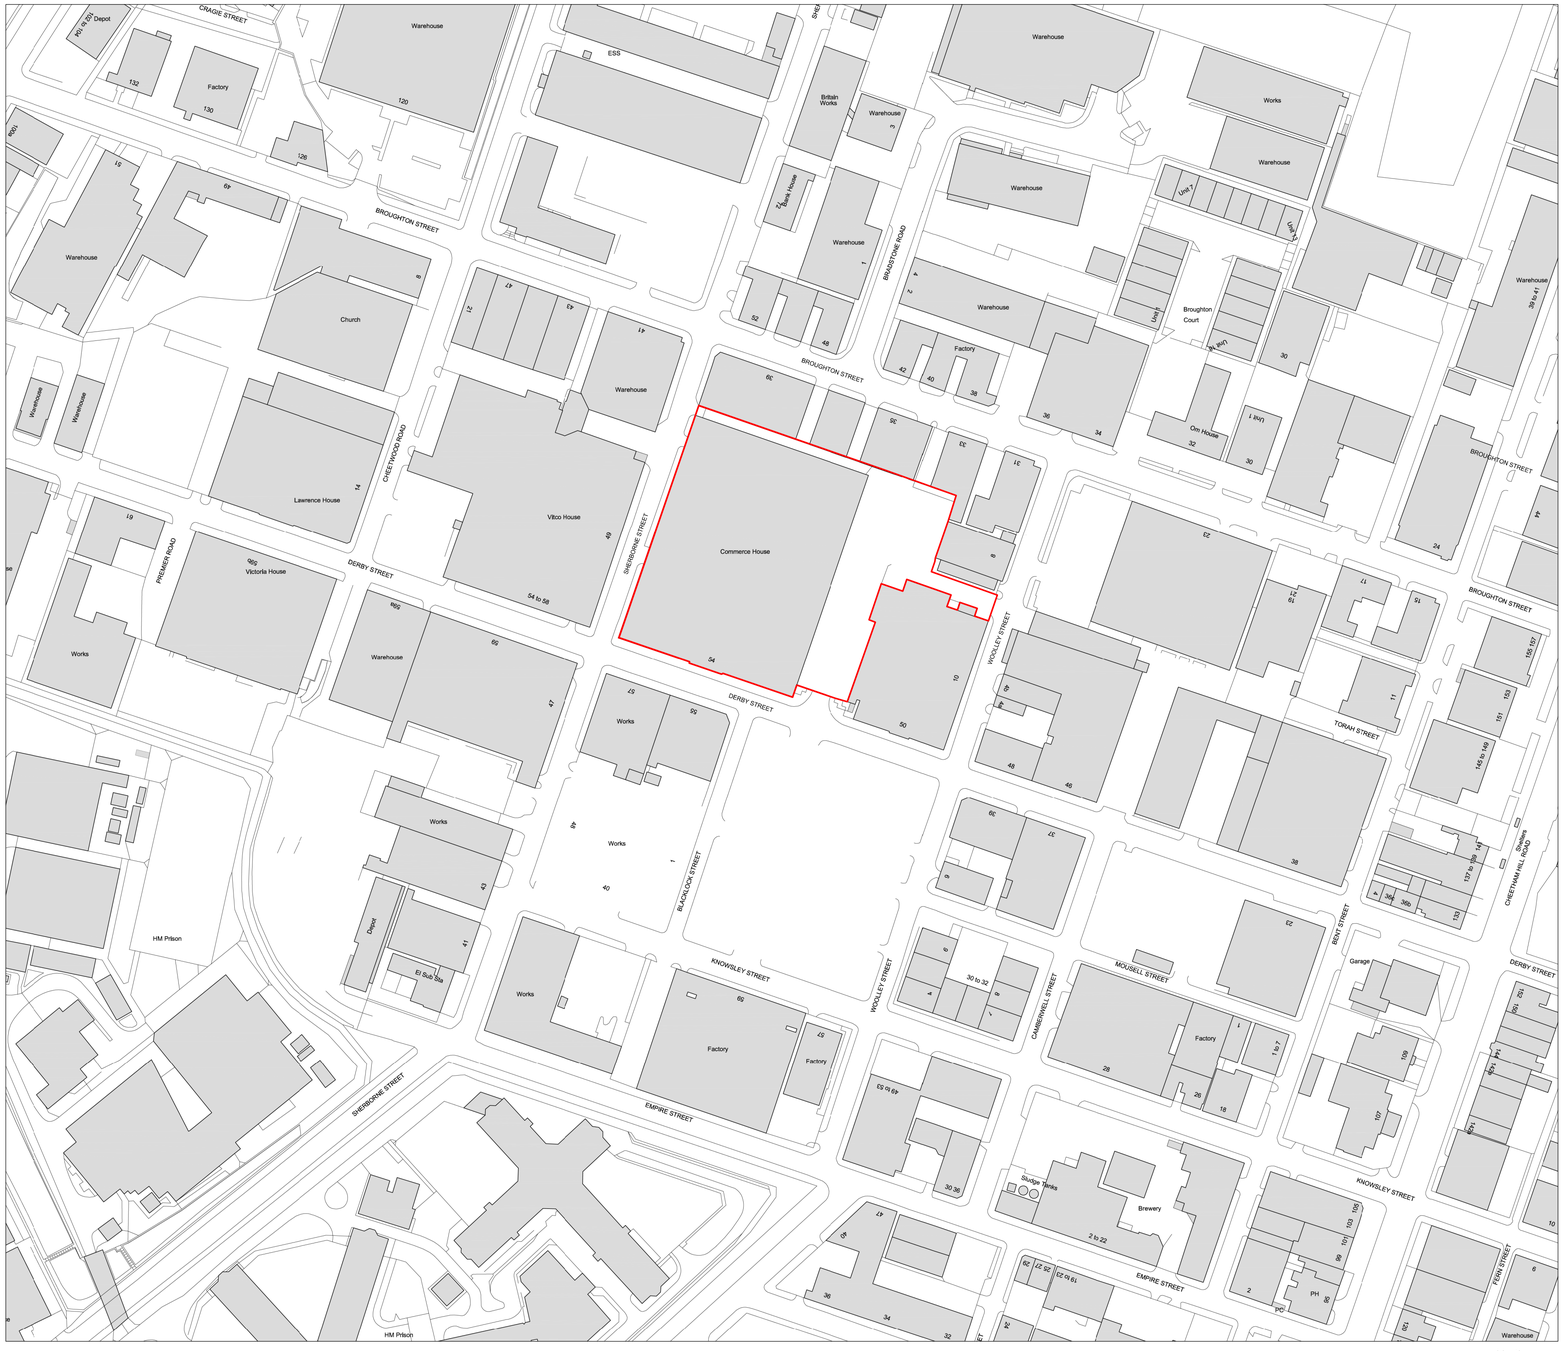


Key:

Application site boundary

No		Prep	Date
Amendments			

Do not scale this drawing
All given dimensions are in millimetres
Architect to be notified of discrepancies in figured dimensions
Contractors must check all dimensions from site

This drawing is copyright and is for use on this site only

Project

Proposed New Unit
54 Derby Street
Manchester

Title

Location Plan

Job No. 2301 Drawing No. PL.01

Amendment: Scale @A1. as shown

Status For Planning Approval

Auth. CL Date. March 2023

100mm @A1-