




1. Front - Existing
1 : 100




2. Left Side - Existing
1 : 100




3. Rear - Existing
1 : 100

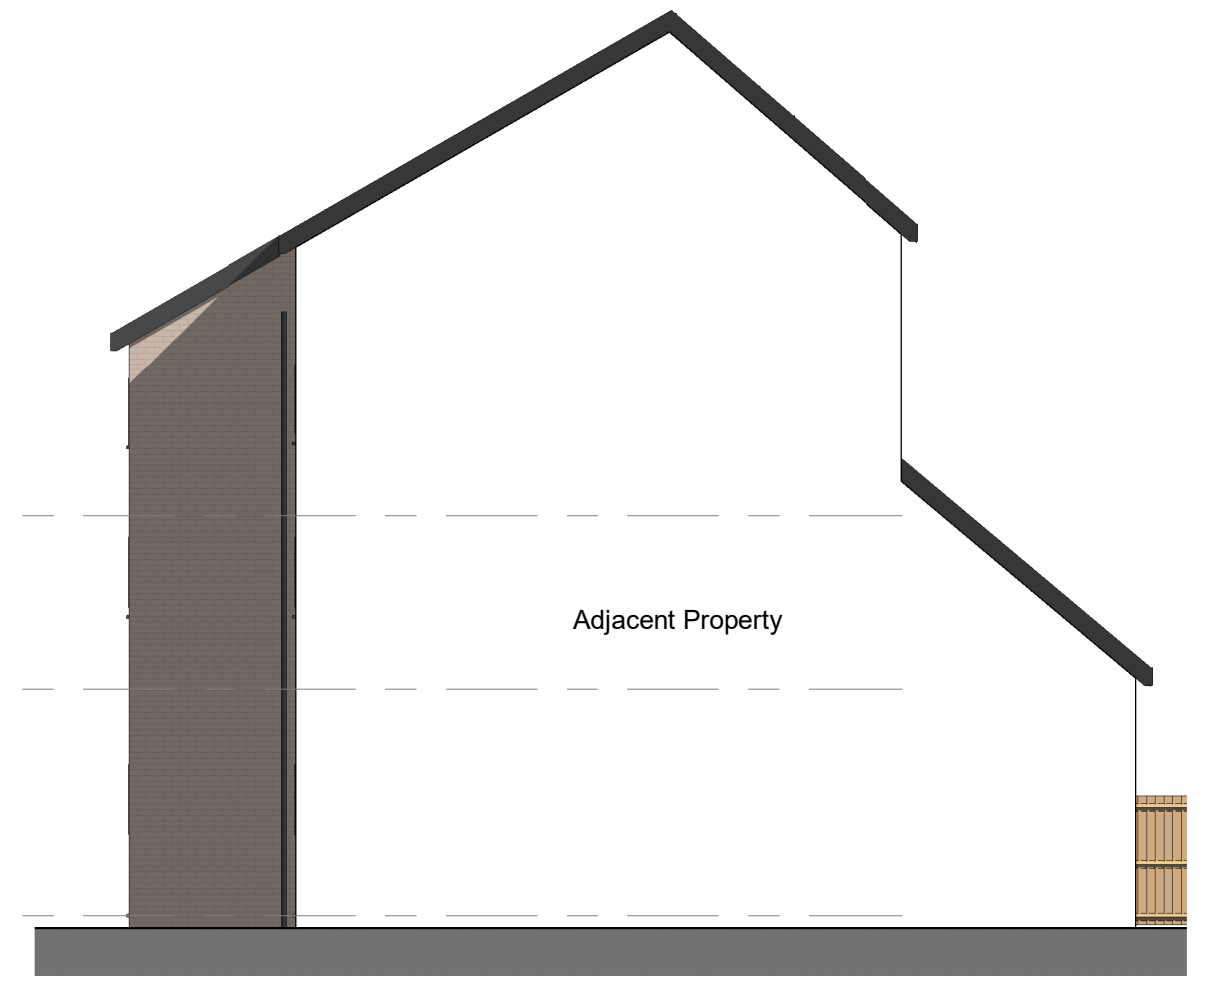


4. Right Side - Existing
1 : 100

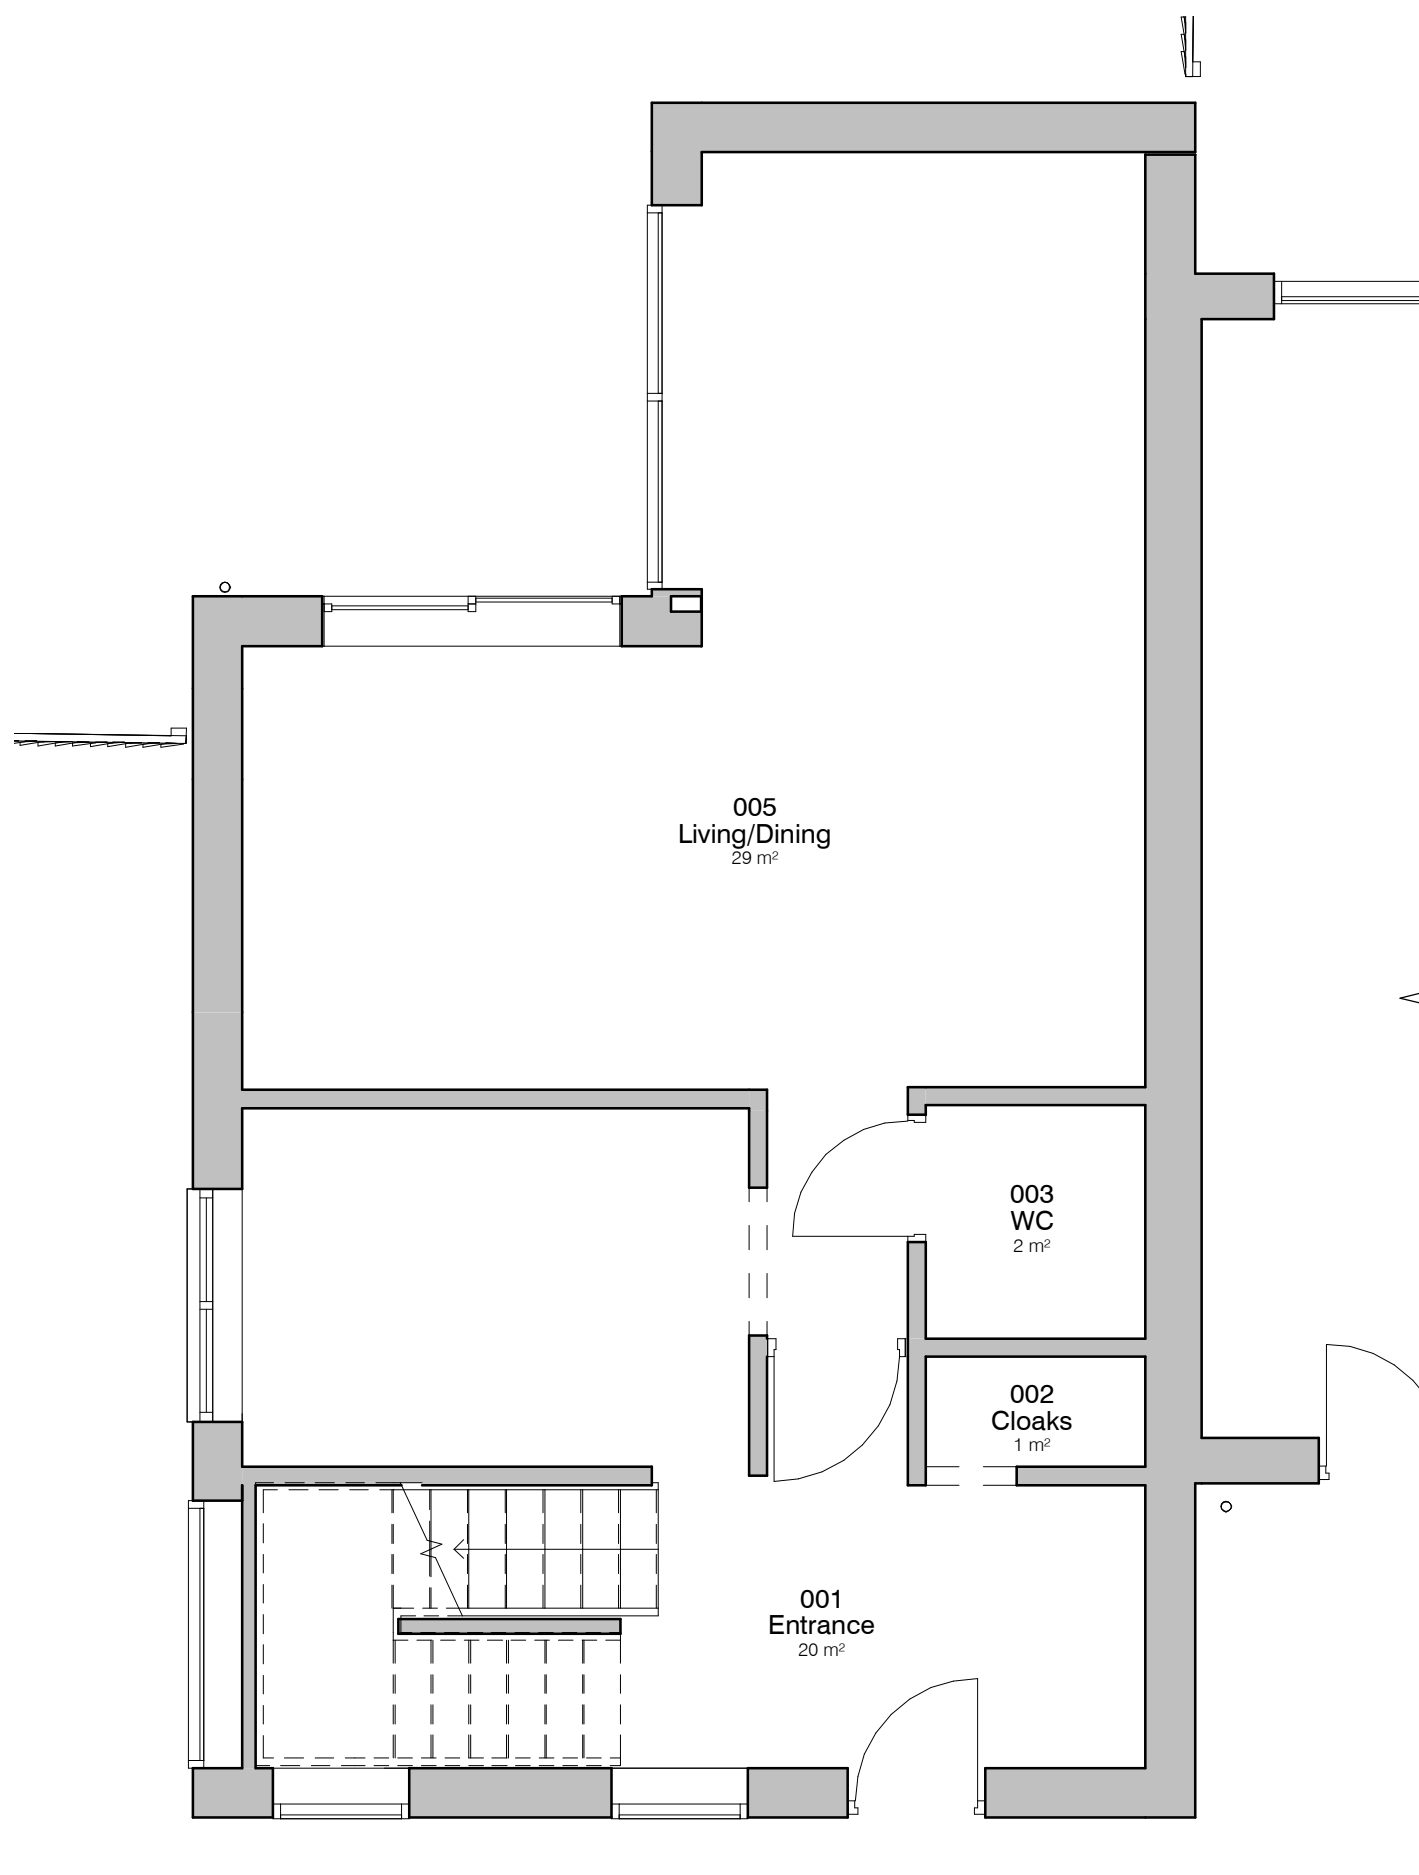


5. Level 0 - GA Existing
1 : 50

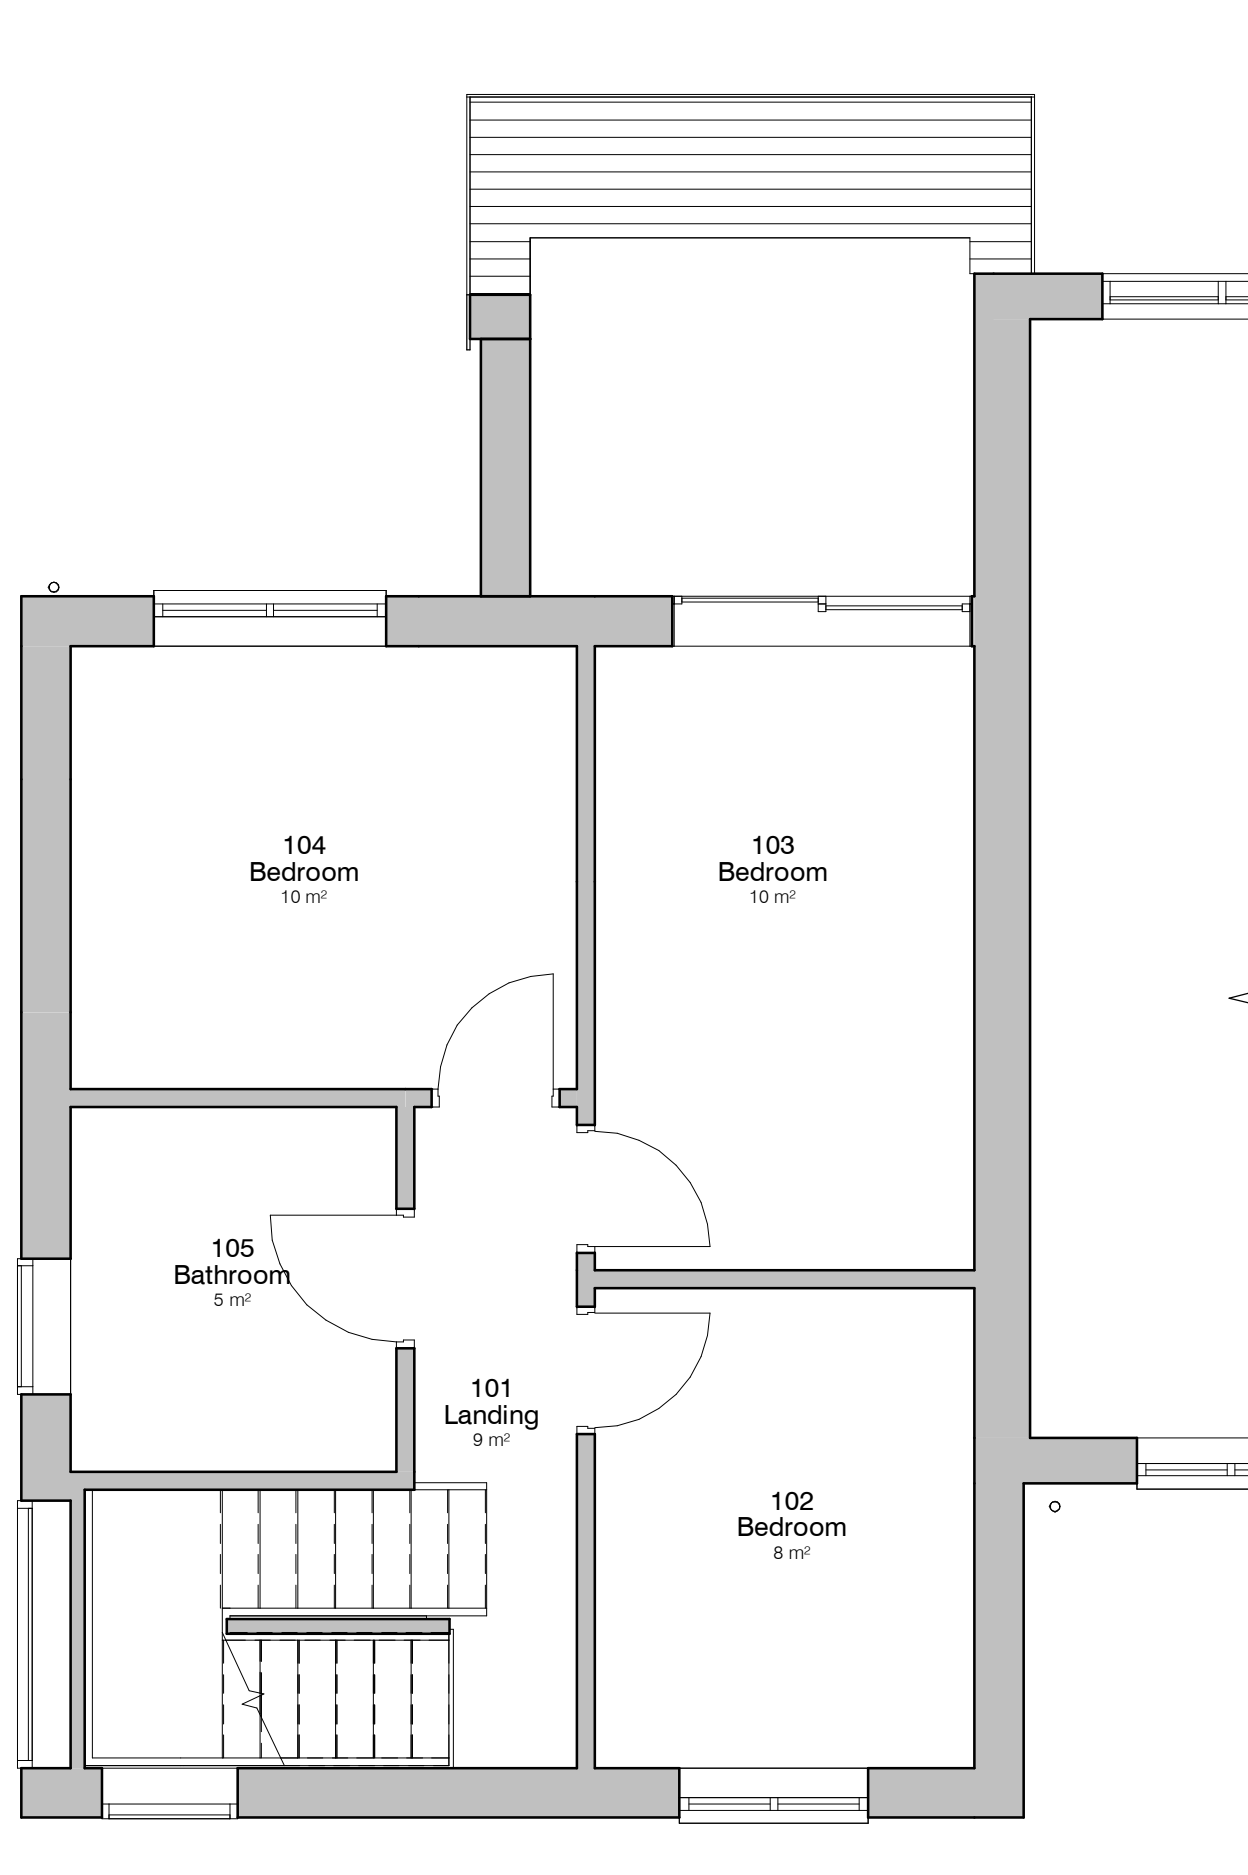

6. Level 1 - GA Existing
1 : 50

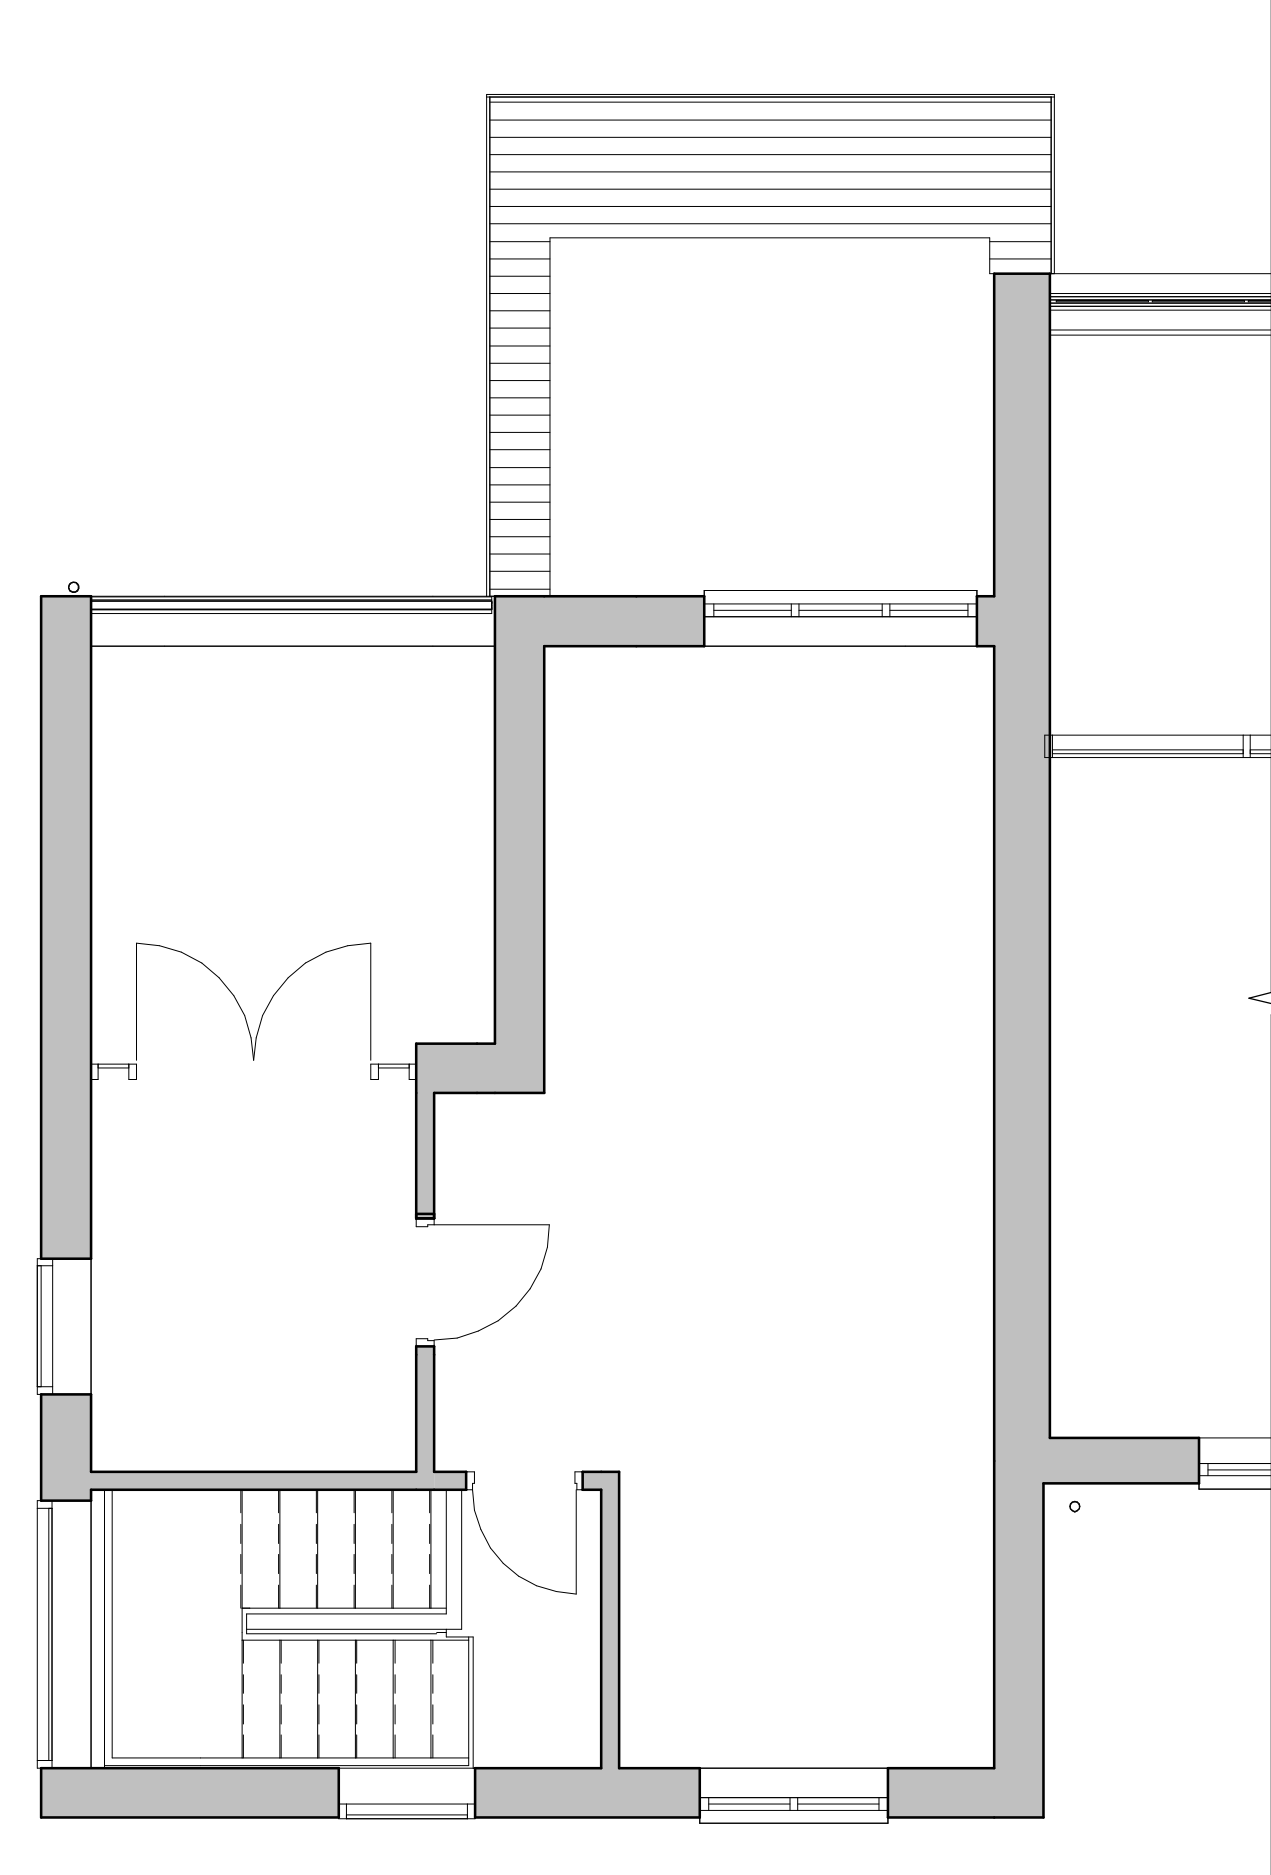

7. Level 2 - GA Existing
1 : 50

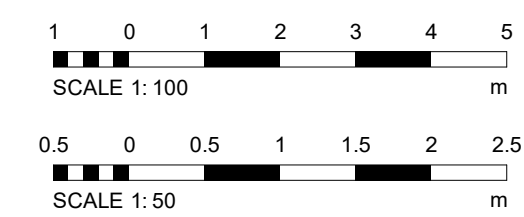

PROJECT	SCALE & A1	DATE	DRAWN BY
8 Copeland Close	As indicated	05 MAY 2021	AP
CLIENT	STATUS	PROJECT NO.	DRAWING NO.
Grosskopf	PLANNING	DA21036.	002.
TITLE	NOTES	REVISIONS	DATE
Existing GA Plans and Elevations	THIS DRAWING MUST NOT BE REPRODUCED WITHOUT WRITTEN CONSENT OF DEBTAL ARCHITECTURE. ALL DIMENSIONS AND LEVELS SHALL BE CHECKED AND CONFIRMED ON SITE AND CORRECTED TO BE SHOWN ON THE DRAWING. THE DRAWING SHALL BE IN ACCORDANCE WITH THE CURRENT STATUTORY REGULATION, RELEVANT CODES OF PRACTICE AND PREVIOUS REVISIONS. ALL DIMENSIONS ON THIS DRAWING ARE IN MILLIMETRES UNLESS OTHERWISE STATED.		