




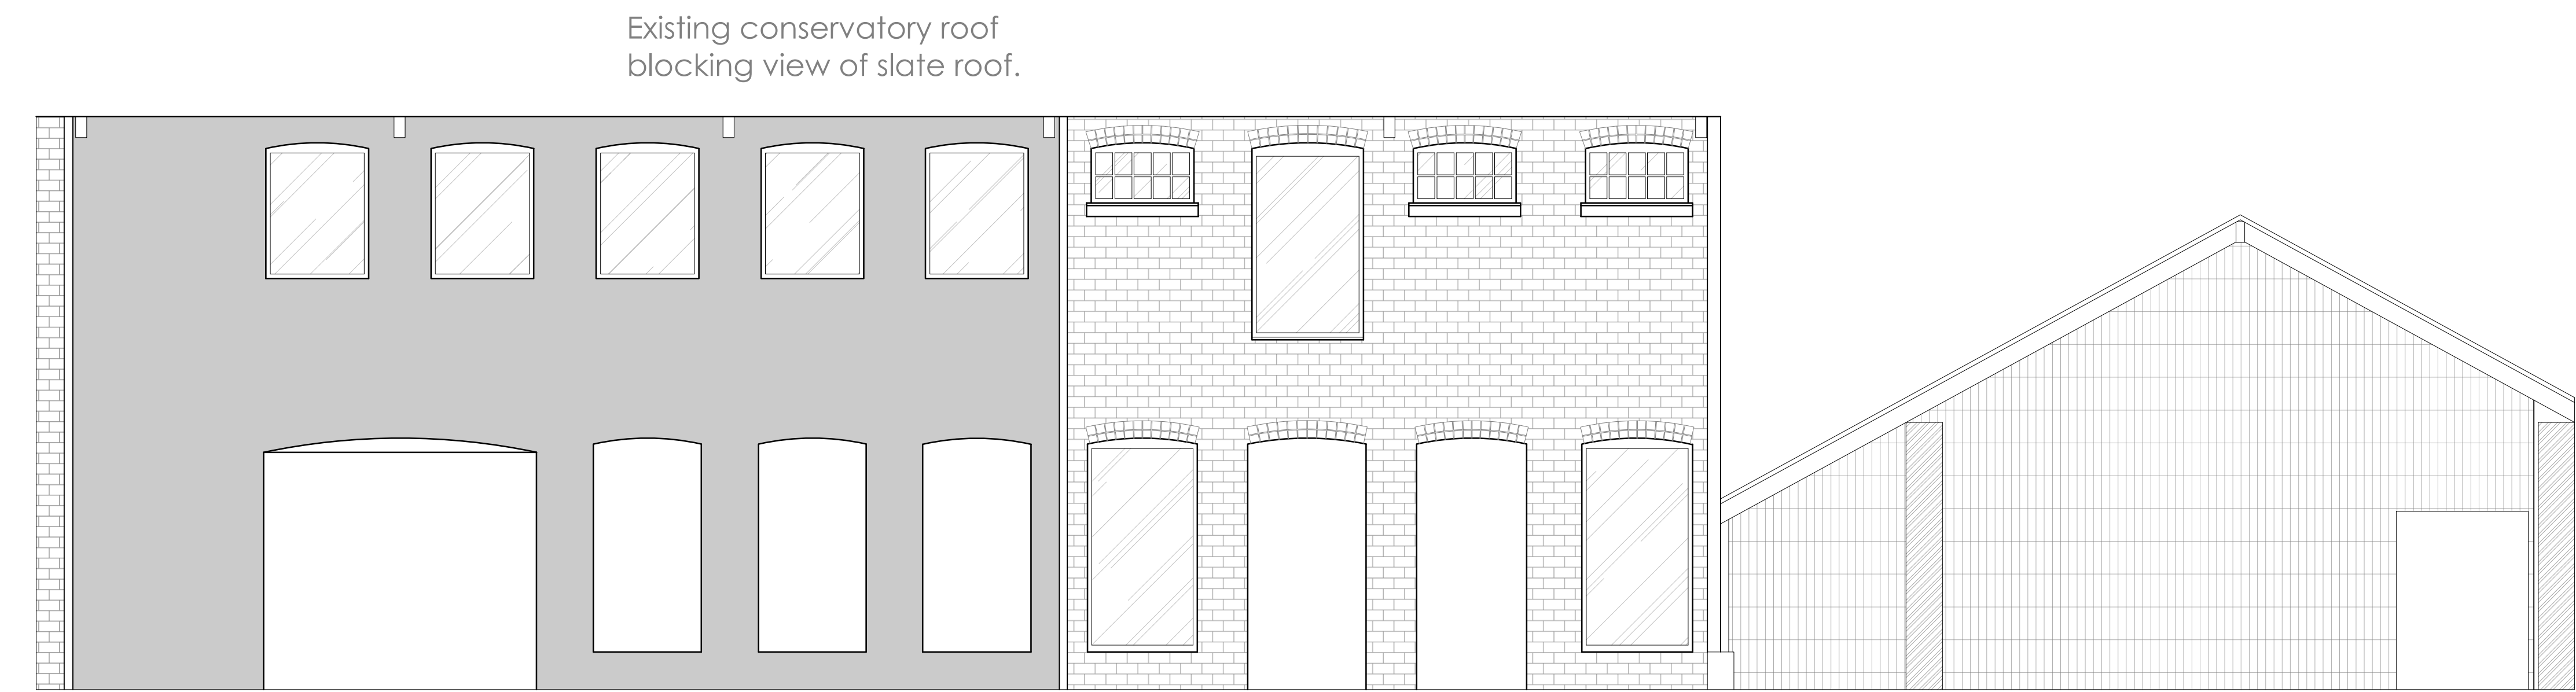

ELEVATION AA

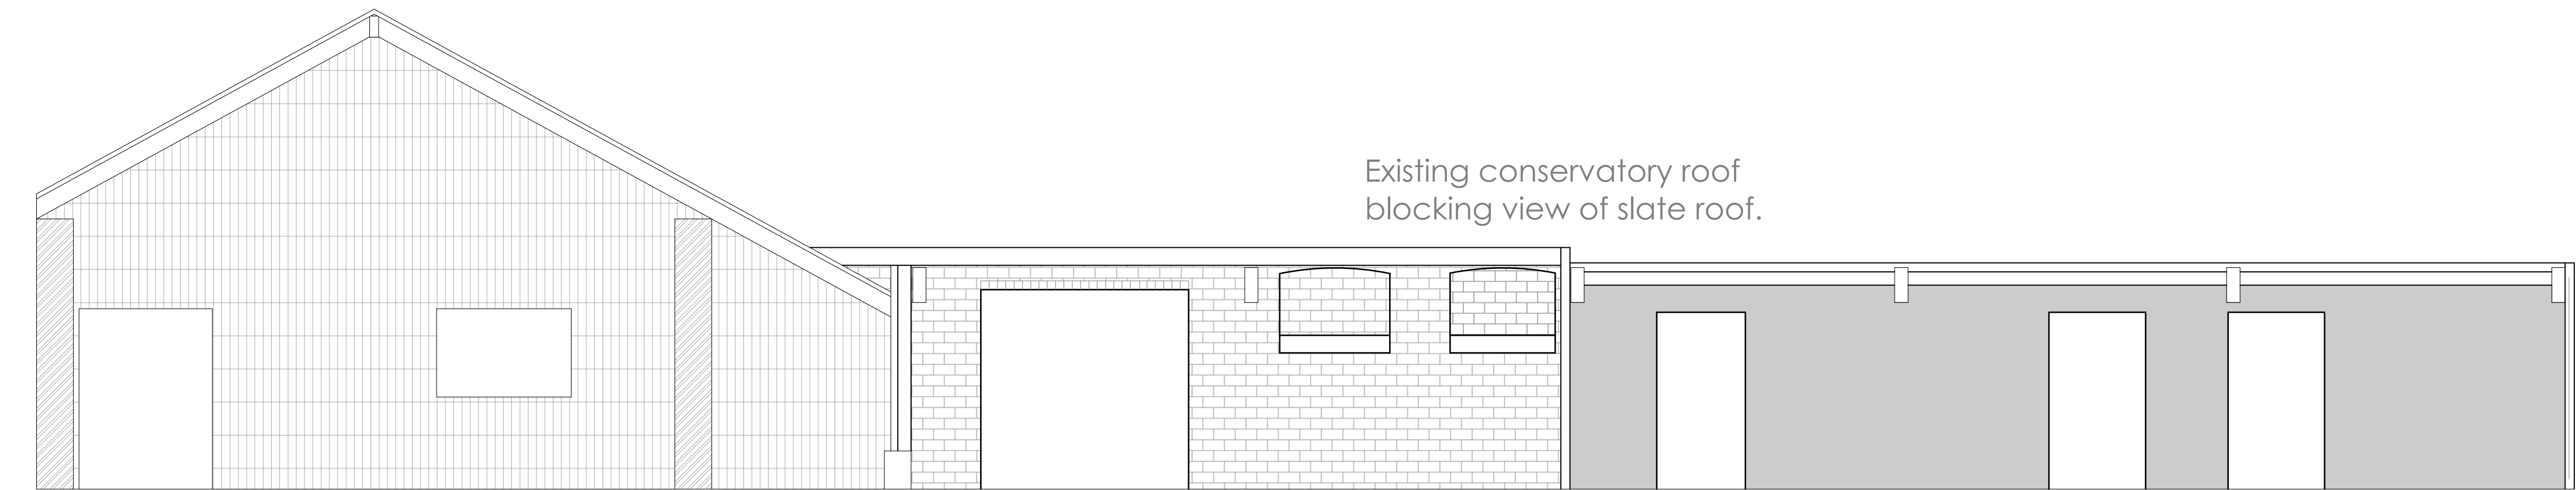

ELEVATION BB

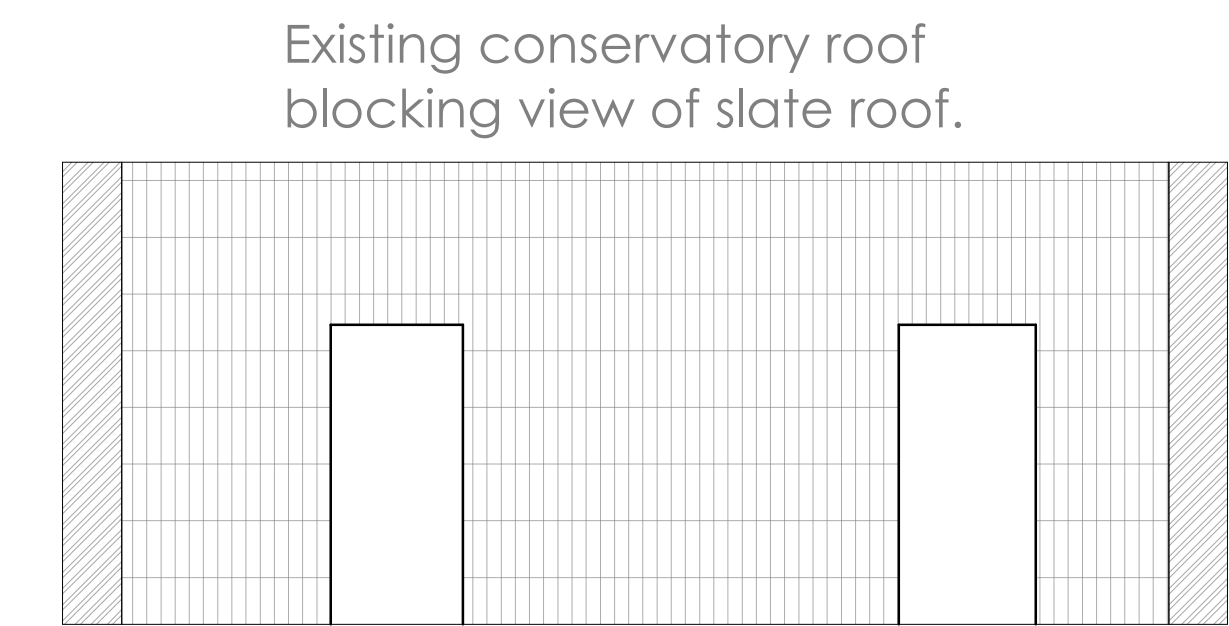


ELEVATION CC

All dimensions are to be checked on site, any discrepancies are to be reported to the Architect before work commences. Do not scale from this drawing.

This drawing is to be read in conjunction with all relevant consultants and specialists drawings/ documents, any discrepancies are to be reported to the architect before the affected work commences.

This drawing is copyright.

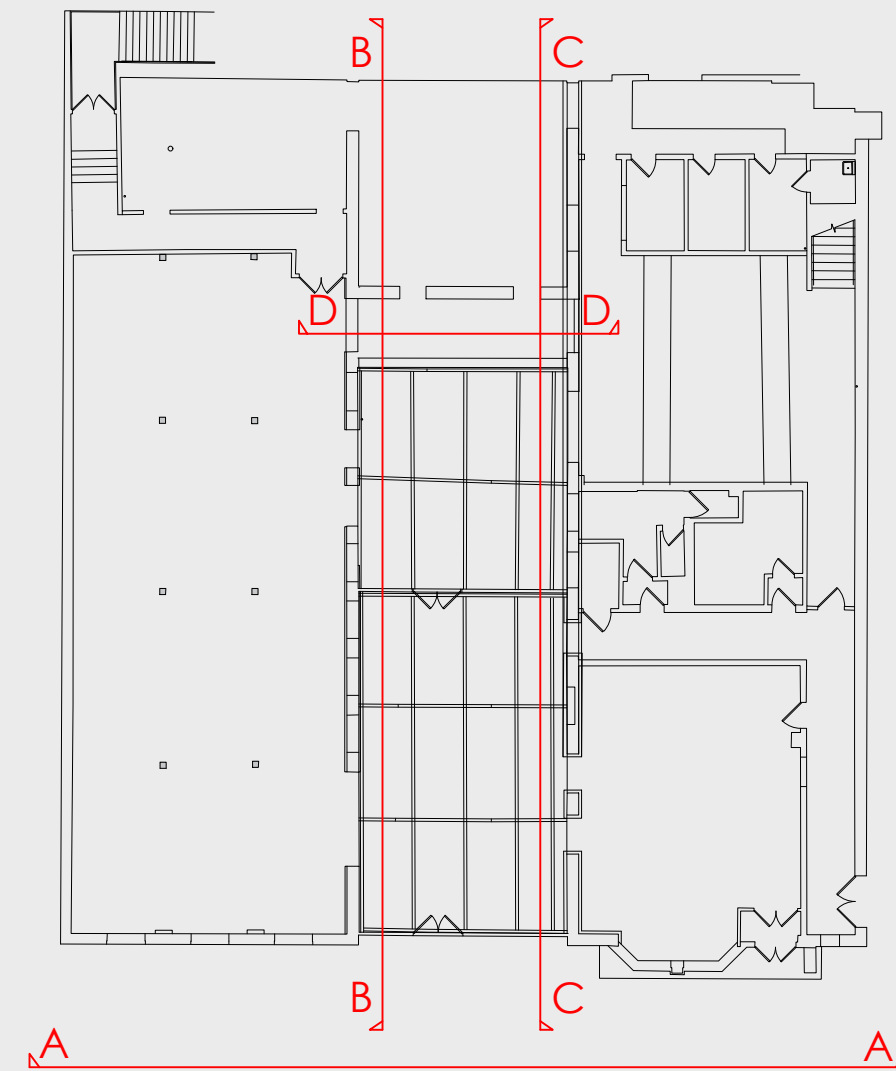

Project  
Wolfgang & Maria's

Client  
Allied London

Drawing  
Existing External Elevations BB,CC,DD

|                    |                    |
|--------------------|--------------------|
| Scale<br>1:50 @ A1 | Date<br>10/07/2023 |
|--------------------|--------------------|

|               |          |
|---------------|----------|
| Number<br>002 | Revision |
|---------------|----------|