



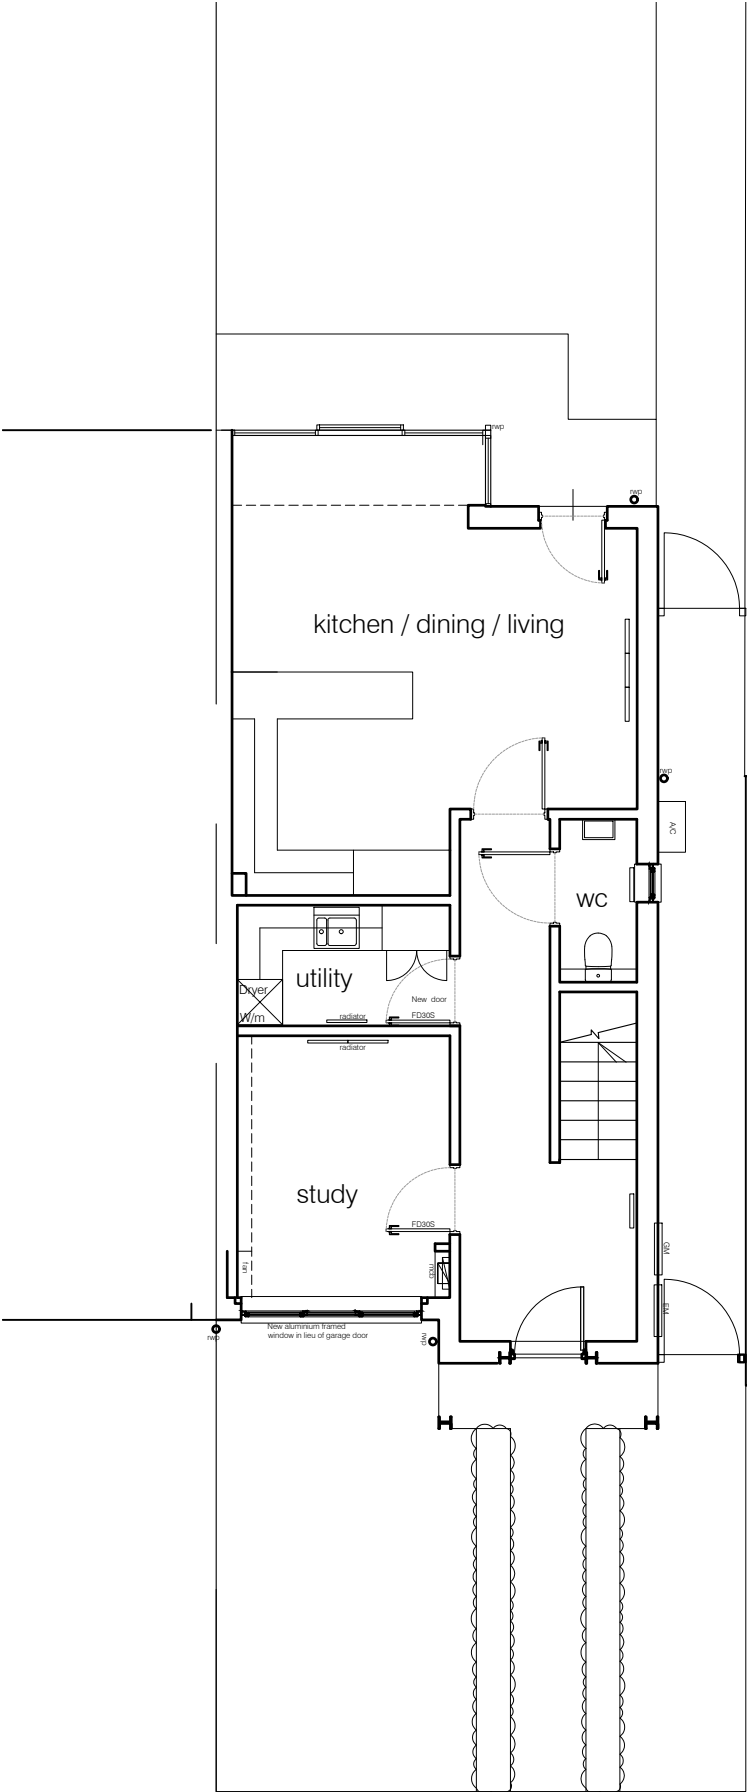

GROUND FLOOR PLAN

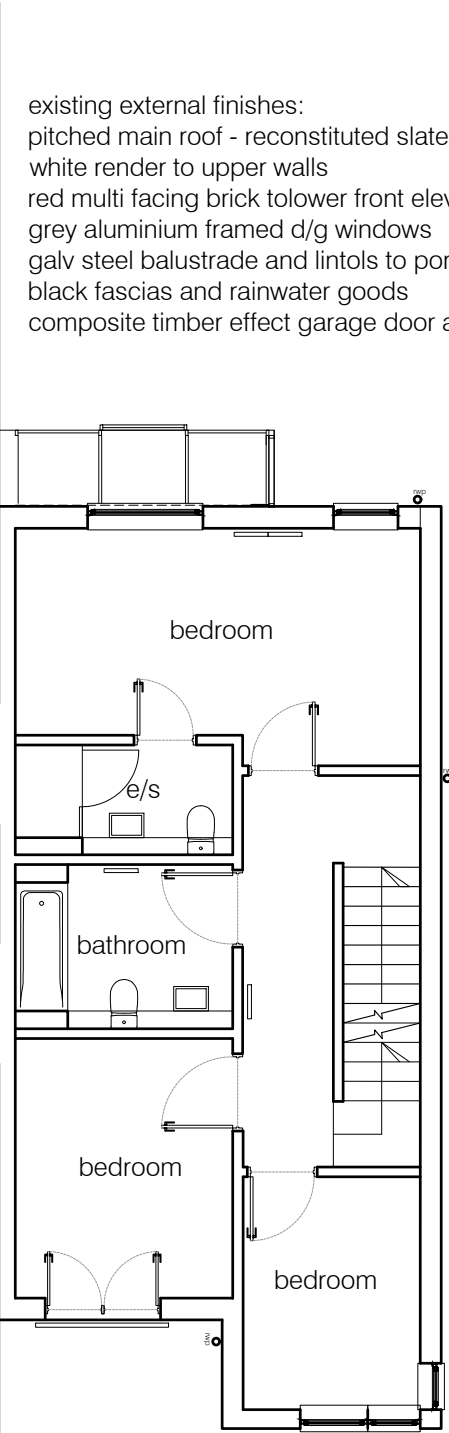

FIRST FLOOR PLAN

existing external finishes:
pitched main roof - reconstituted slate
white render to upper walls
red multi facing brick to lower front elevation
grey aluminium framed d/g windows
galv steel balustrade and lintols to porch
black fascias and rainwater goods
composite timber effect garage door and entrance door



FRONT ELEVATION as proposed



BLOCK PLAN 1 :500

