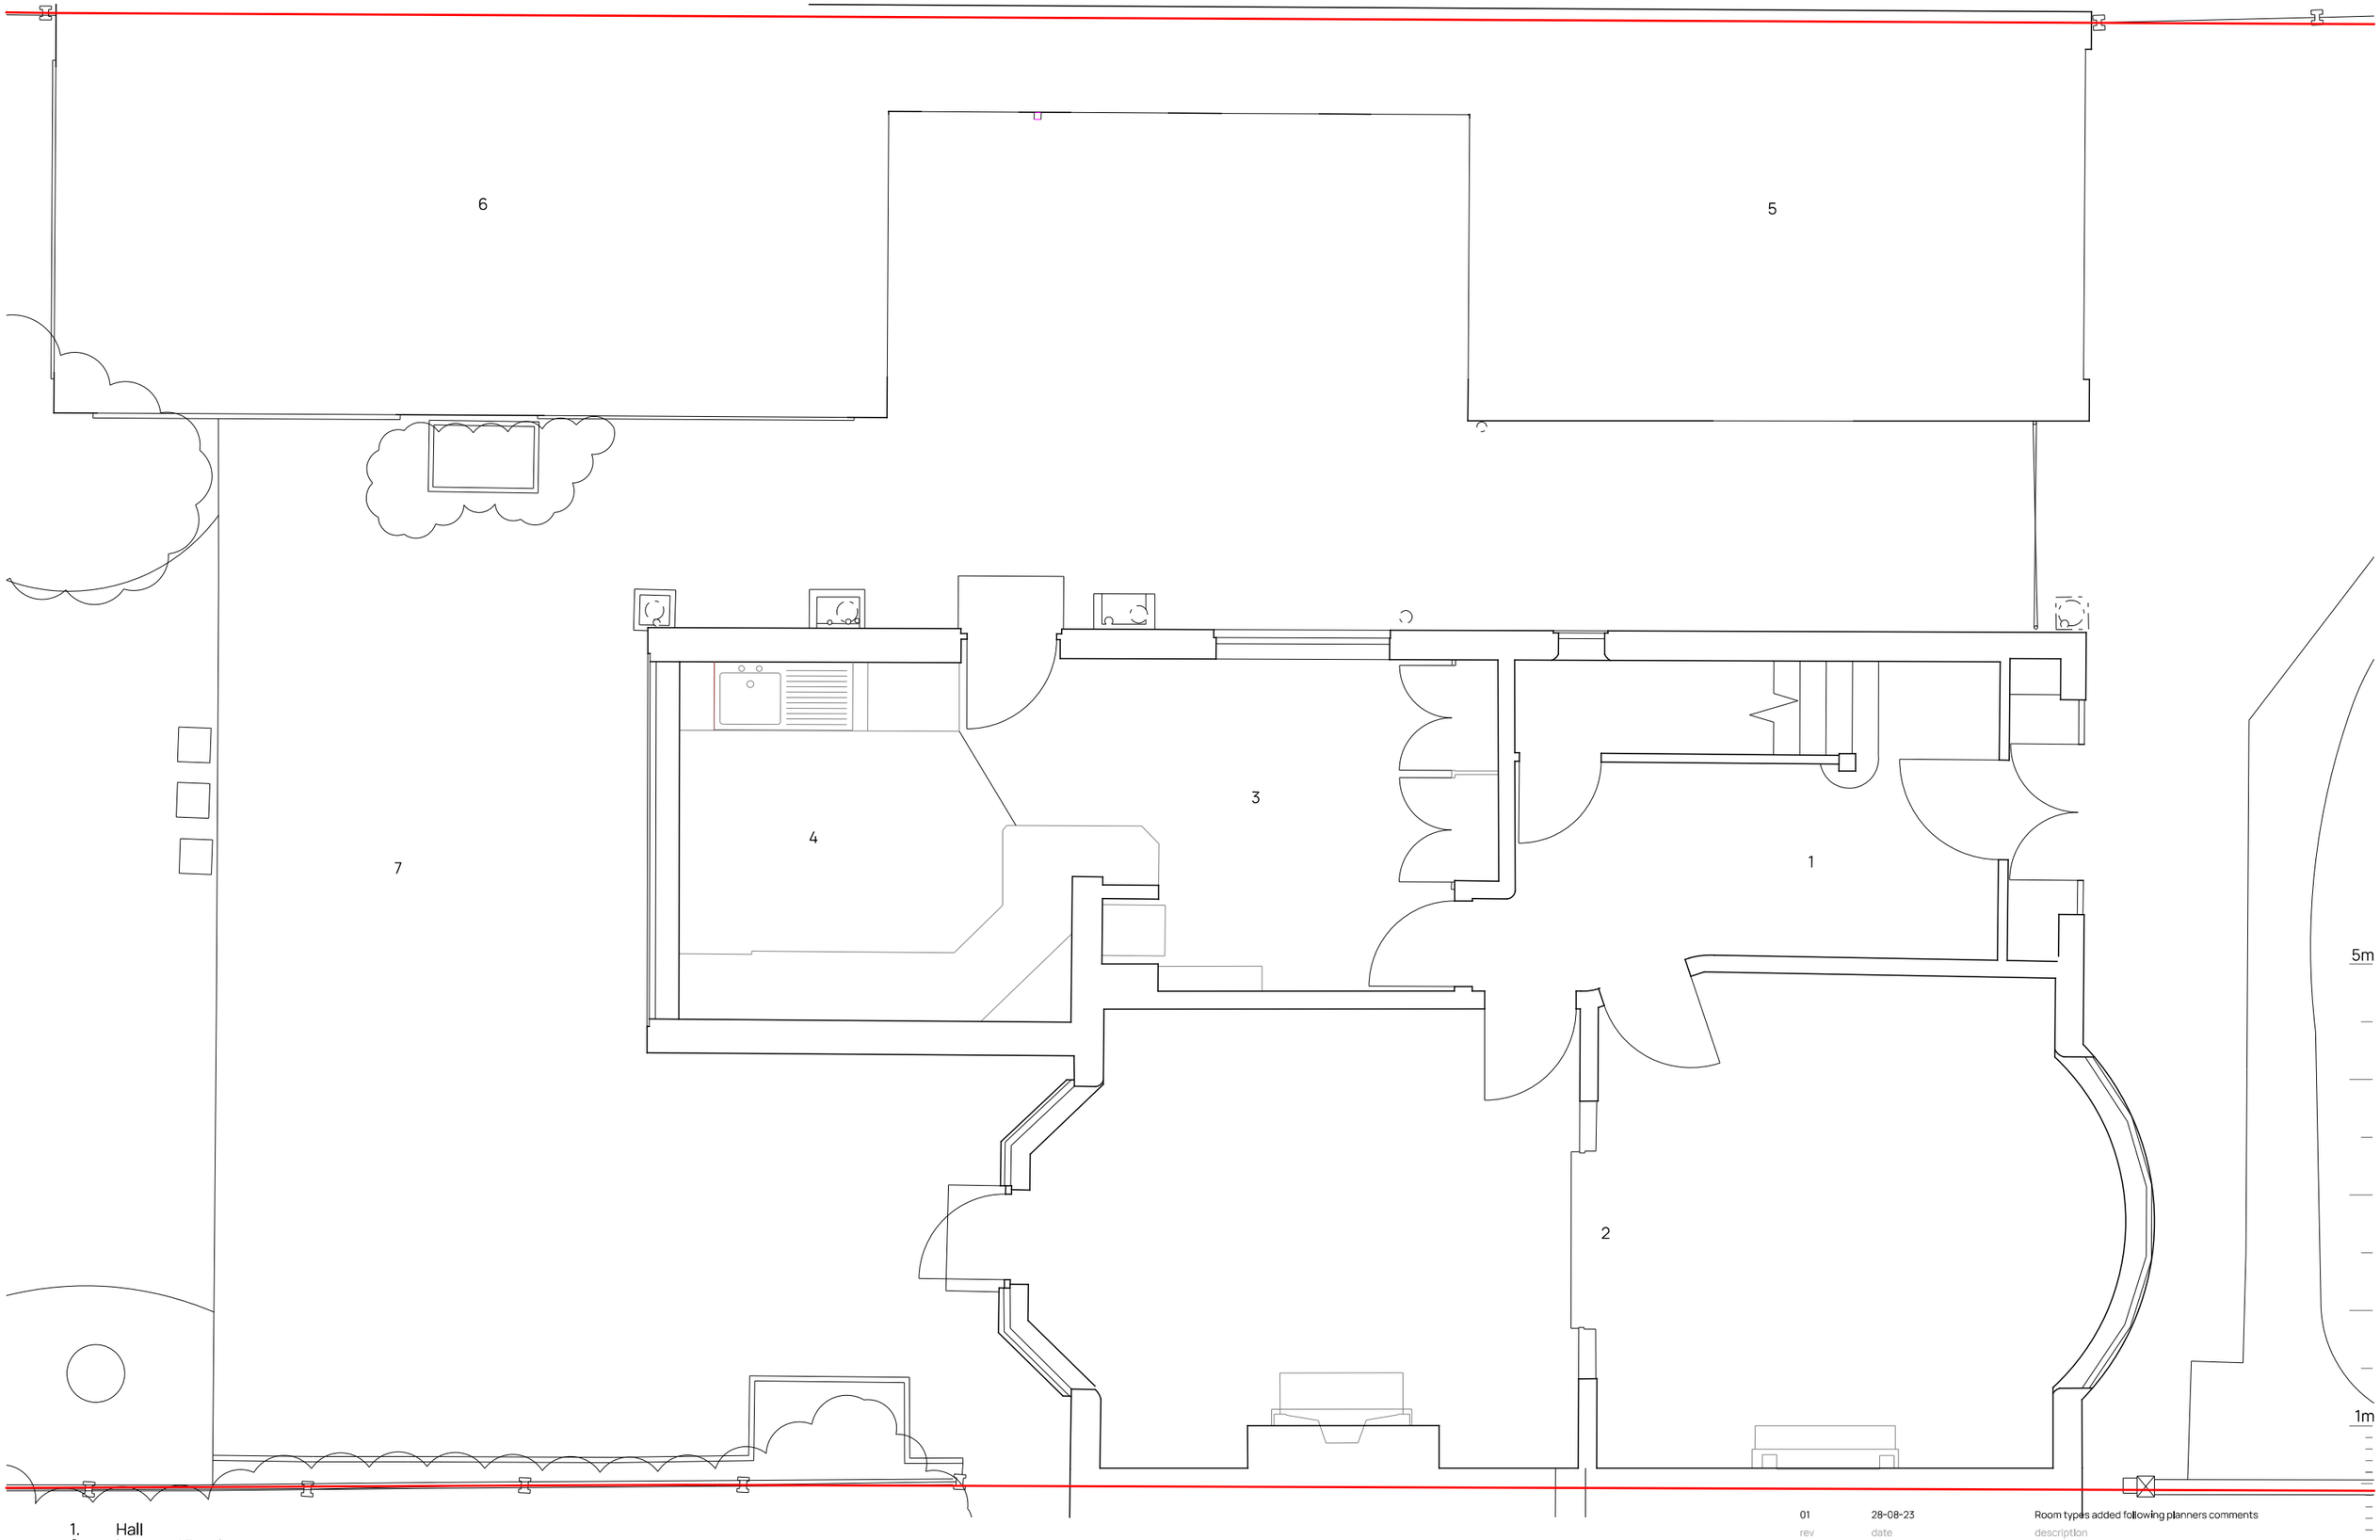


1. Hall
2. Lounge / Family room
3. Dining
4. Kitchen
5. Garage
6. Shed
7. Patio
8. Lawn

rev	date	description
01	28-08-23	Room types added following planners comments

Project: **ST BRANNOCKS ROAD, CHORLTON**

Title: GROUND FLOOR AS EXISTING

Project No: 23-02 | Drawing No: L(-2)010 | Status: PLANNING

Scale: 1:50@A3 | Date: JULY 2023 | Rev: 01

ARCDARC.COM

ARCD ARCHITECTS & DESIGNERS