


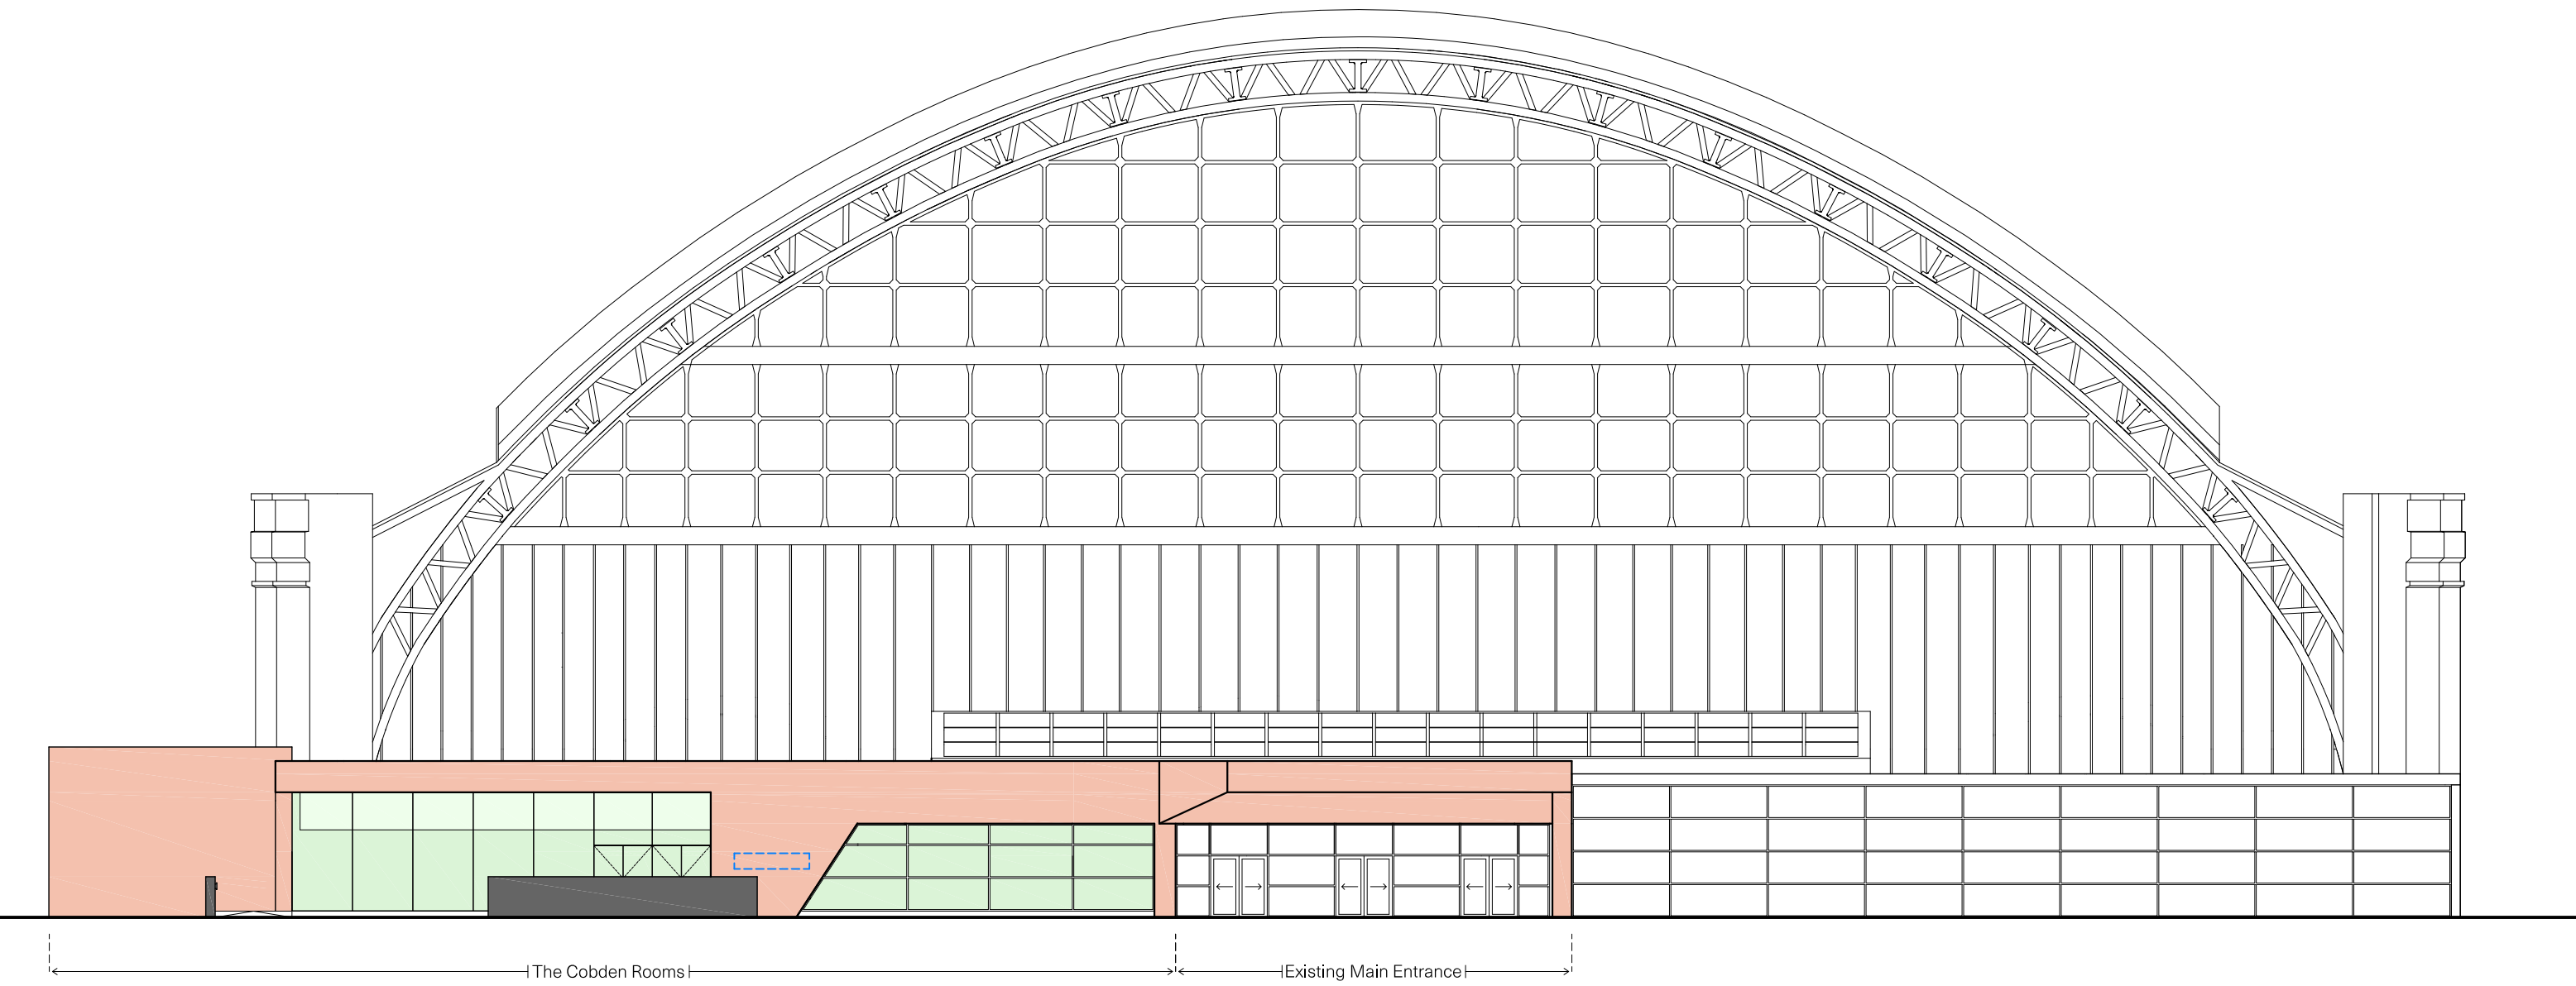

EXISTING NORTH EAST ELEVATION