
North

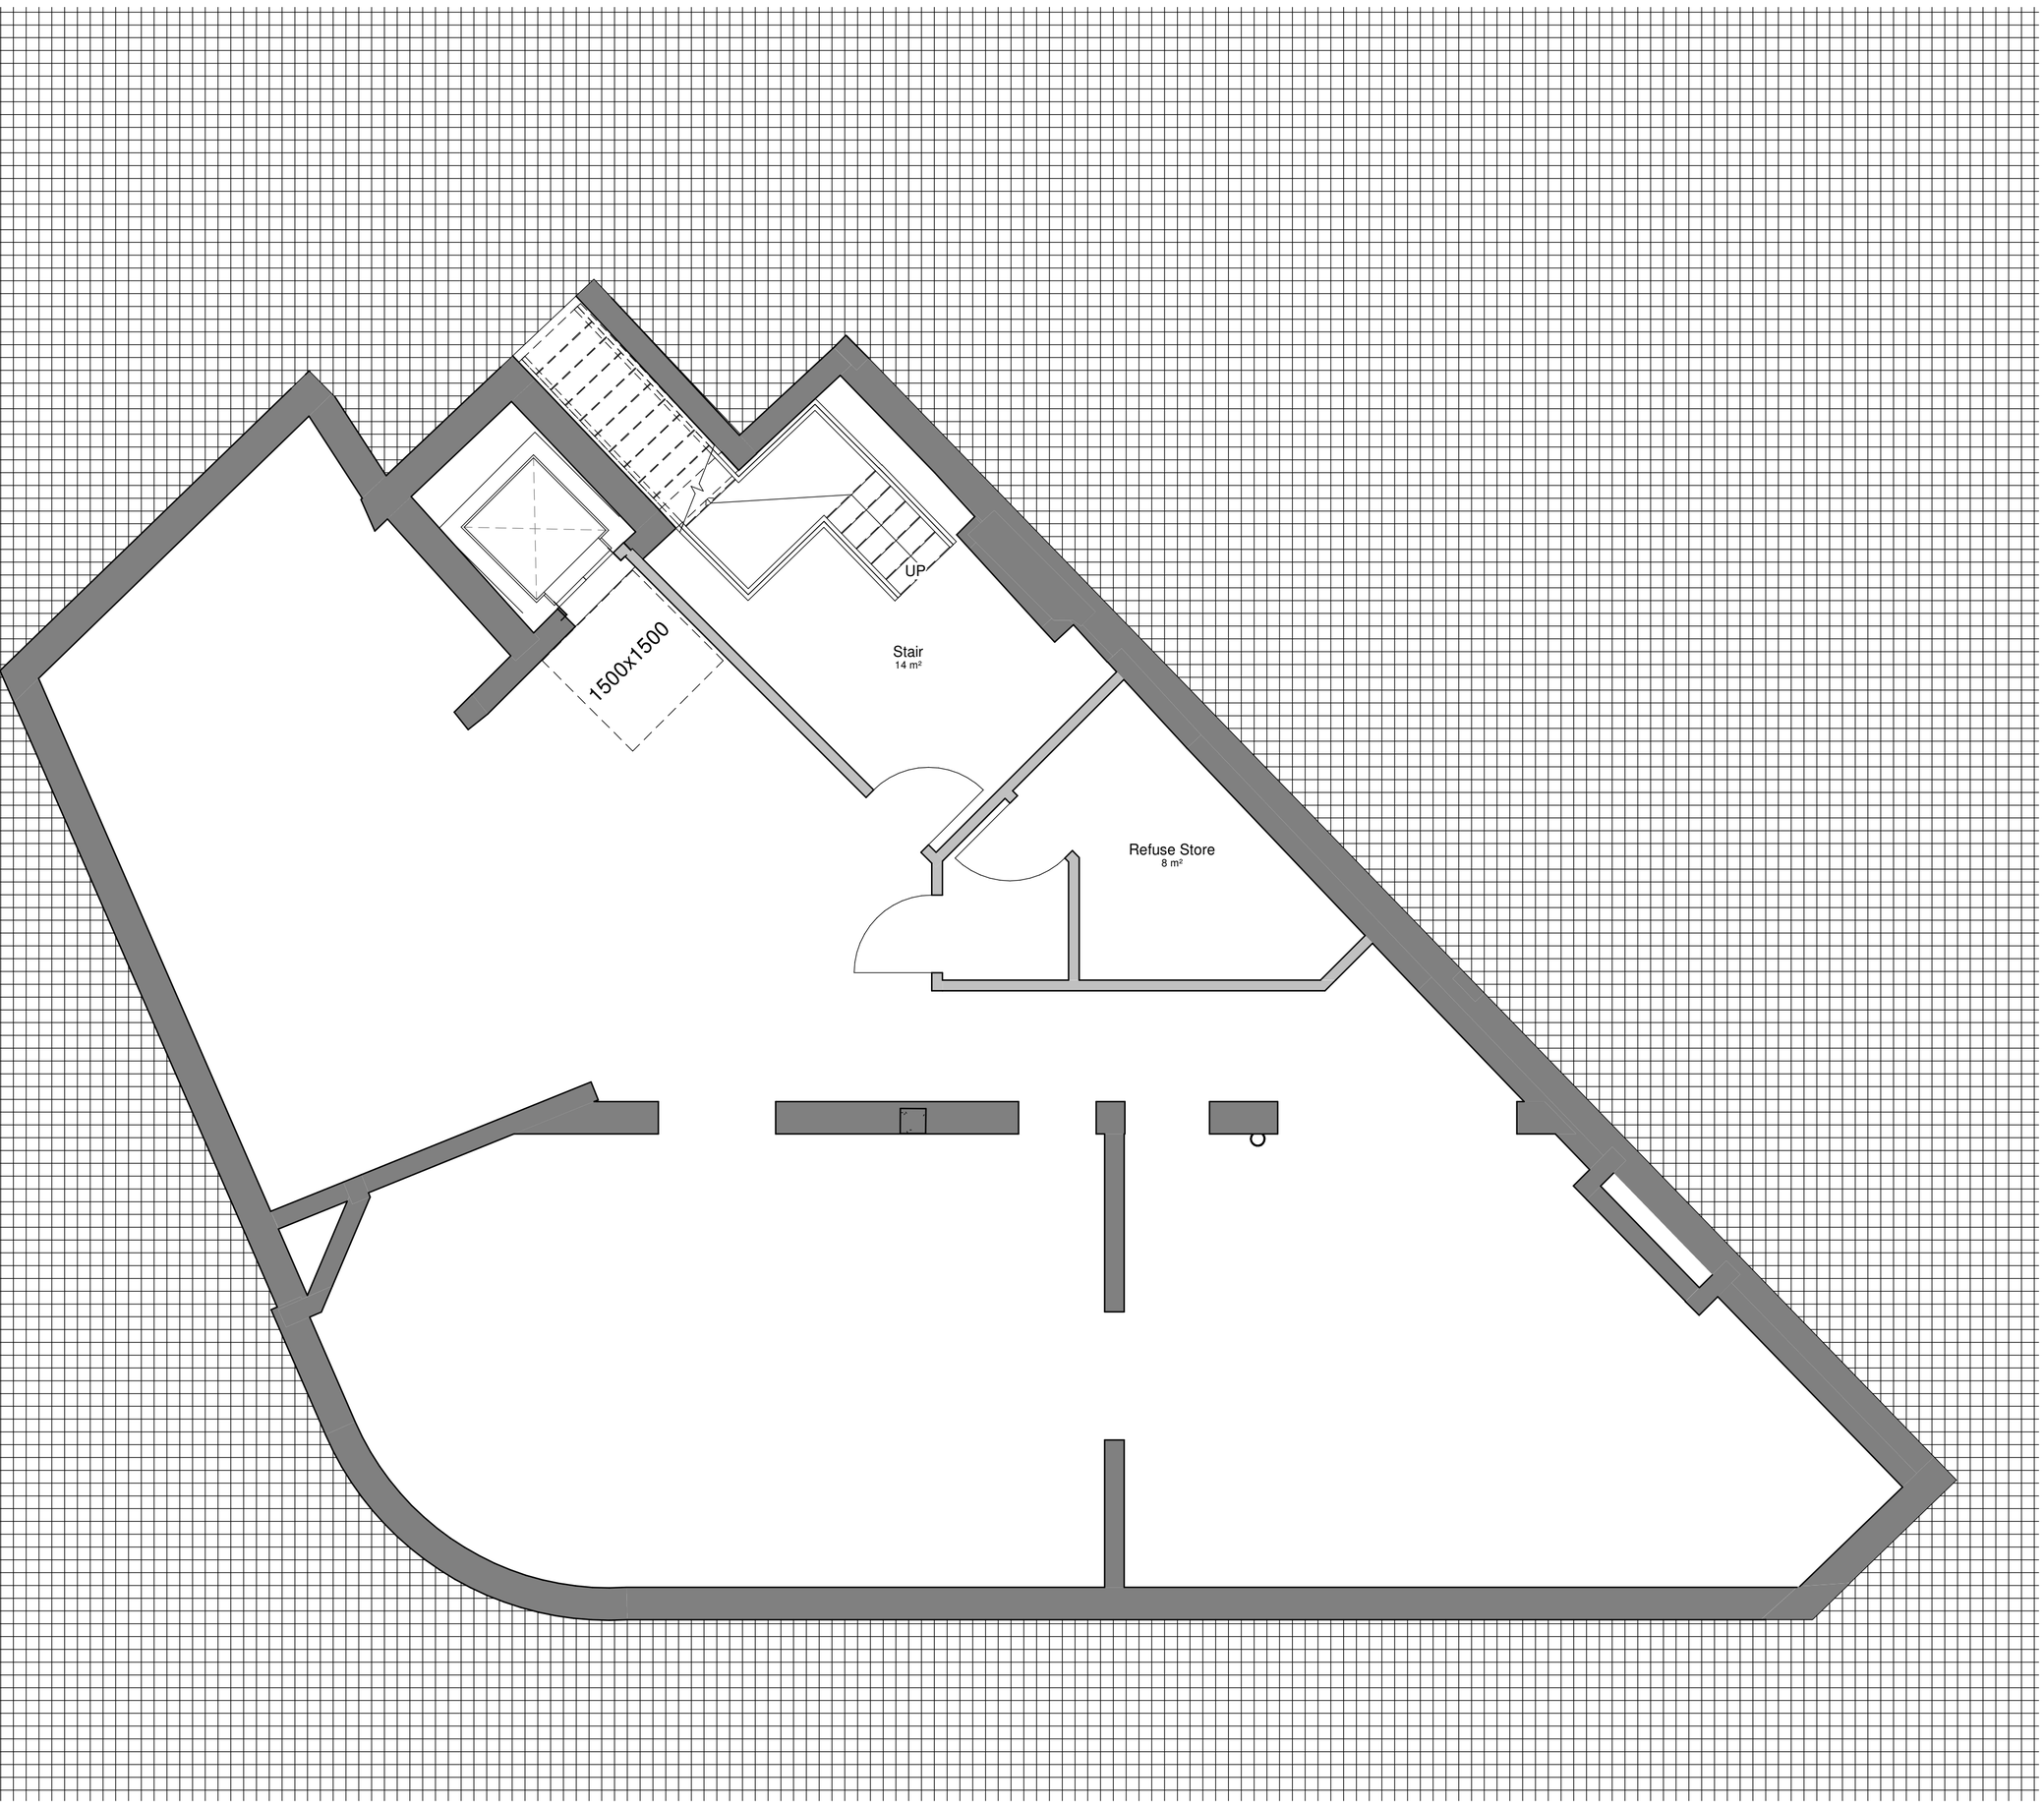

osed Basement Floor Plan

1m 5m