






SIDE ELEVATION (North)

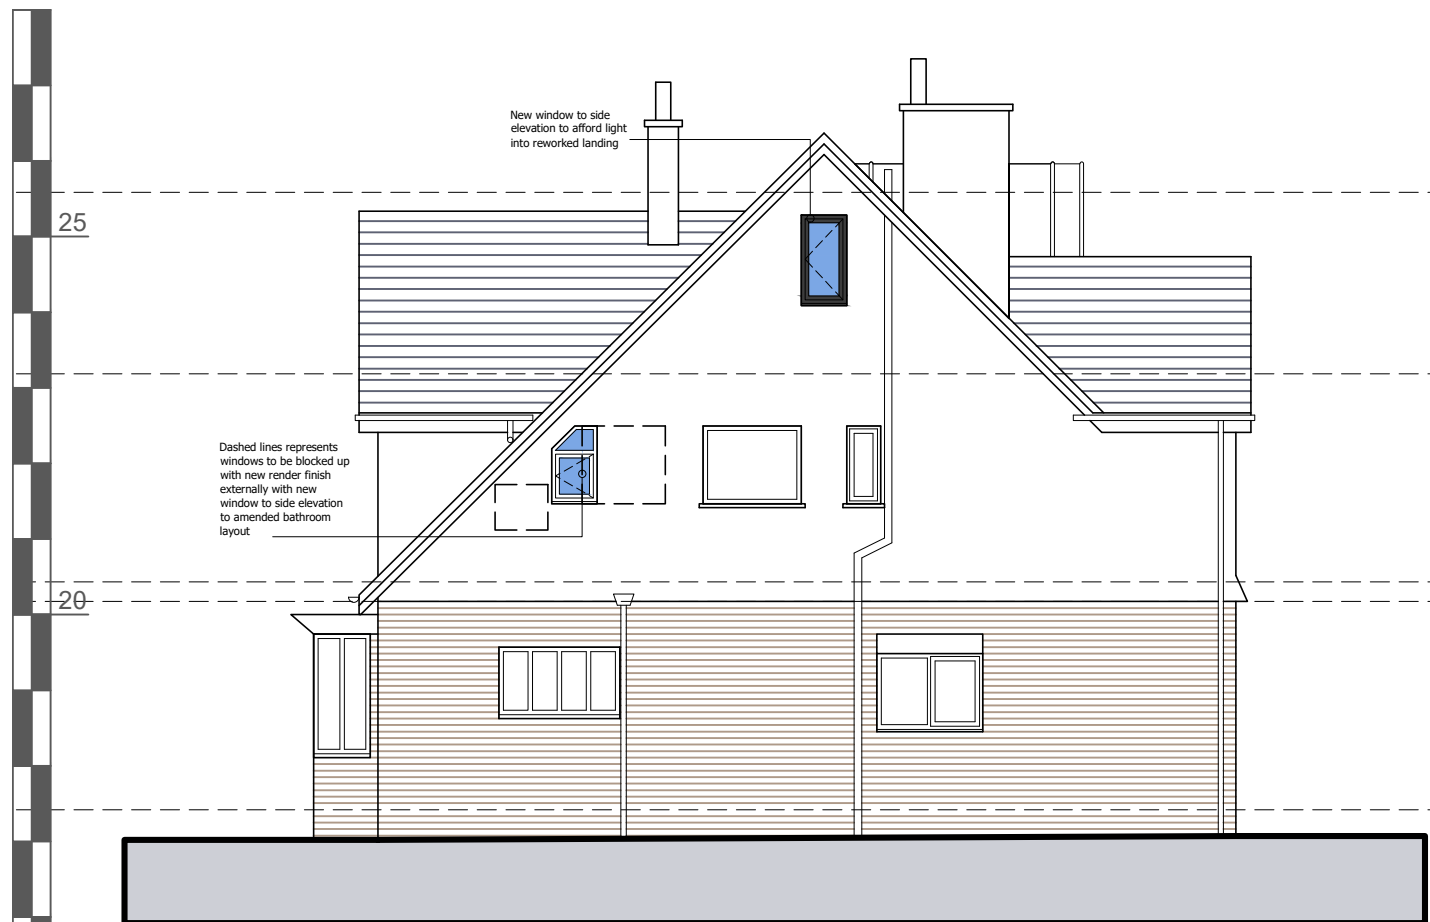

FRONT ELEVATION (East)

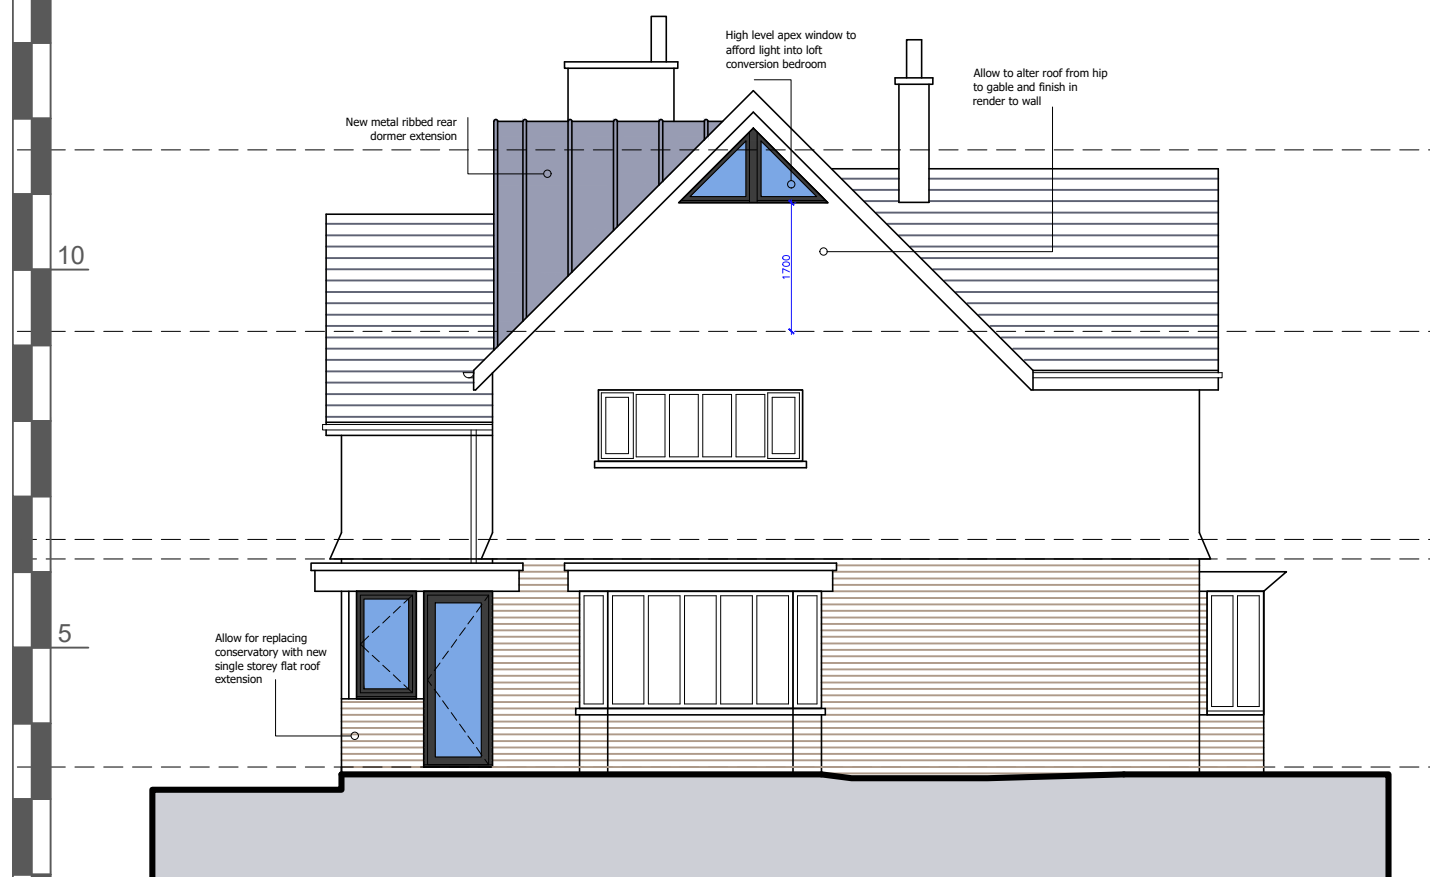

SIDE ELEVATION (South)

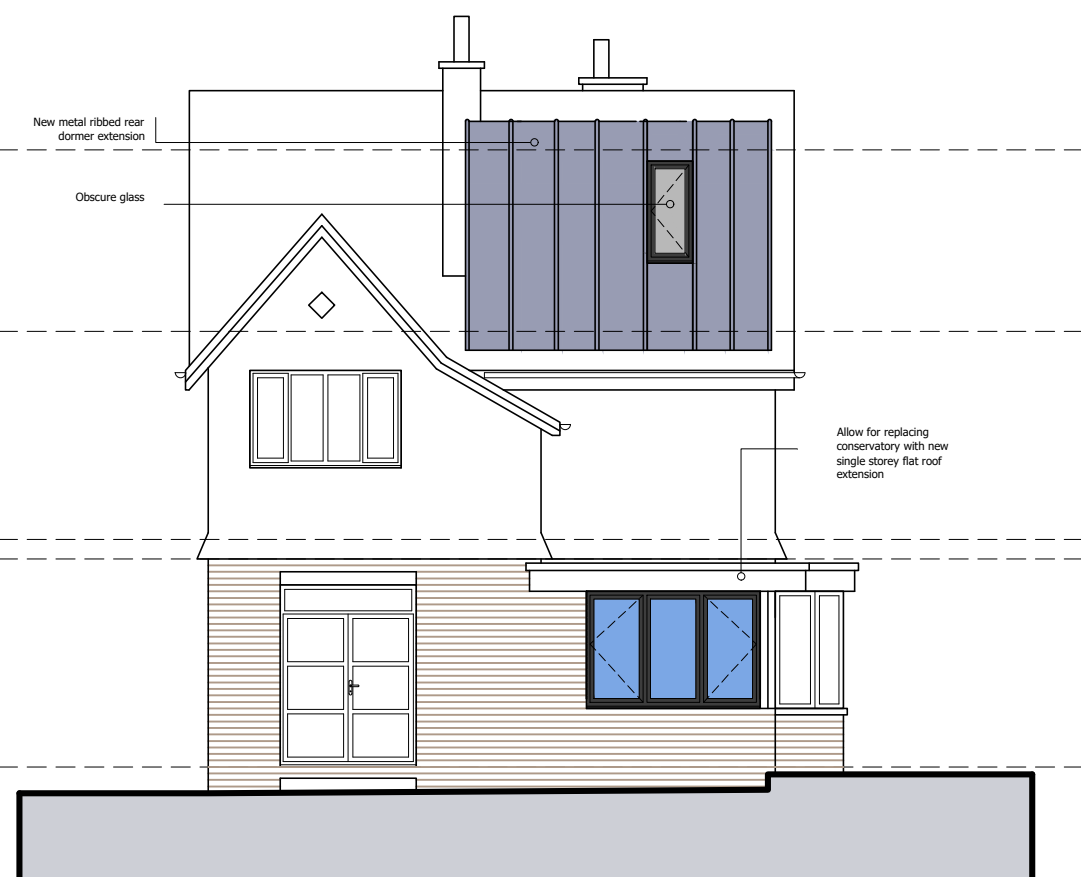

REAR ELEVATION (West)