
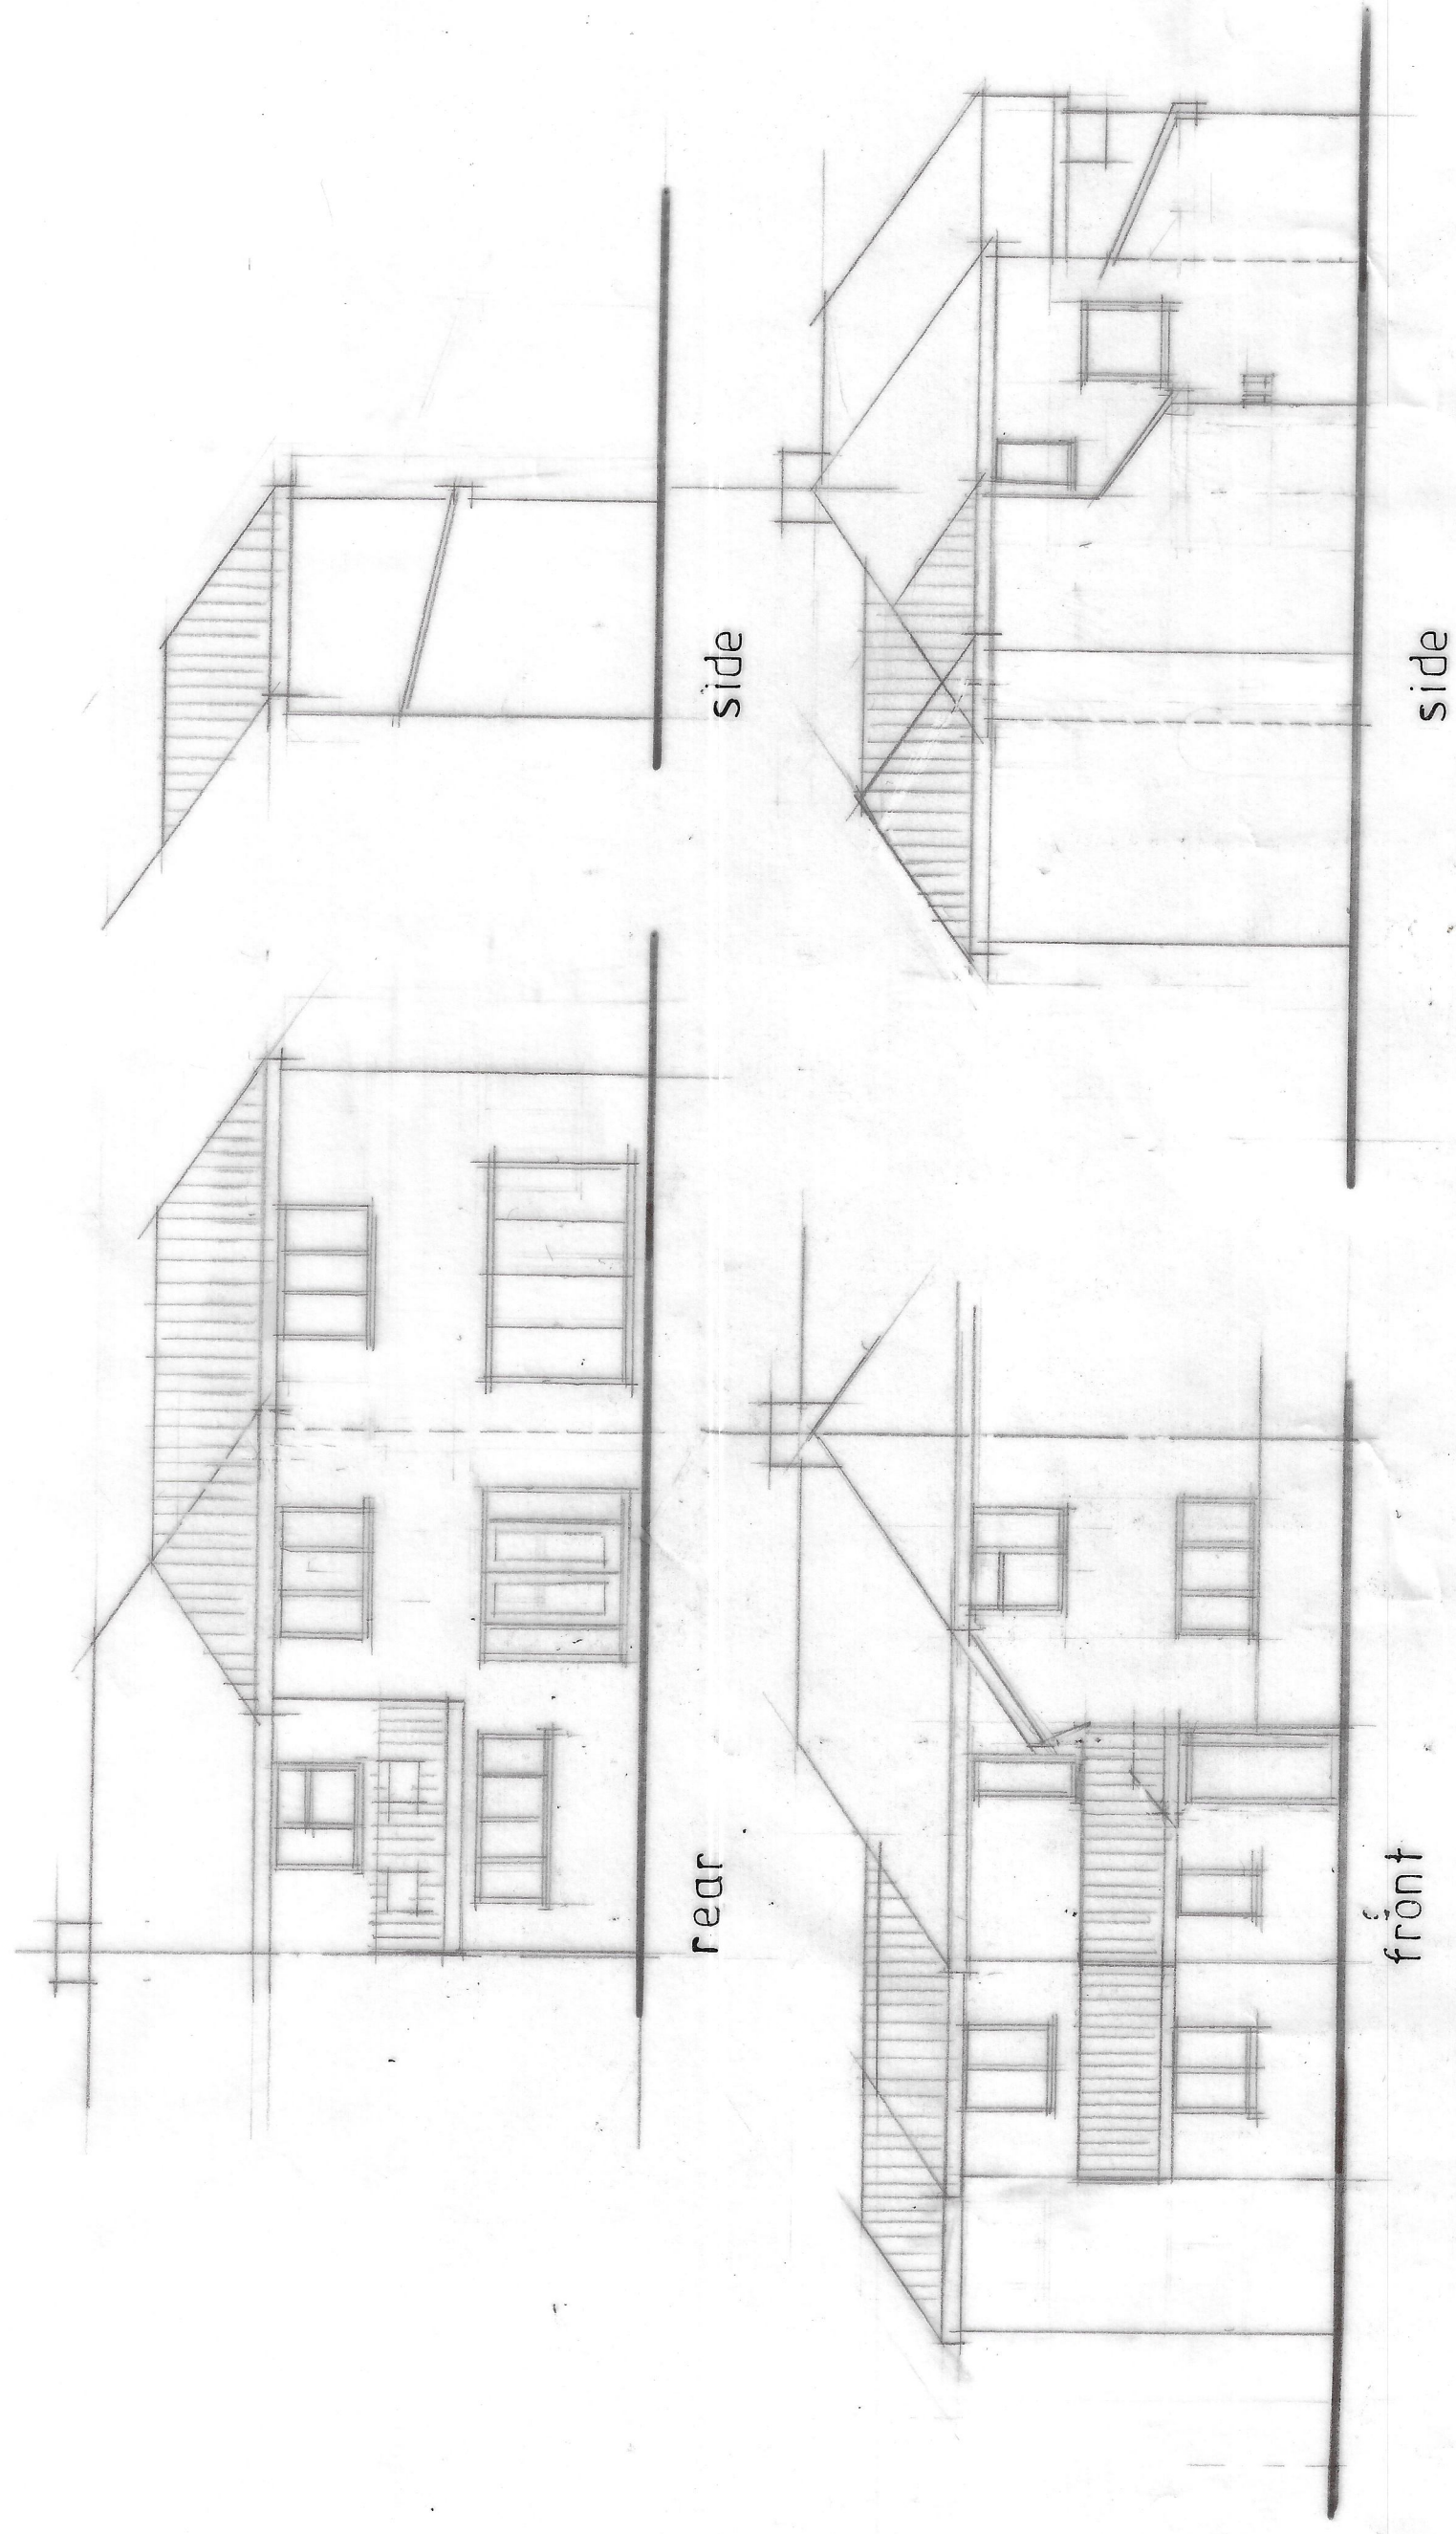
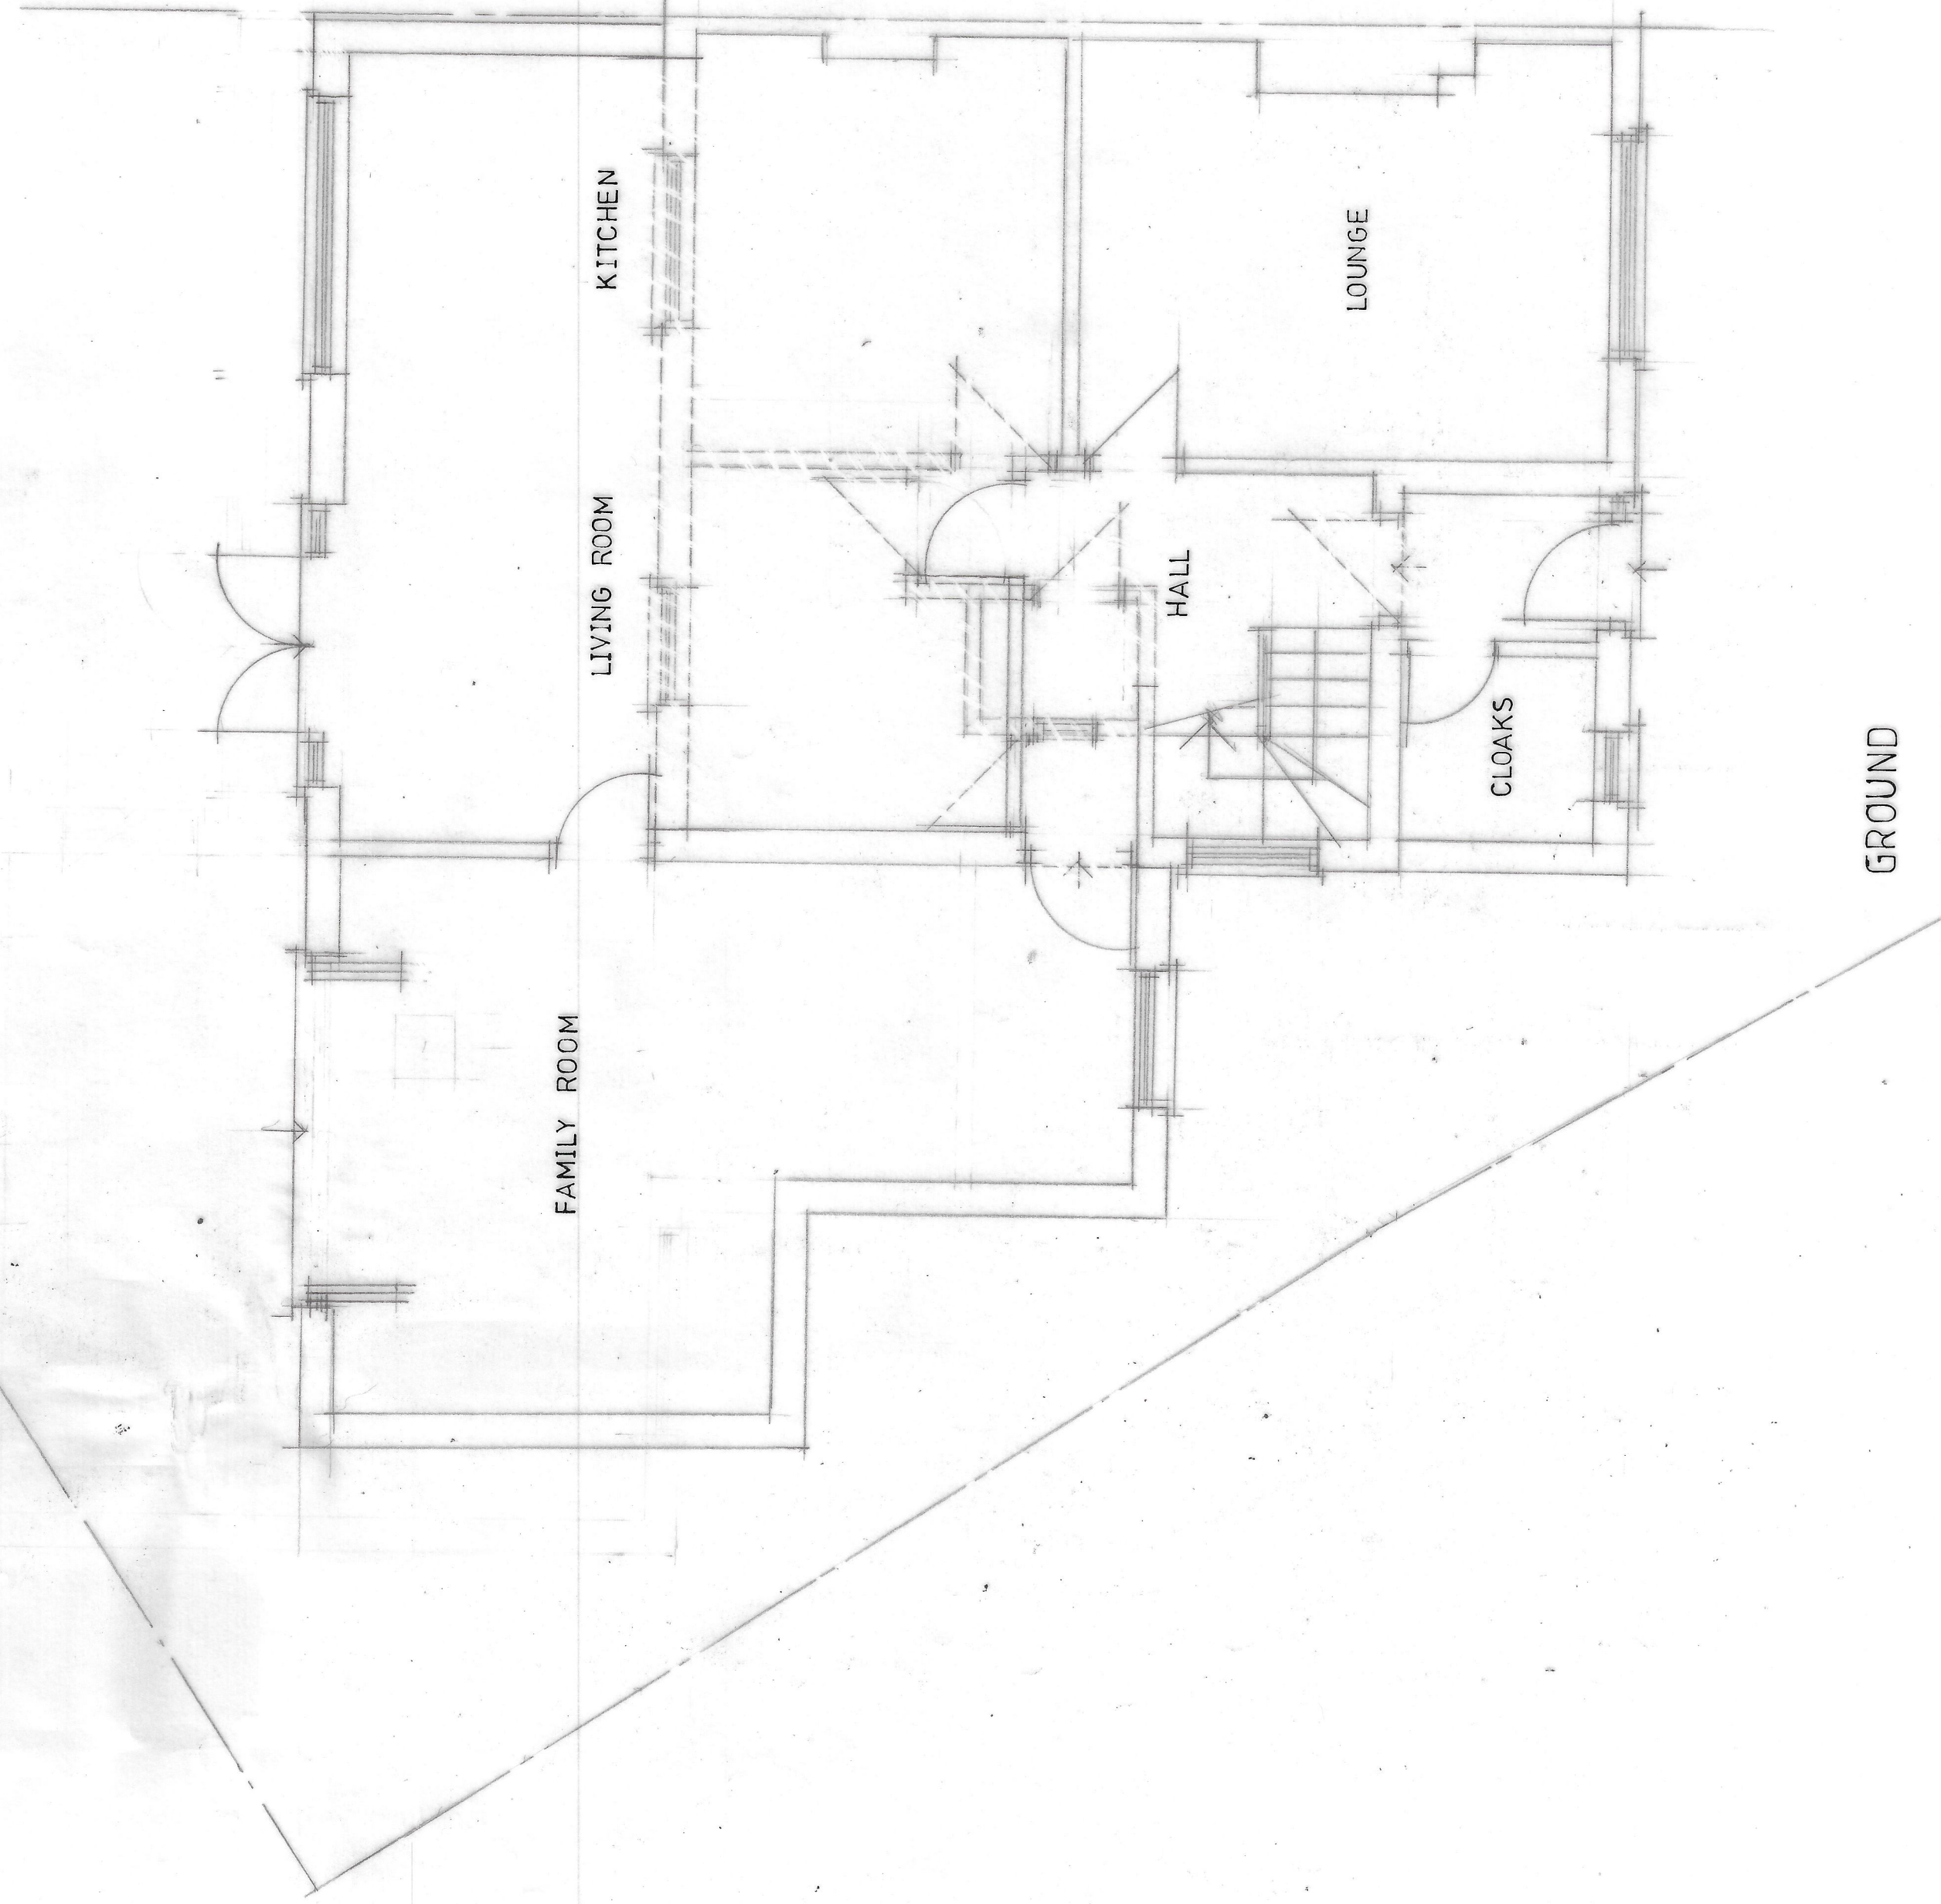


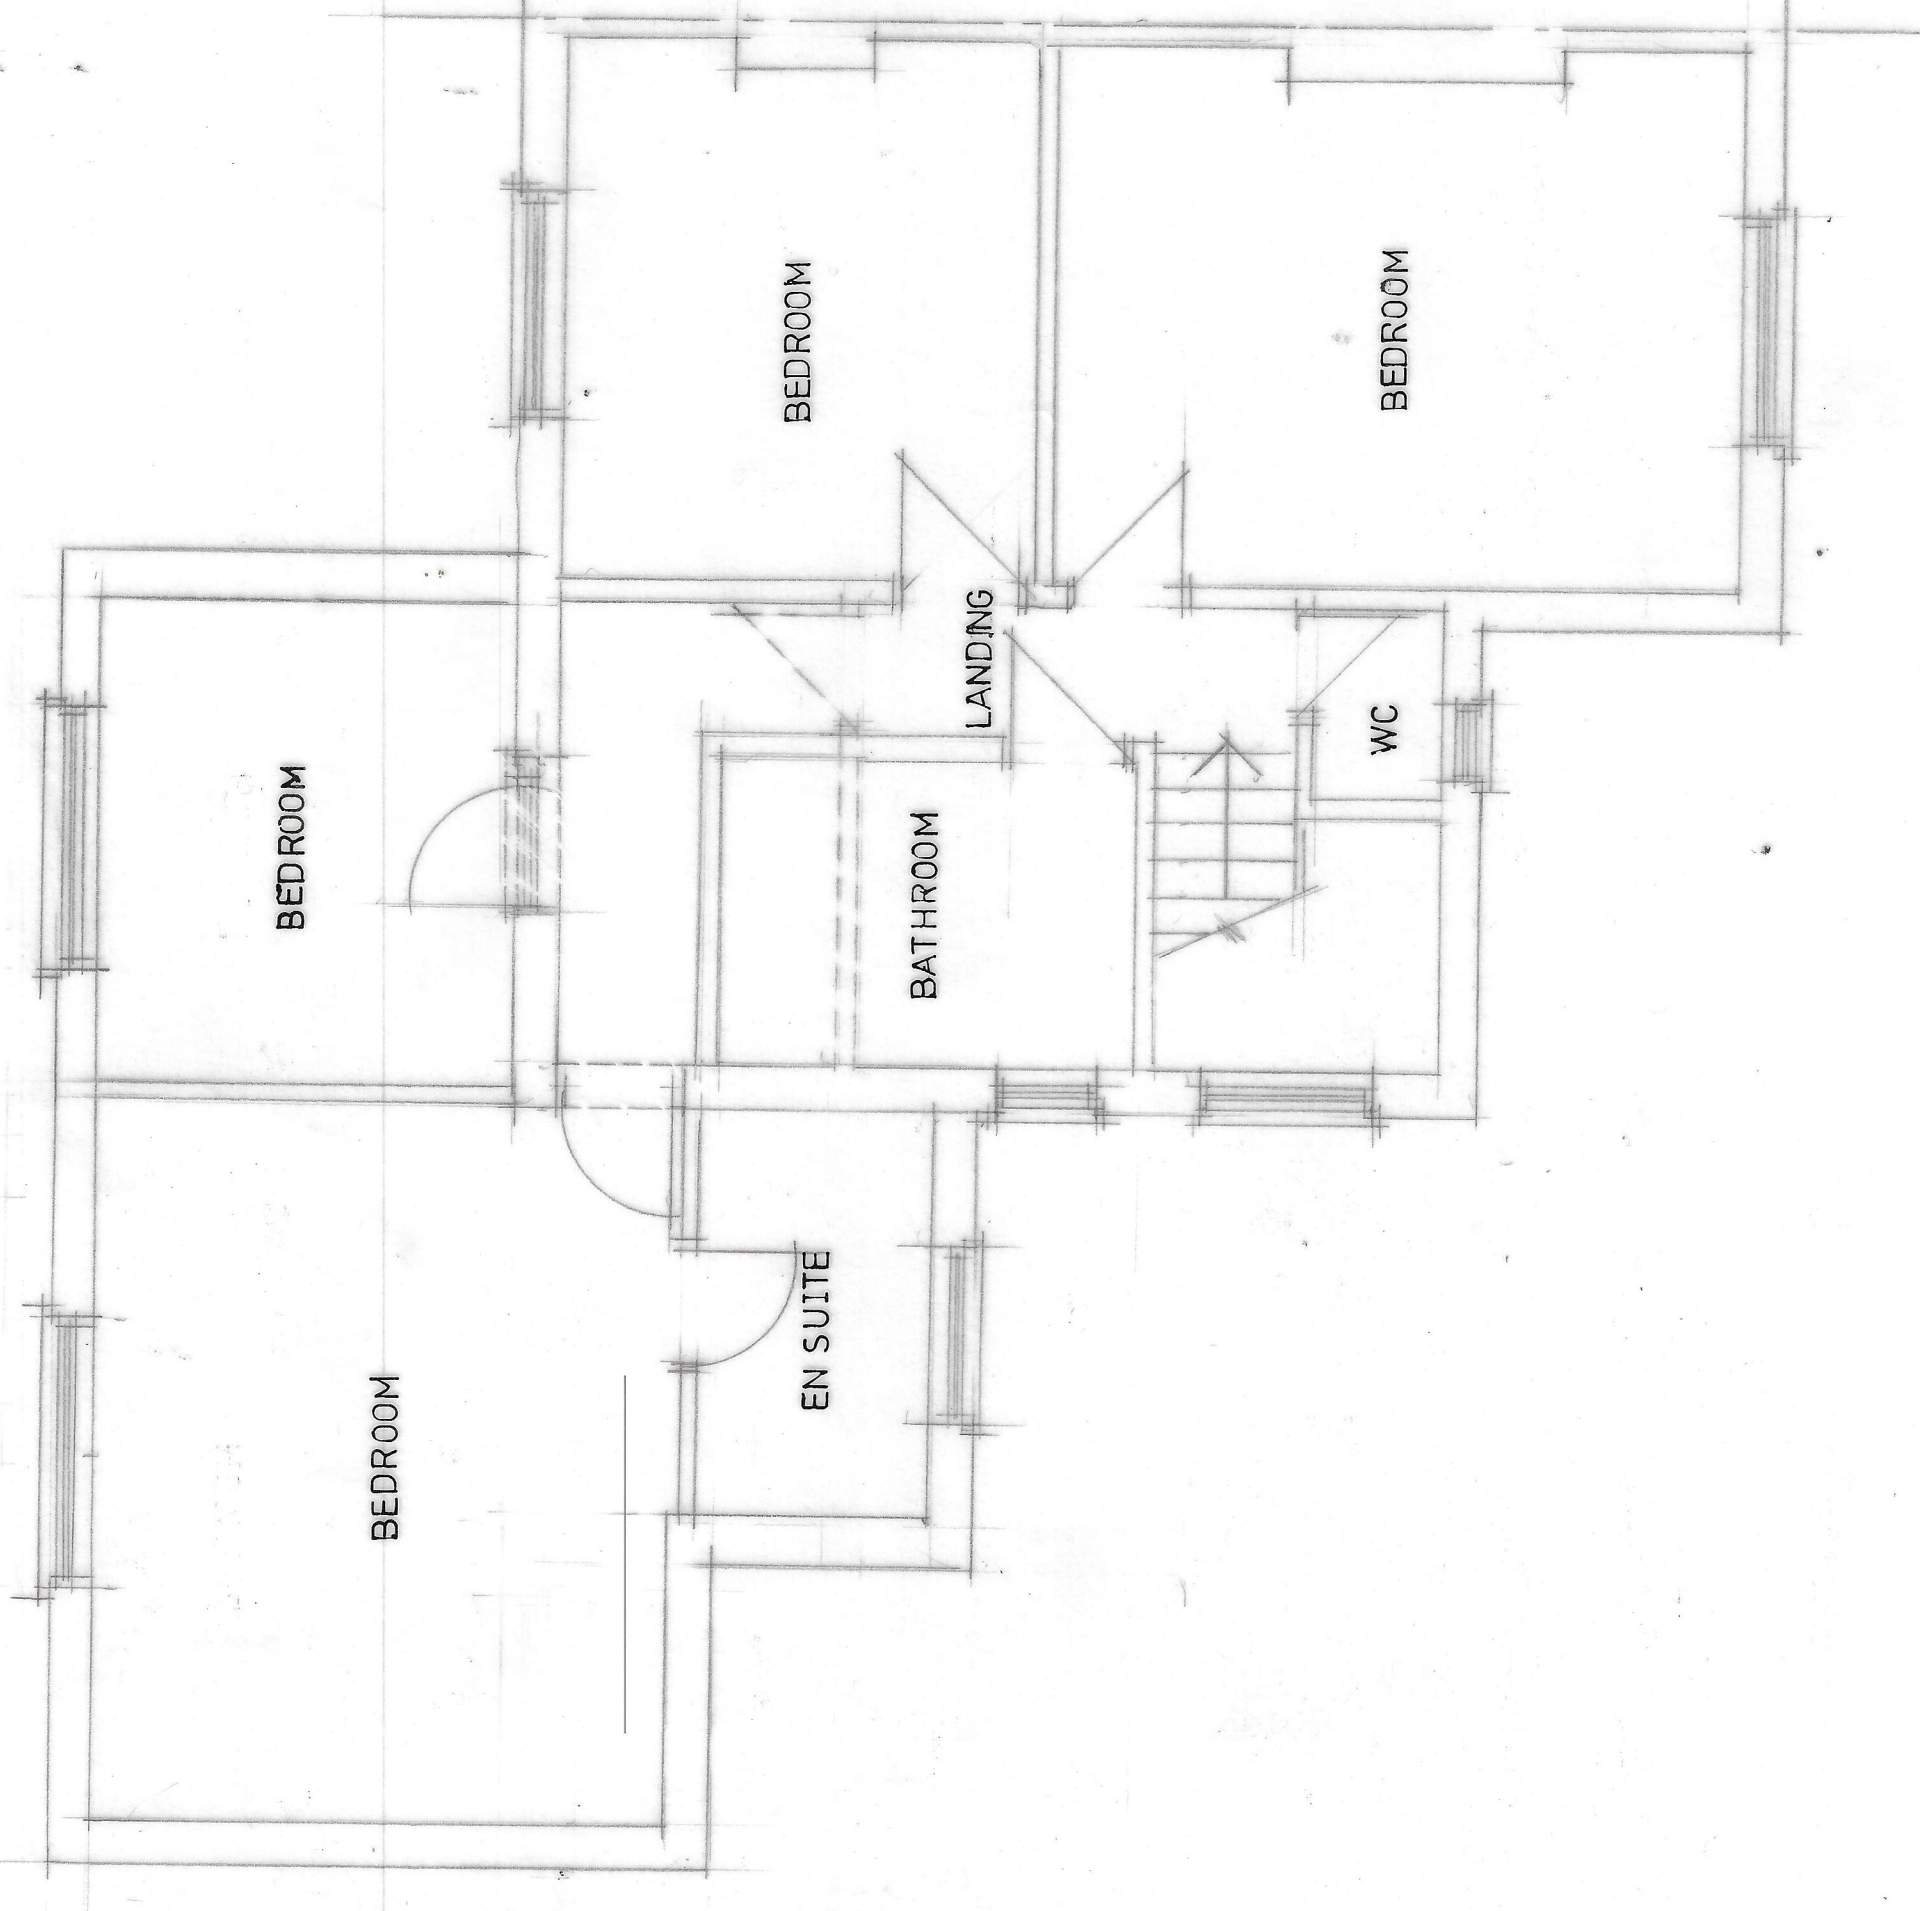

CLIENT		Ms N. NAWAZ		21 BIRCHFIELDS AVENUE		MANCHESTER M13 0XG		
JOB TITLE		PROPOSED 1 & 2 STOREY FRONT SIDE & REAR EXTENSIONS						
DRG. TITLE		PLANS AND ELEVATIONS AS PROPOSED						
HOLBOROW + ORMESHER Limited		architectural & interior design						
15 OVERTON CLOSE		MIDDLEWICH						
CHESHIRE		CW10 0PZ						
phone: 07770 834939								
ISSUE	ORIGINAL	1	2	3	4	5	6	7
REVISION								
DATE								
DRAWN								
CHECKED								
APPROVED								
SCALE		150 & 1/100 d1A1						
DRAWING NUMBER		2289/23/02						