


# Location Plan

Site Address: The Rossett, 123, Palatine Road, Manchester, M20 3YA

Date Produced: 05-Sep-2023

Scale: 1:1250 @A4

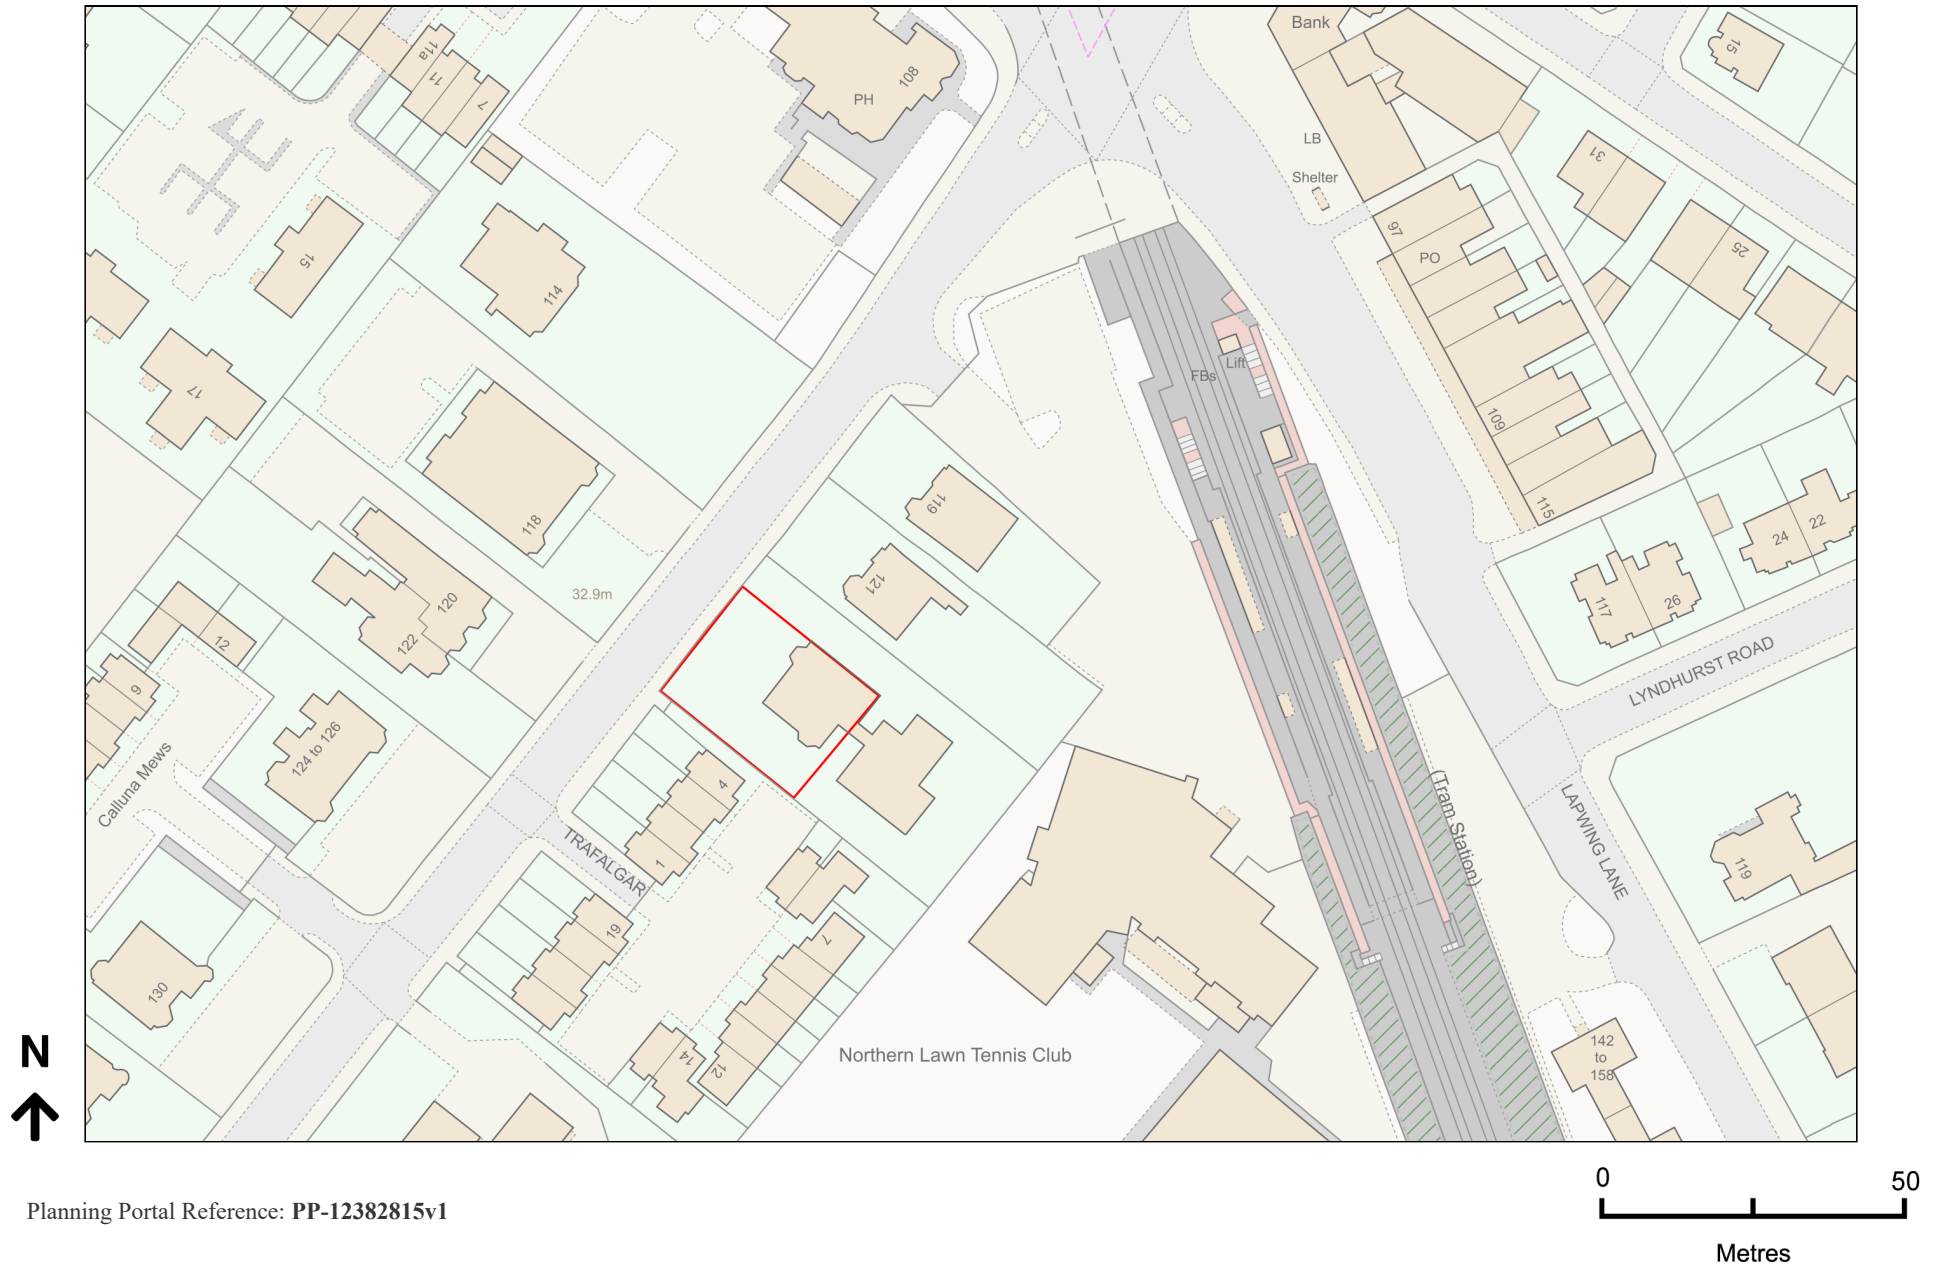

Planning Portal Reference: PP-12382815v1