




01 Section 1
1:500

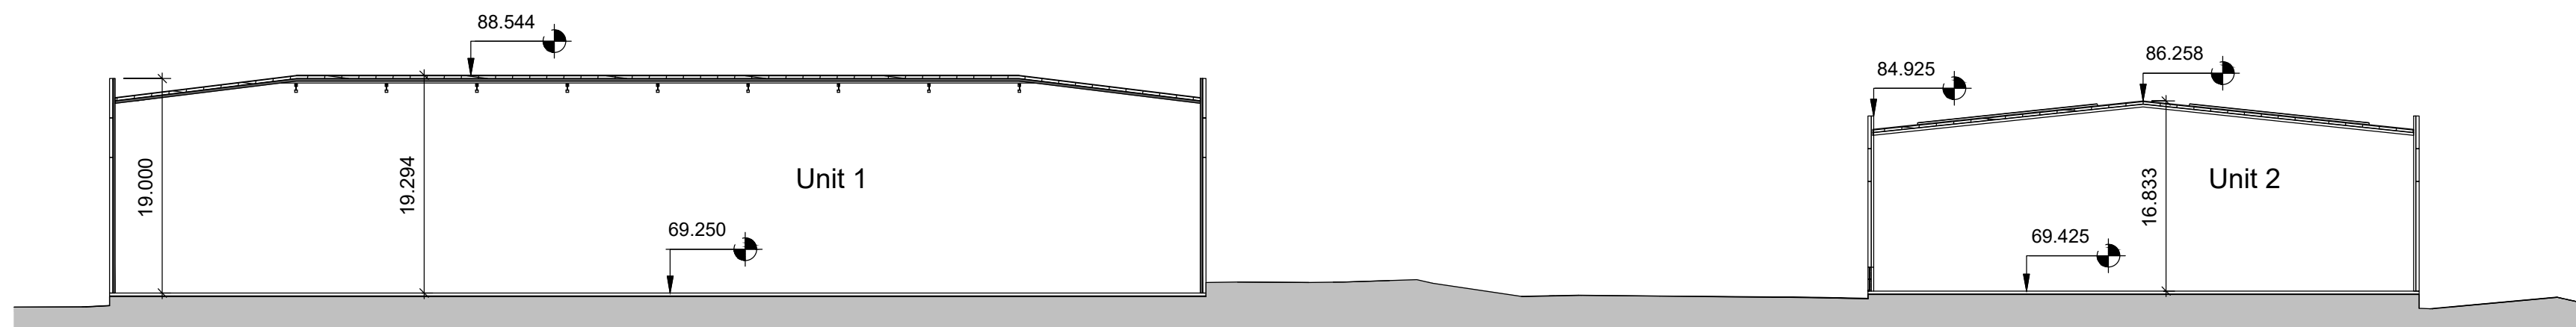


02 Section 2
1:500

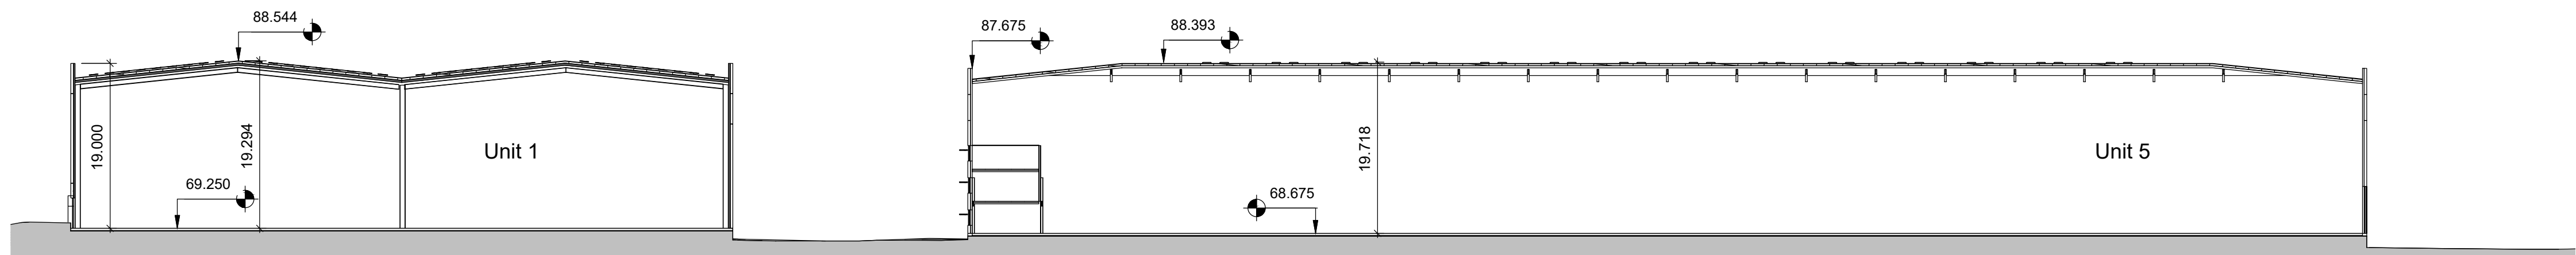

03 Section 3
1:500

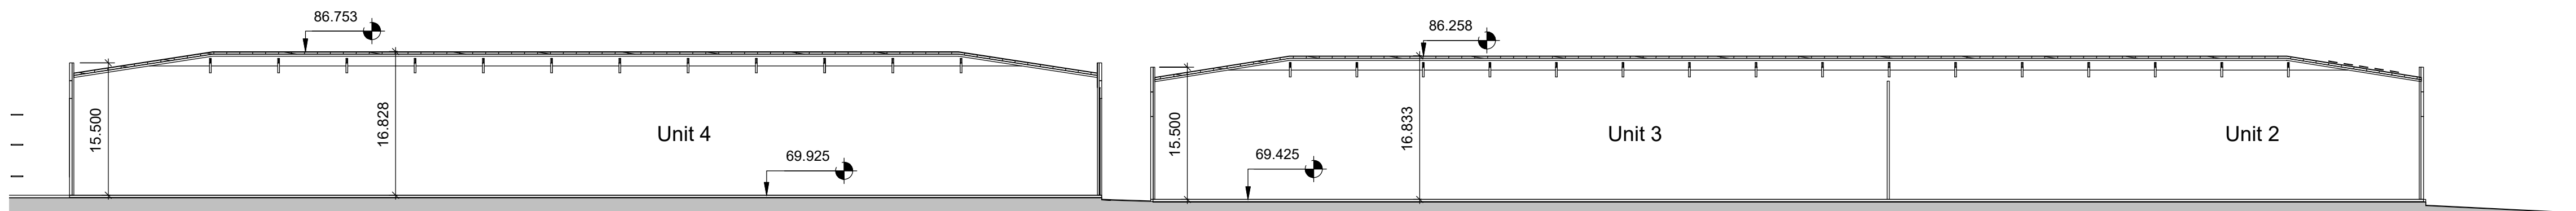

04 Section 4
1:500

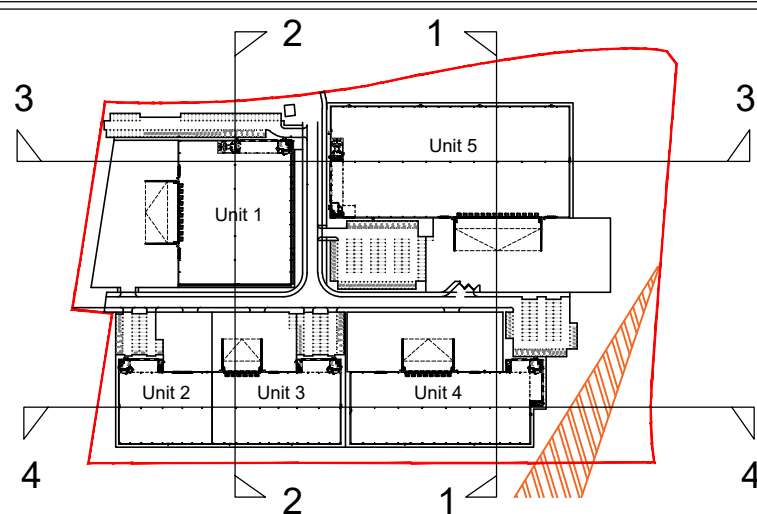

05 Location Plan of Site Sections
N.T.S.

Notes:	Rev:	Notes:	Date:	Dwn:	Iss:
	-	First issued	08.08.22	PL	HA
	A	Finished Slab levels updated	27.10.22	PL	HA
	B	Issued as Design Freeze	07.12.22	PL	HA
	C	Unit 5 footprint adjusted to TPO.	16.05.23	PL	HA

hale ARCHITECTURE DESIGN MANAGEMENT 22c Leathermarket Street, London, SE1 3HP Client: 	Project: Atlas Business Park Wythenshawe, Manchester		
	Drawing Title: Proposed Site Sections		
Issue Purpose:	Project No: 20071	Scale @ A1 1:500	Revision: C
	Drawing No: 20071-PL 310		