





01 Proposed Elevation
PL-2.00 Jackson Row

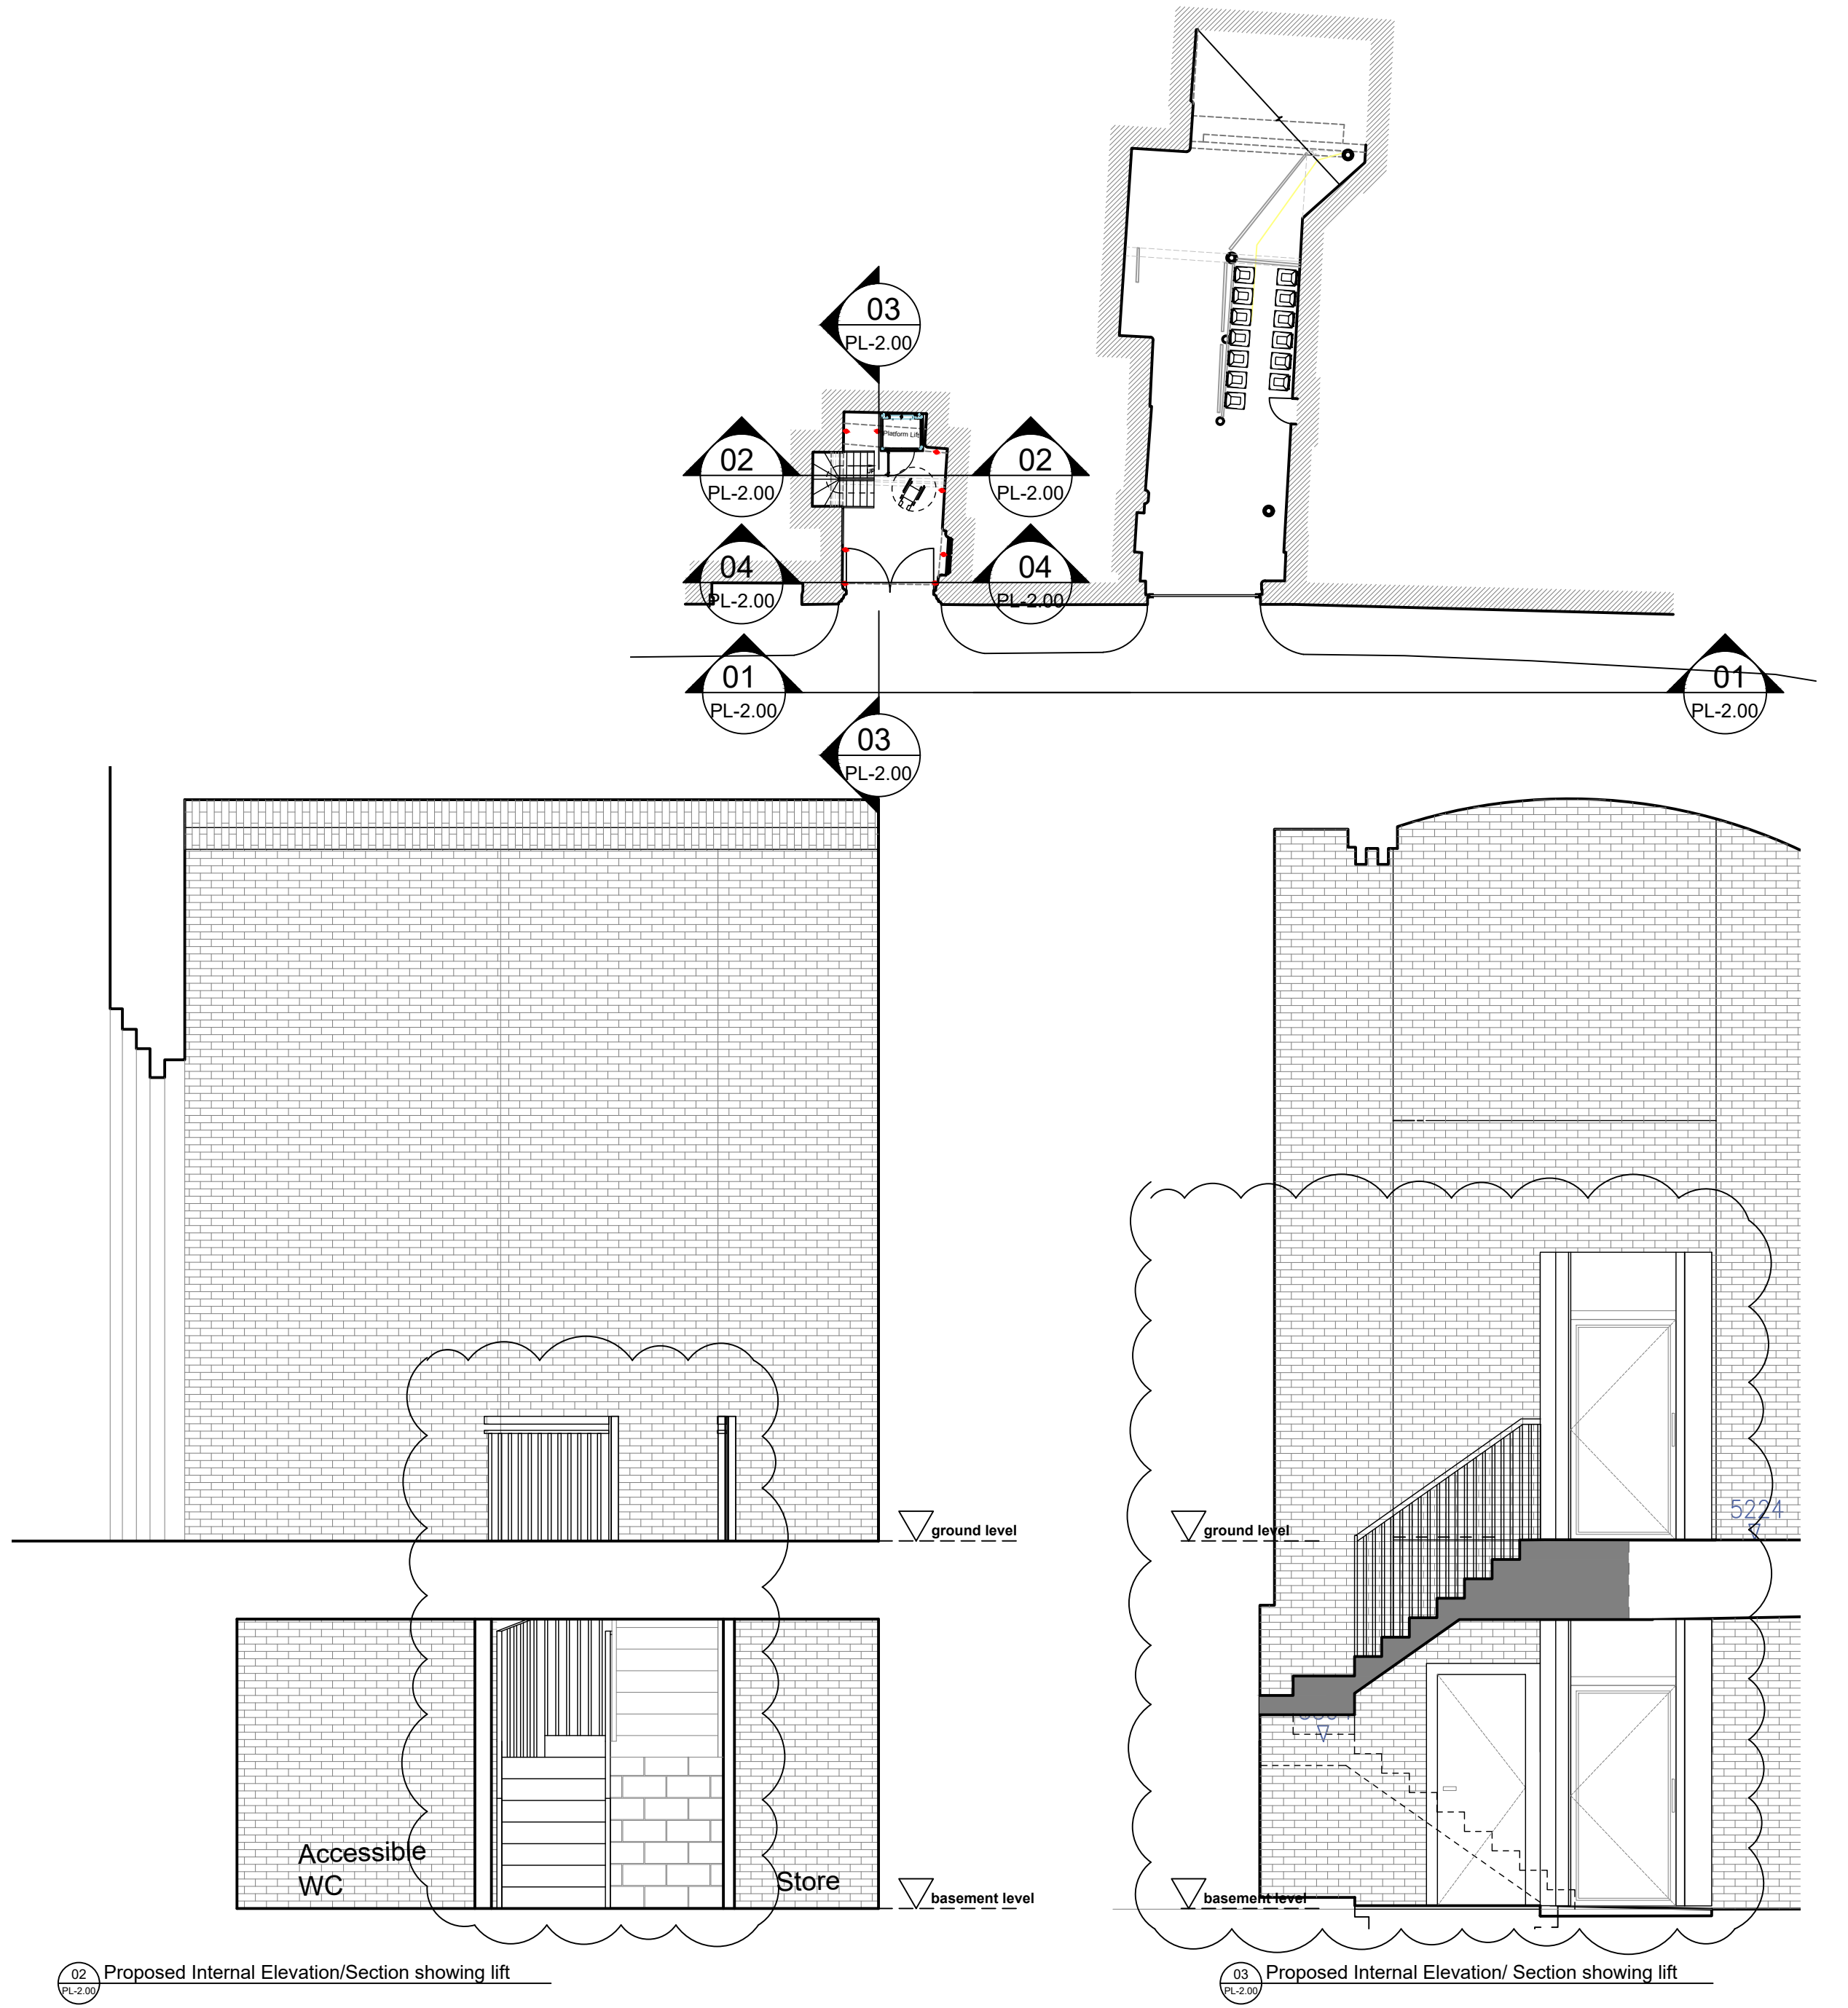

02 Proposed Internal Elevation/Section showing lift
PL-2.00

03 Proposed Internal Elevation/ Section showing lift
PL-2.00

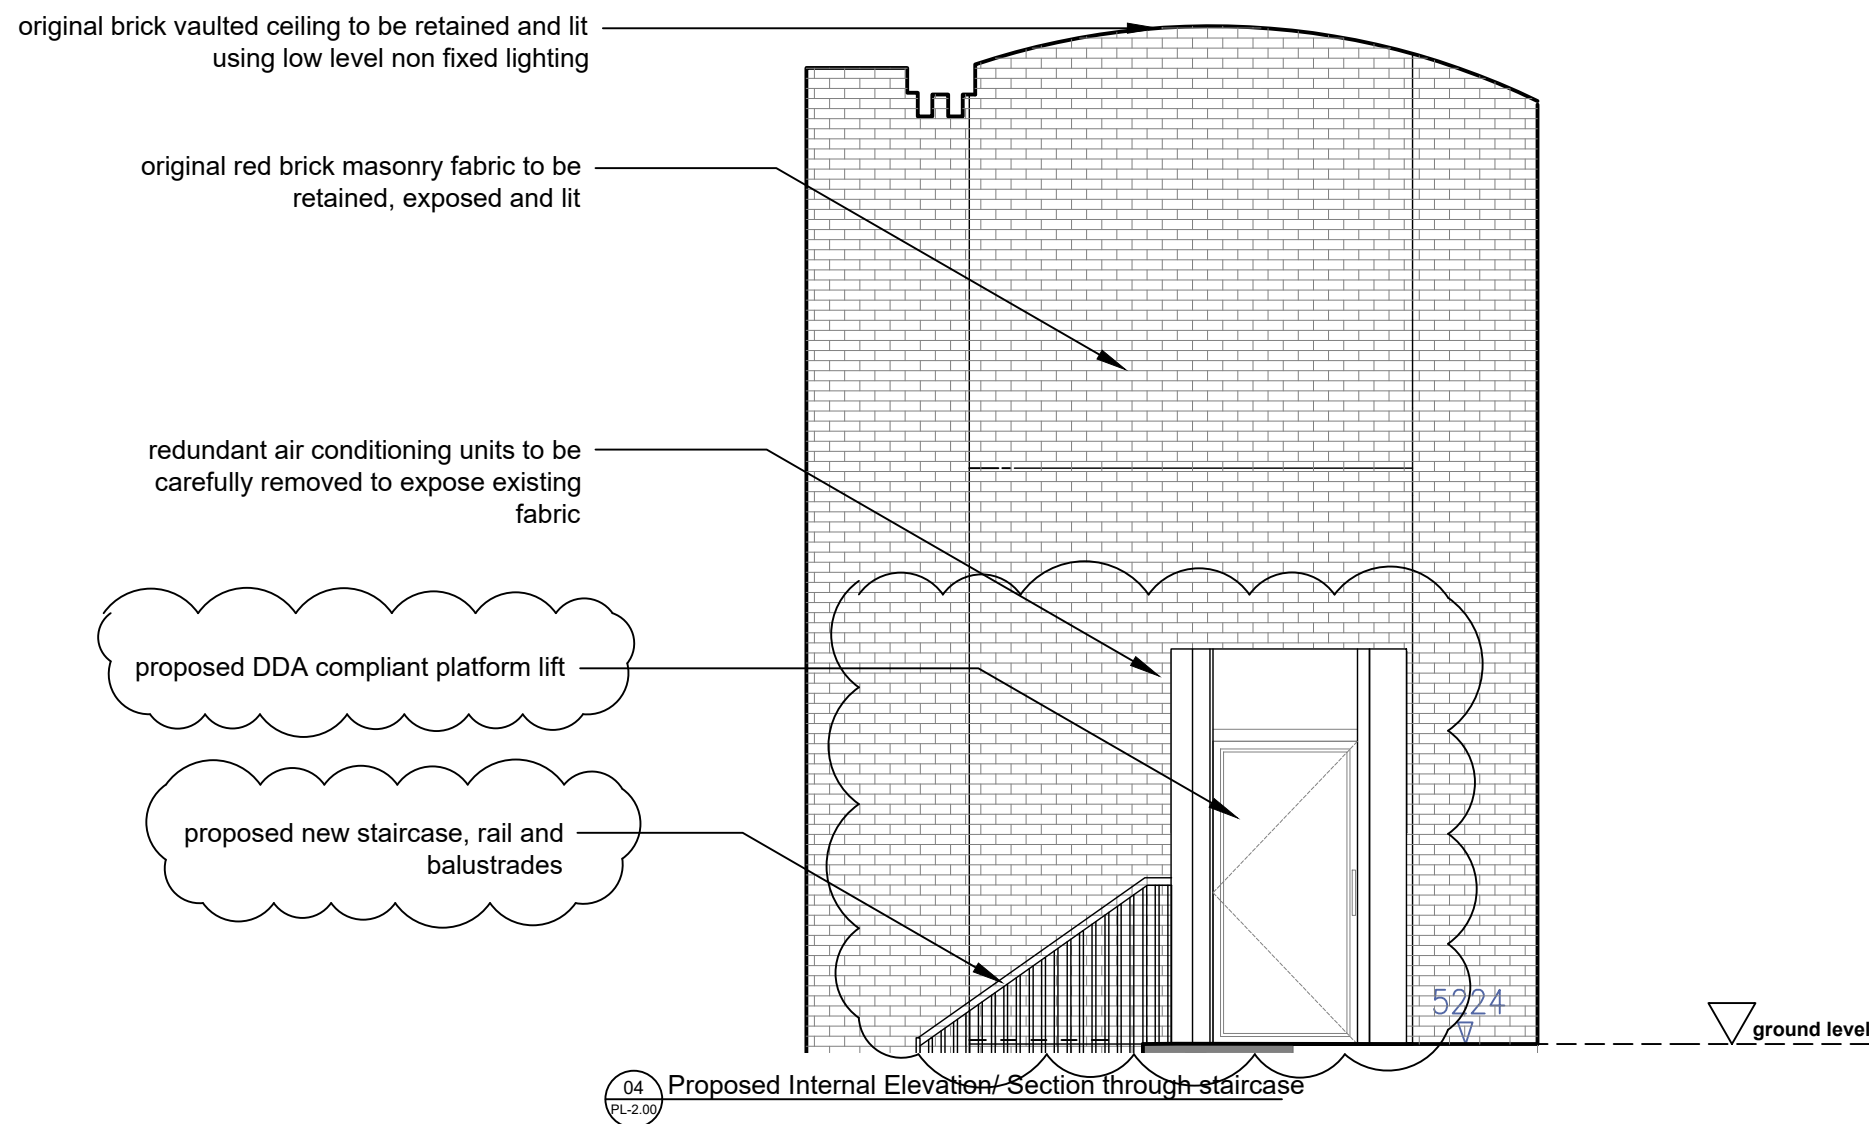

04 Proposed Internal Elevation/ Section through staircase
PL-2.00

Notes:
1. Drawing used for the status indicated only.
2. All dimensions and setting out shall be checked and confirmed and any discrepancies to be reported to the Architect prior to commencement of any work.
3. All work and materials to be in accordance with current statutory legislation, relevant codes of practice and British Standards.
4. Drawing to be read in accordance with relevant consultants and sub-contractors drawings and specifications.

SITE BOUNDARY:
- Site boundary assumed and indicated as shown below (SMAF) only
- Should exact clarification of boundary be required then a third party boundary professional must be appointed
- All Existing structures, trees, gutters etc. to be within assumed boundary at all times

0 0.25 0.5 1 1.5 2 2.5 5m
scale 1:50

Revision	Comment	Date	Project	Title
D	Further to Heritage Officer comments	23.08.23	Lloyds House	Proposed Elevations
C	DDA compliant lift indicated for access	01.03.23		
B	Updated for validation requirements	07.02.23	Client	Drawing Status
A	Internal elevation added as per validation requirements	07.10.22	Private Client	Planning
-	Issue to planning	-	Scale	Sheet
			1:50	A1
			Date	Drawing No.
			March 2023	085-PL-2.00
			Rev	D