notes

1. DO NOT SCALE FROM THIS DRAWING – USE FIGURED DIMENSIONS ONLY
2. READ IN CONJUNCTION WITH ALL OTHER CONSULTANTS/SPECIALISTS DRAWINGS. REPORT ANY DISCREPANCIES BEFORE AFFECTED WORK COMMENCES
3. ALL SETTING OUT DIMENSIONS TO BE CHECKED ON SITE BY CONTRACTOR BEFORE WORK COMMENCES
4. THIS DRAWING REMAINS COPYRIGHT OF REID ARCHITECTS. COPY/DISTRIBUTE ONLY WITH CONSENT OF AUTHOR

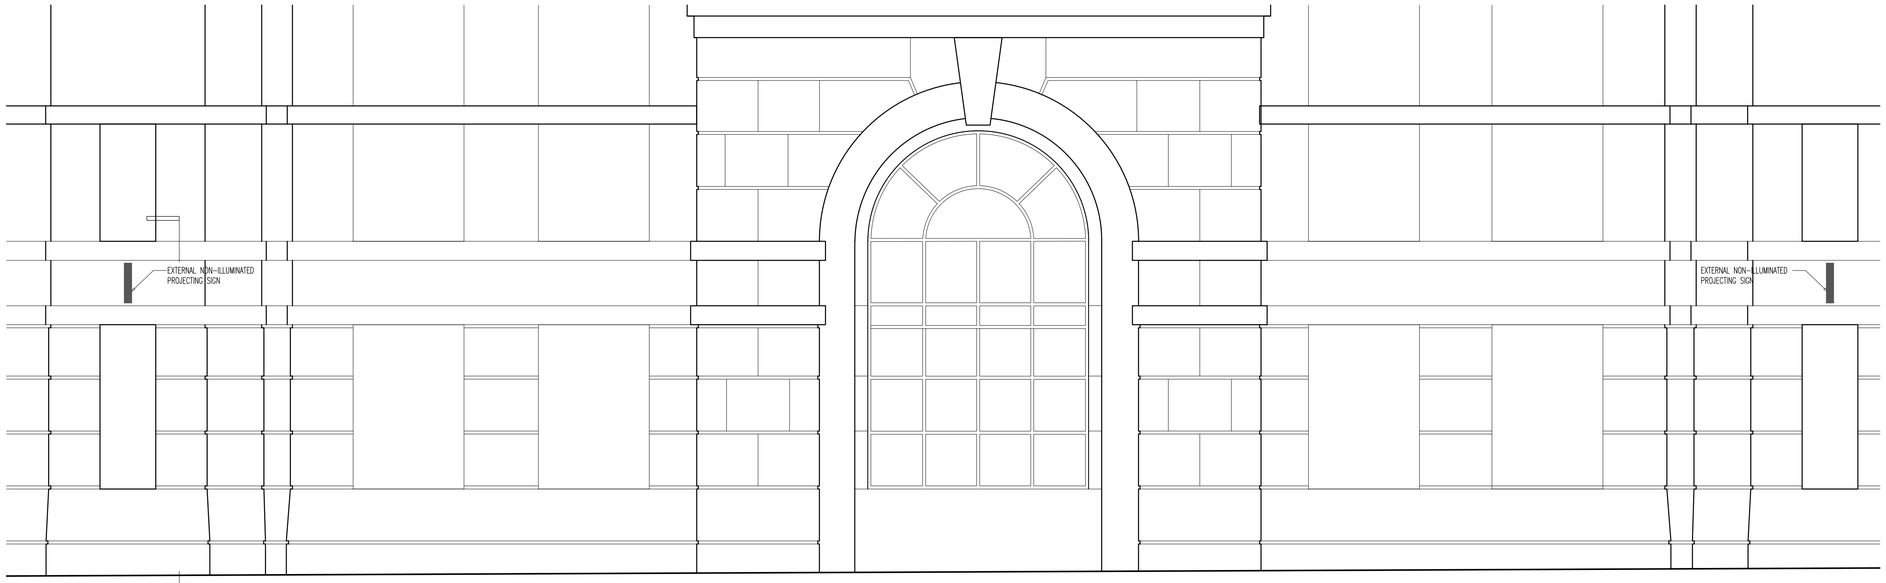

PROPOSED ELEVATION A

B–B
TS

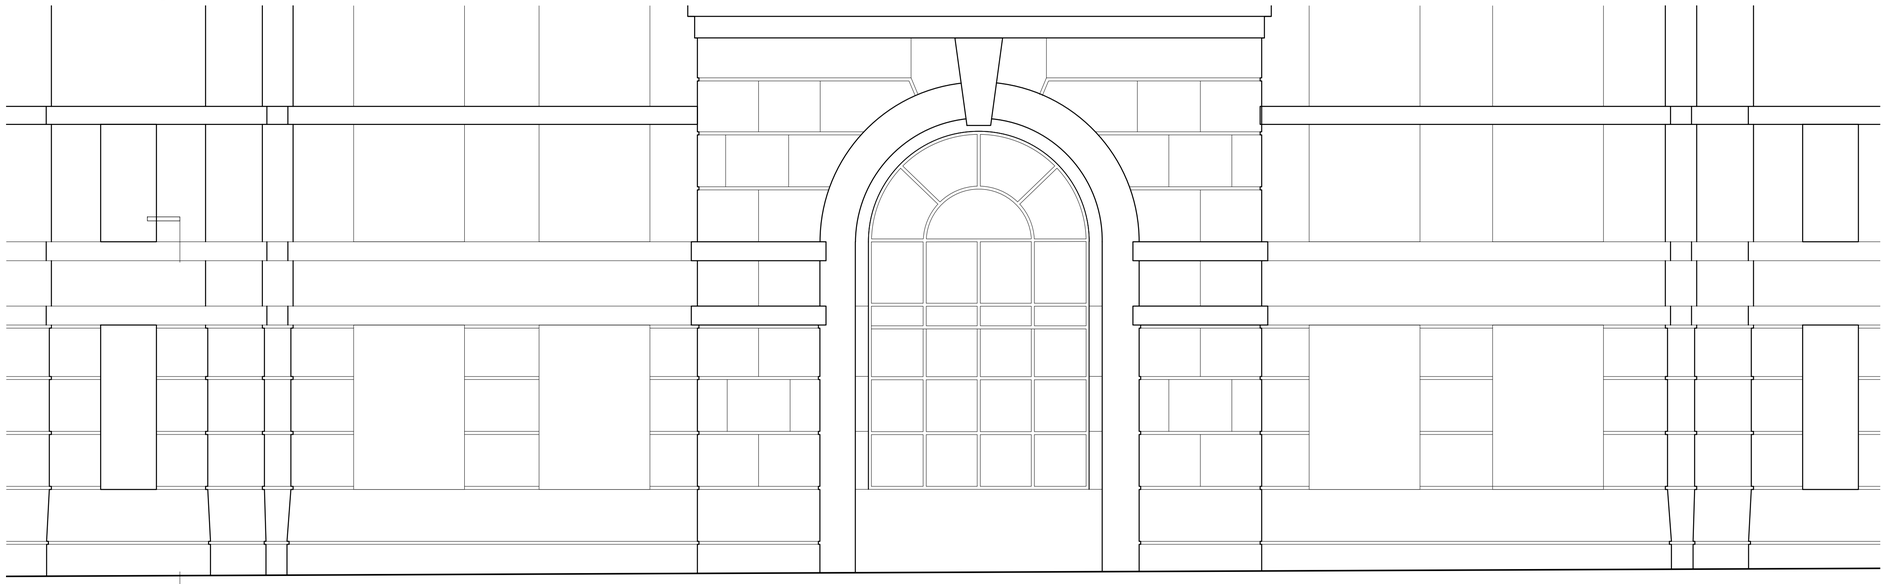

EXISTING ELEVATION A

B–B
TS

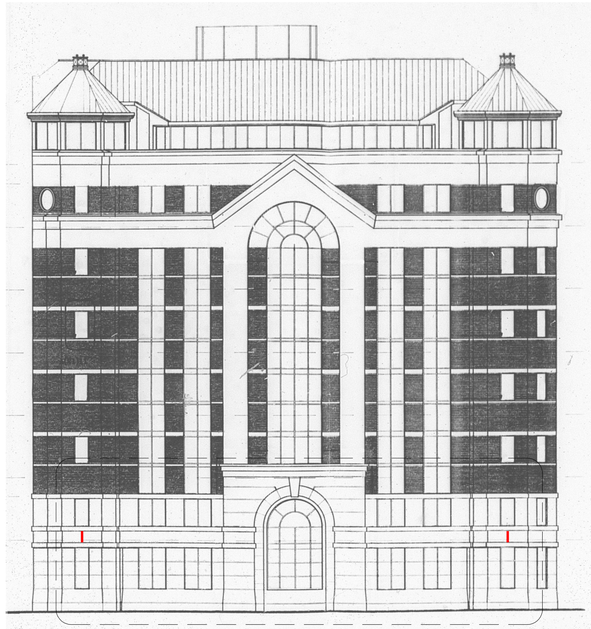

FOUNTAIN STREET ELEVATION 1:200

A–A
TS

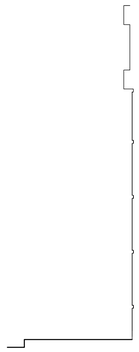

EXISTING SECTION B

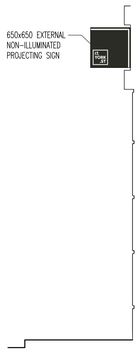

PROPOSED SECTION B

rev. description

client: COLUMBIA THREADNEEDLE

project: 17 YORK STREET, MANCHESTER

drawing title: GA ELEVATION FOUNTAIN STREET SIGNAGE

drawing no.: A.L.033

revision: -

drawing status: PLANNING

scale: 1:50 @ A1

date: OCT 2023

checked: -

Reid Architects

Carvers Warehouse, 77 Dale Street, Manchester, M1 2HG
T: ++44 (0)161 234 0991 E:studio@reid-architects.com W: reid-architects.com