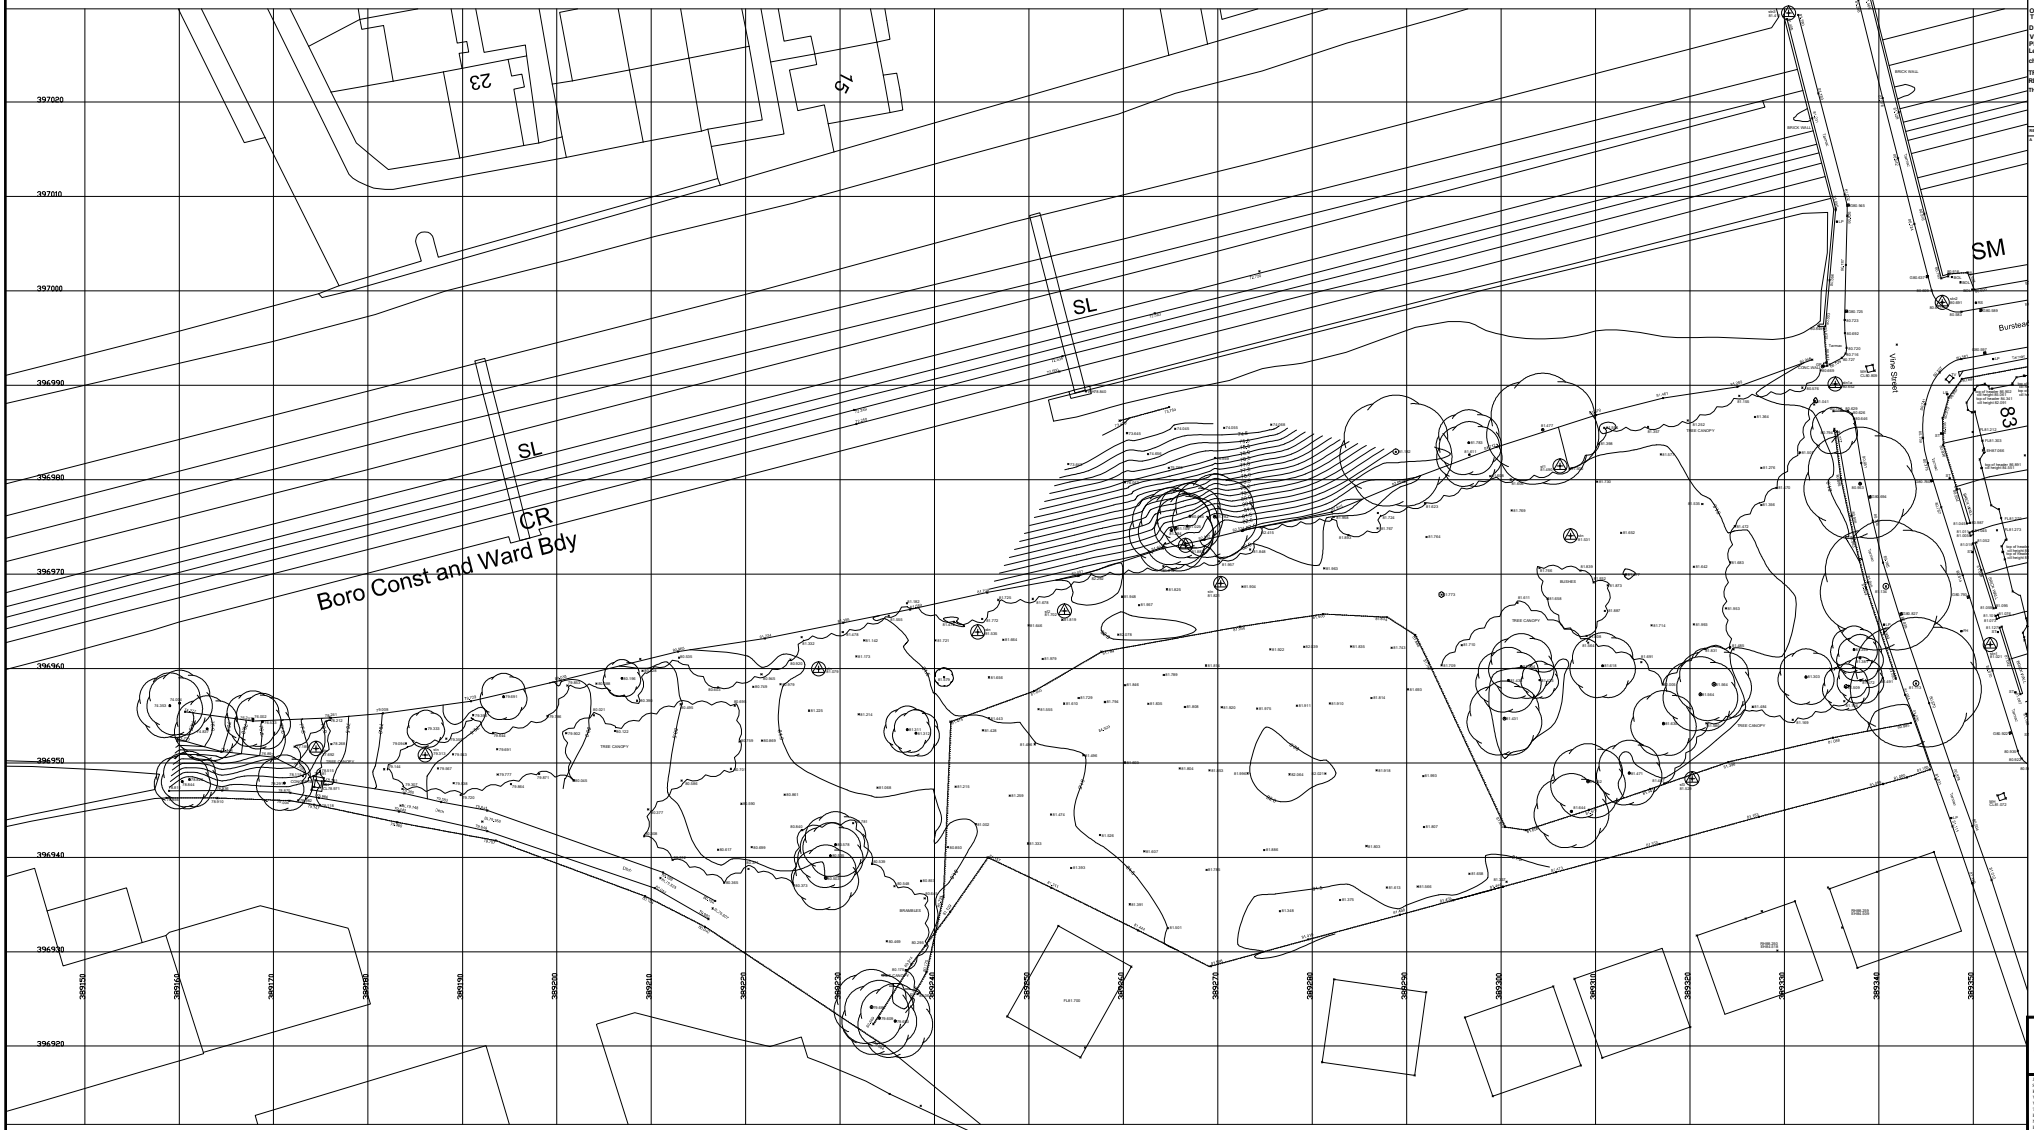

e Survey, (c) Crown Copyright 2018. All rights reserved. Licence number 100022432

N

SURVEY ORIENTATED TO REAL TIME GPS

NOTES AND AMENDMENTS

ONLY MANHOLES AND SERVICES VISIBLE AT TIME OF SURVEY SHOWN

DRAINAGE INFORMATION MUST BE CHECKED AND VERIFIED WITH LOCAL AUTHORITY RECORDS PRIOR TO WORK COMMENCING

Levels defining edge of carriageway are observed at channel (bottom of kerb). Unless otherwise stated.

TREE SPREADS ARE SYMBOLIC ONLY AND ARE REPRESENTATIVE OF THE THE AVERAGE SPREAD. THE DRIP LINE LAYER DENOTES THE TREES EXTREMITY

REVISIONS

REV.	DESCRIPTION	DRAWN	CHKD	DATE
A	TOPOGRAPHICAL SURVEY UPDATED AS REQUESTED	GS	PSH	29.05.2018

Topographical Survey Legend

BH	Lube bin	TL	Tanker
BK	Blue kiosk	TP	Telegraph pole
BO	Bollard	TR	Traffic light sig. dates
BS	Bus stop	TS	Traffic signal light
BT	British telecom tx	TV	Television cover
CB	Concrete parking blocks	TW	Tree
CH	Chimney	WA	Water valve
EM	Electricity m	WC	Wash Out
EP	Electric pole	WE	Weather st
FH	Fire hydrant	WF	Wood panel/fence
FL	Flagpole	WH	Railed/bollard
FT	Floodlight	WO	Corrugated iron
GA	Gate	WP	Wood post
GP	Guard post	WT	Concrete panel
GV	Gas valve	WV	Hand rail
HC	Hydrant/valve cover	WW	Wire fence
JB	Junction box	XA	Open boarded
KO	Kerb outlet	XC	Post & chain
LC	Lamp col	XD	Post & rail
LP	Lamp post	XE	Post & wire
MH	Utility manhole	XM	Wire mesh
MK	Marker post	XP	Land parts descriptions
MO	Monitoring object	BA	Arch level
NP	Name plate	BB	Base level
PC	Pump	BC	Cover level
PE	Posting box	BE	Eaves level
PG	Pedding eye	BF	Floor level
PR	Road sign	BG	Guard level
RP	Rain water pipe	BK	Parapet level
SA	Sign post	BL	Bottom of lamp
SB	Sign bar	BS	Soffit level
SE	Service Box	BT	Arch springing level
SP	Spot height	BW	Bottom of wall
TH	Telephone call box	CH	Chalk line
TM	Time Hole	EL	Stake level

BENCH MARK INFORMATION

All levels relate to OSBM Newlyn

Datum Generated by VRS GPS

SURVEY STATIONS			
stn1	389311.402	396962.521	81.021
stn2	389346.123	396998.218	80.401
stn3	389331.782	396980.134	80.612
stn4a	389331.782	396980.134	80.612
sf1	389306.237	396981.447	81.490
sf2	389253.766	396946.085	81.702
sf3	389320.229	396948.317	81.529

JLP Surveying

JLP Surveying Consultants Ltd
Suite 2F Bradley House,
Kang Street,
Wigan
WN1 1RT
Tel - 01942 241313
Fax - 01942 492238
Mobile - 07710 474610
EMAIL: jonathanlomax@jlpsurveys.com

PROJECT
VINE STREET,
ABBEY HEY,
MANCHESTER

DRAWING TITLE
Topographical Land Survey

SCALE	SHEET SIZE	No. of SHEETS	DATE	REVISION
1:200	A0	1	29.05.18	A

DRAWING NUMBER
S18-442