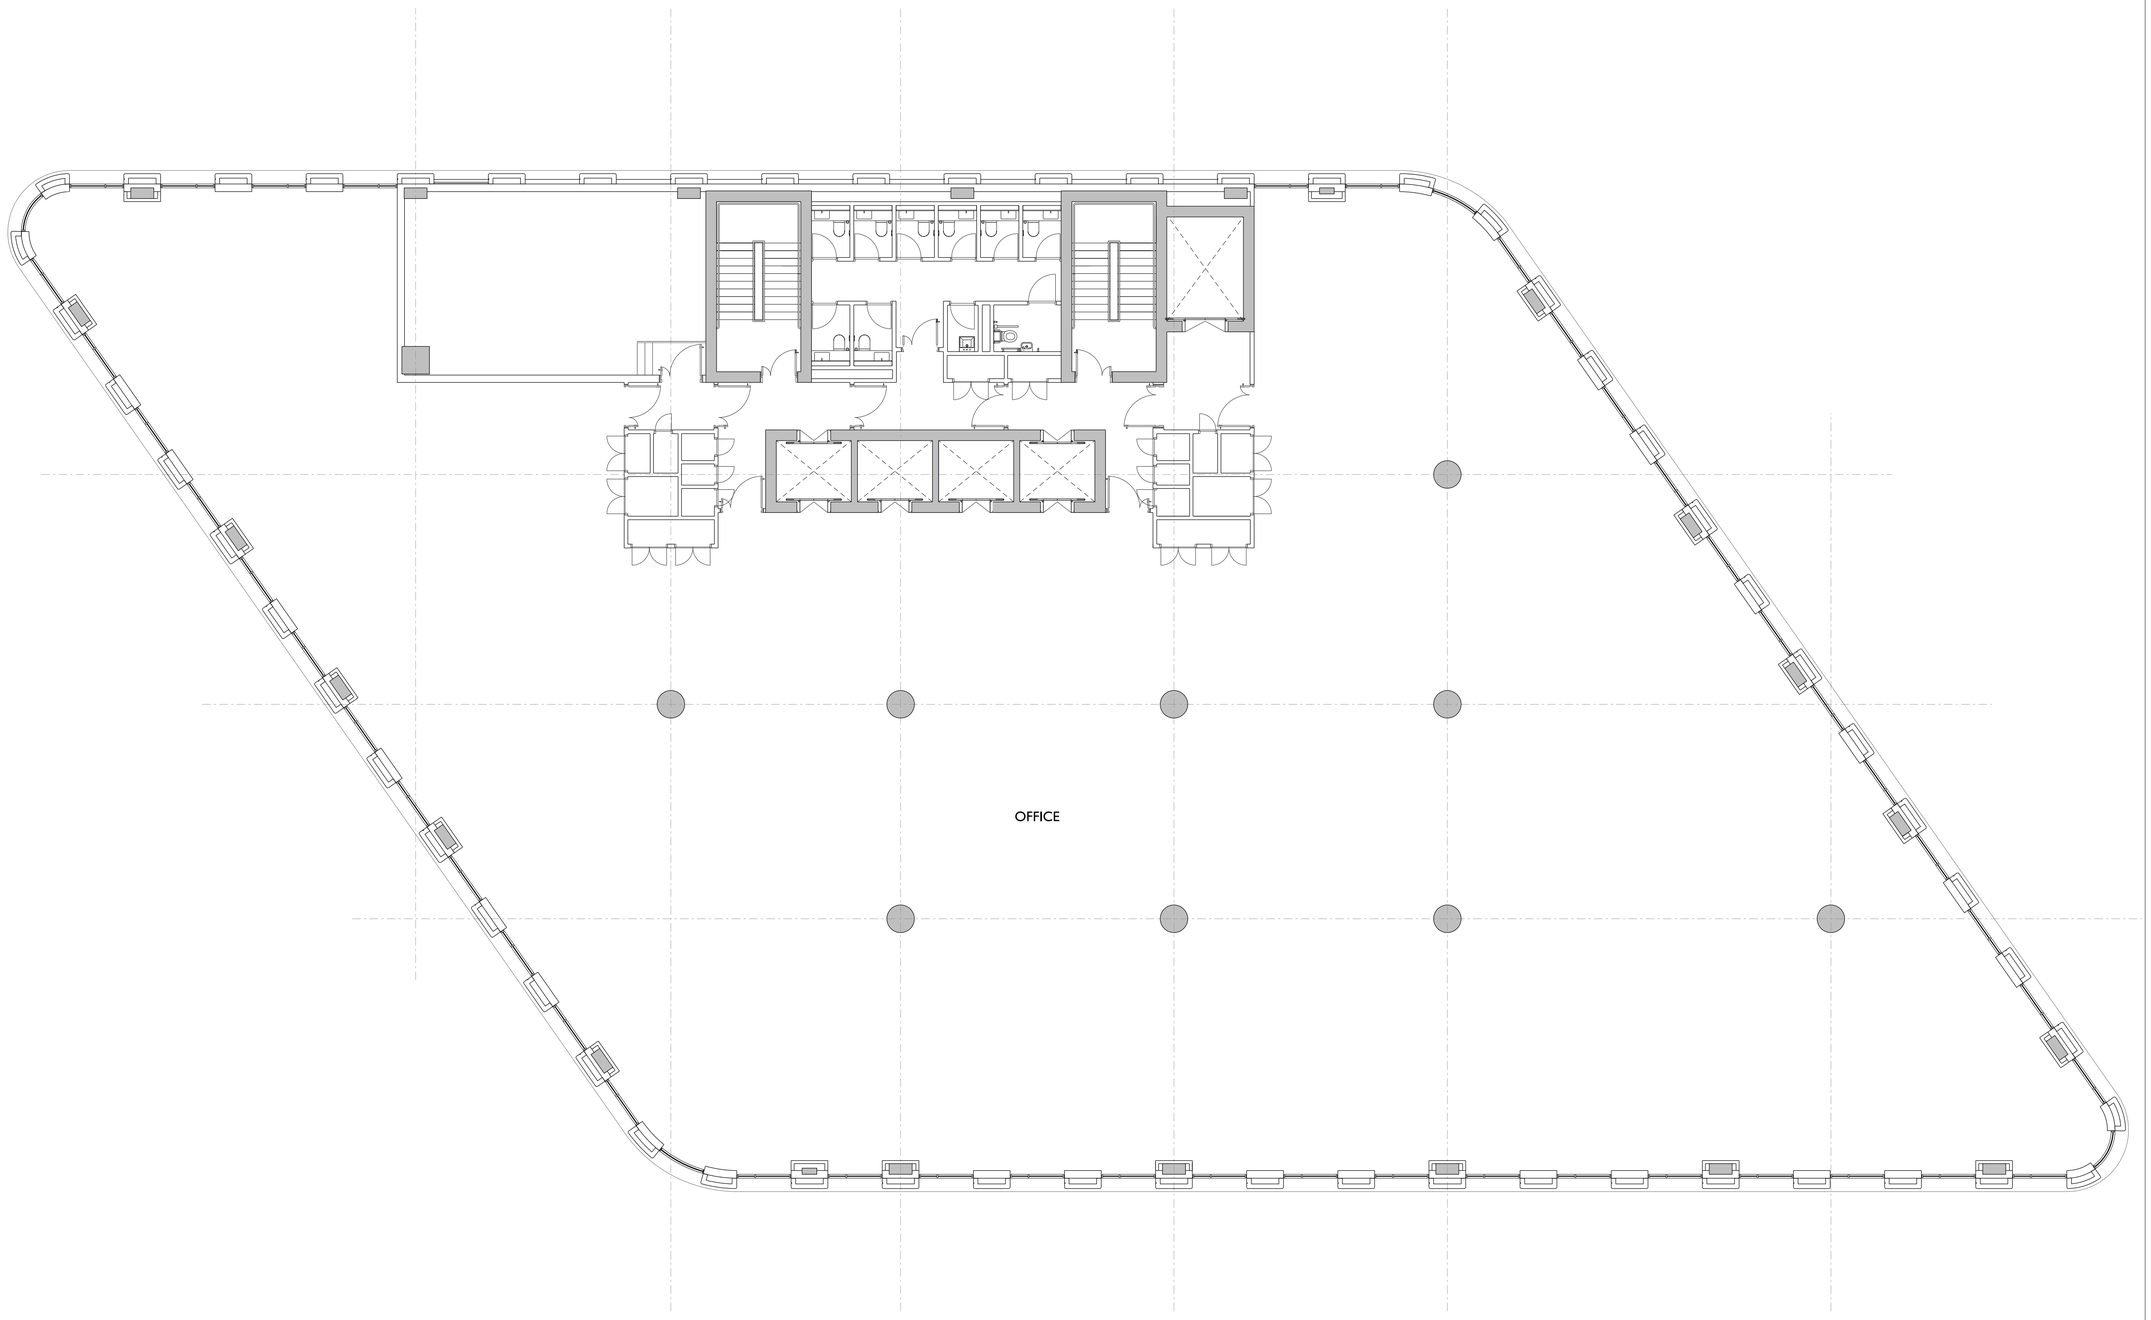


Notes

This drawing is copyright Piercy&Company. Do not scale from this drawing. All dimensions and levels to be checked on site by the contractor and such dimensions to be his responsibility. Report all drawing errors, omissions and discrepancies to the architect.

Disclaimer

This document may be issued in an editable digital CAD format to enable others to use it as background information to make alterations and/or additions. In that instance the file will be accompanied by a PDF version as a record of the original file. It is for those parties making such alterations and/or additions to ensure that they make use of current background information.

Piercy&Company accepts no liability for either: any such alterations and/or additions to the background information by others; or any other changes made by others to the architectural content of the background information itself.

Key

Indicative Landscape Layout

Plant

0m 1m 2.5m 5m 10m

| Rev | Date | Description |
|---|---|---|
| P1 | 06.06.23 | Issued for Planning |




Key Plan

Project
New Victoria Phase 2: Office Development

Client
Toriview Ltd.

Date
06.06.2023

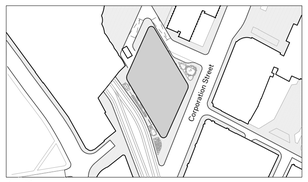Drawing Scale
1:100 @ A1 / 1:200 @ A3

Drawing Title
General Arrangement
Proposed Second to Ninth Floor Plan

Drawn
LP

Checked
GM

Approved
NH

Drawing Status
Planning

| Project | Discipline | Level | Series | Dwg No | Rev |
|---|---|---|---|---|---|
| 13701 | A | 02-09 | P03 | 109 | P1 |

The Centro Building
39 Plender Street
London NW1 0DT

Telephone
+44 (0)20 7427 9611

info@piercyandco.com
www.piercyandco.com

Piercy&Company