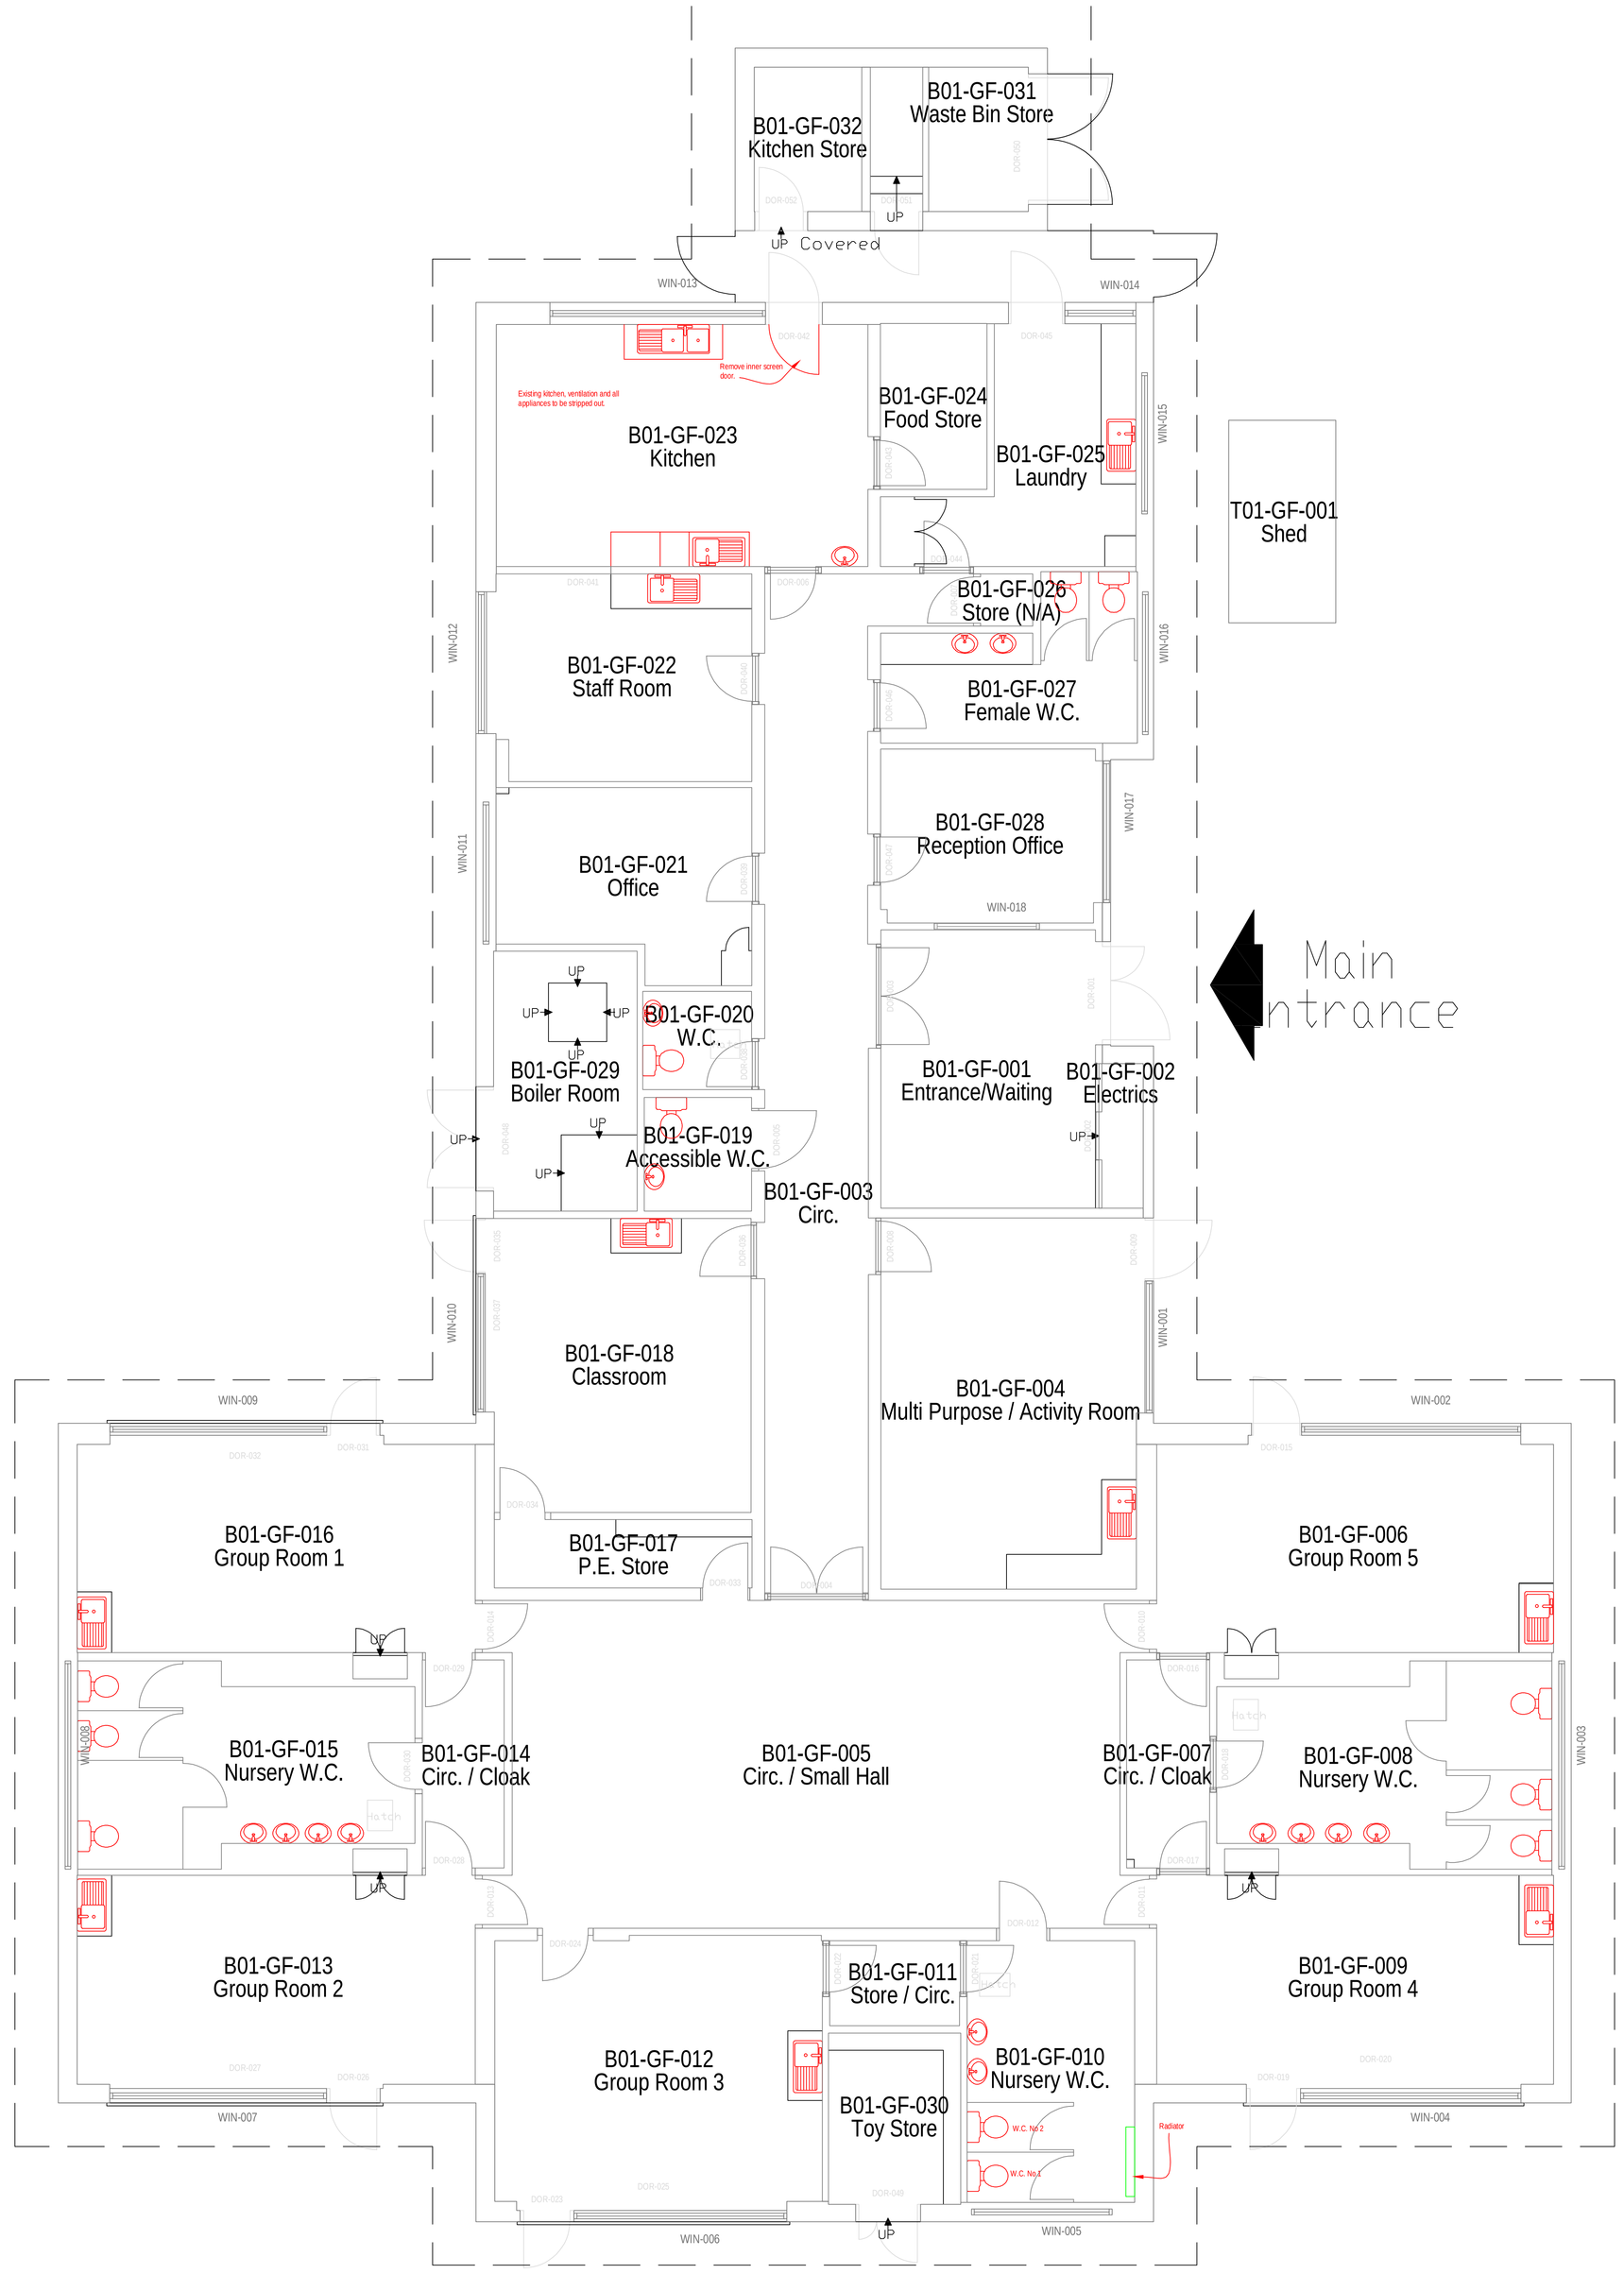

NOTES
1. All dimensions are in millimetres unless otherwise stated
2. This drawing is to be read with all other relevant documentation
3. Do not scale from this drawing, all measurement data should be taken directly from the model

You created this PDF from an application that is not licensed to print to novaPDF printer (http://www.novapdf.com)

No part of this drawing or data file may be reproduced without prior written permission of the Manchester City Council or approved representative.

1:50
0 1m 2m 3m 4m 5m

MANCHESTER CITY COUNCIL
Capital Programmes Division
Manchester PO Box 53

DRAWING STATUS: Planning

PROPERTY TITLE: Acorn House, 31 Burton Road, Manchester M20 3GB

UPRN: 000077033370 DIFE NO.: 0000

PROJECT TITLE: Acorn House Refurbishment

DRAWING TITLE: PLANS AS EXISTING

JOB NO: CL45423 DATE: 23/01/2022

SCALE: 1:50@A0 AUTHOR: P A SCHOFIELD CHECKED BY: AP

DRAWING NO.: CL-45483-04