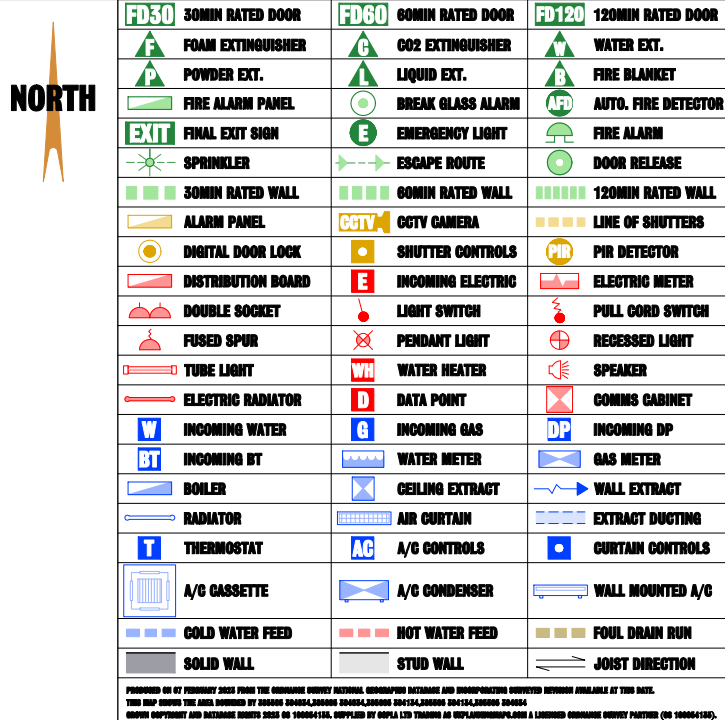


CLIENT PAPA JOHNS		
STATUS PLANNING		
DRAWING NUMBER 2932-000	DRAWING TITLE LOCATION & BLOCK PLANS	
DRAWING REVISION 1	DATE FEBRUARY 2023	
SCALE AS SHOWN	PAPER SIZE A1	DRAWN BY PTM
PROPERTY 254 WILMSLOW ROAD FALLOWFIELD MANCHESTER, M14 6LD		
DO NOT SCALE FROM THIS DRAWING. ANY DIMENSIONS TO BE REPORTED UNLESS OTHERWISE NOTED. THIS DRAWING IS THE PROPERTY OF CHANDLER AND WALKER. REPRODUCED WITHOUT: 7/10/07		