


Please note: All existing building and tree heights are shown indicatively


© 2022 RPS Group

Notes


1. This drawing has been prepared in accordance with the scope of RPS's appointment with its client and is subject to the terms and conditions of that appointment. RPS accepts no liability for any use of this document other than by its client and only for the purposes for which it was prepared and provided.
2. If received electronically it is the recipients responsibility to print to correct scale. Only written dimensions should be used.
3. This drawing should be read in conjunction with all other relevant drawings and specifications.

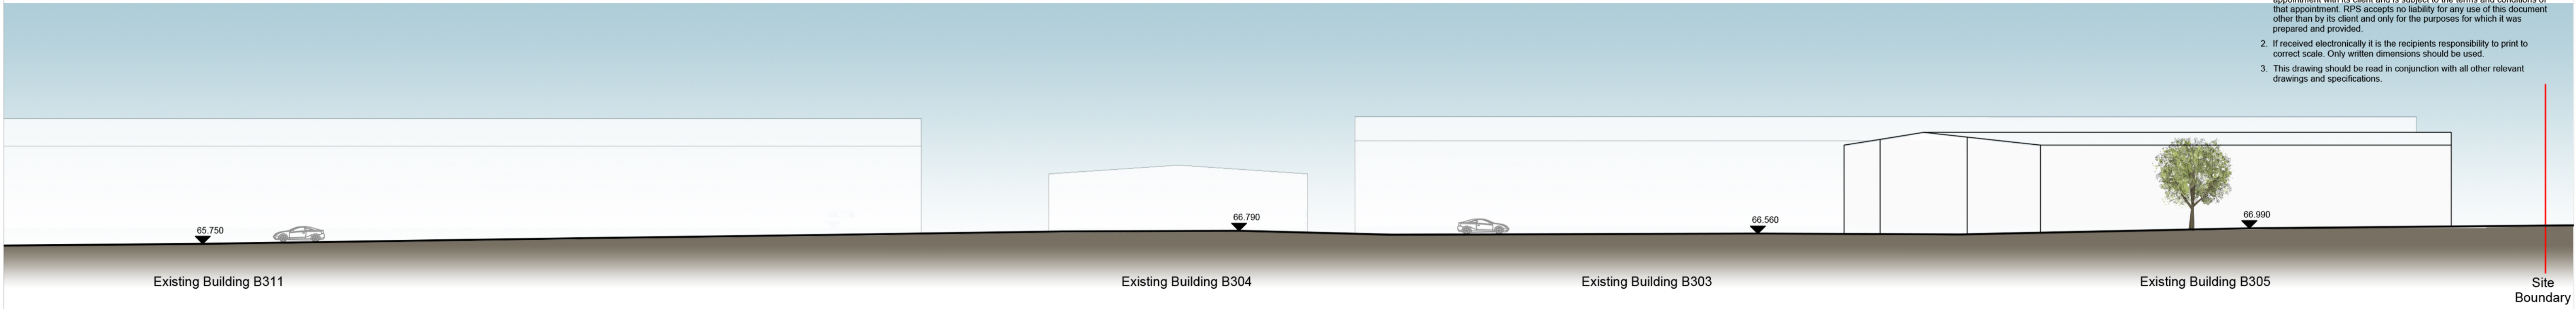


Existing Section A-A
1:250

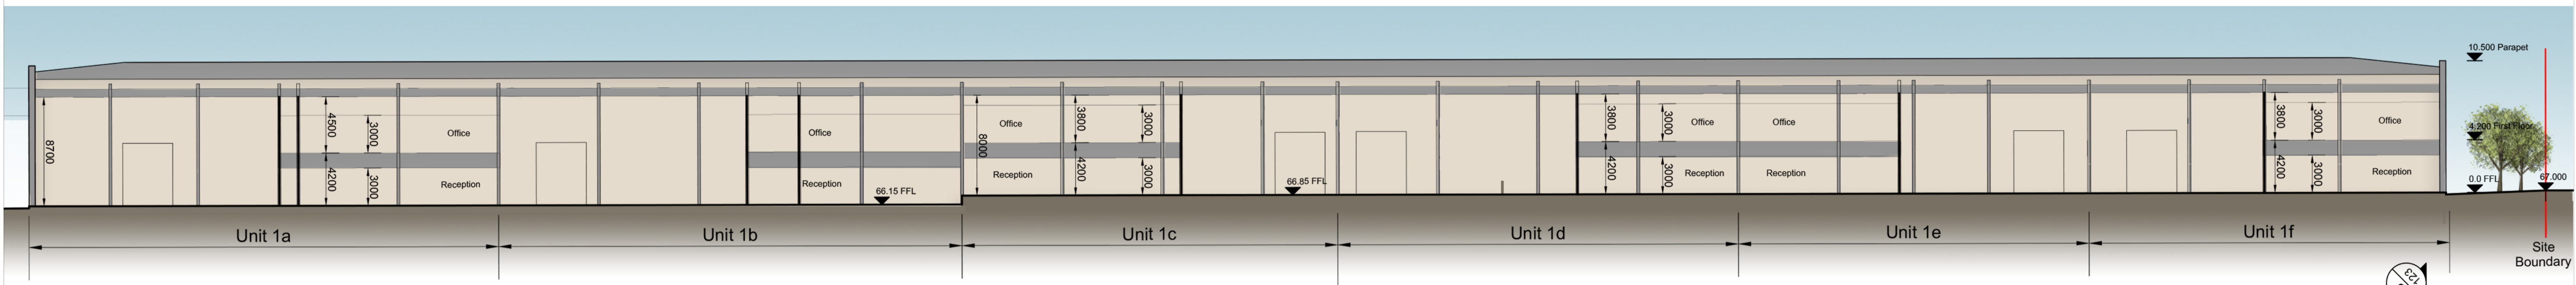


Proposed Section A
1:250

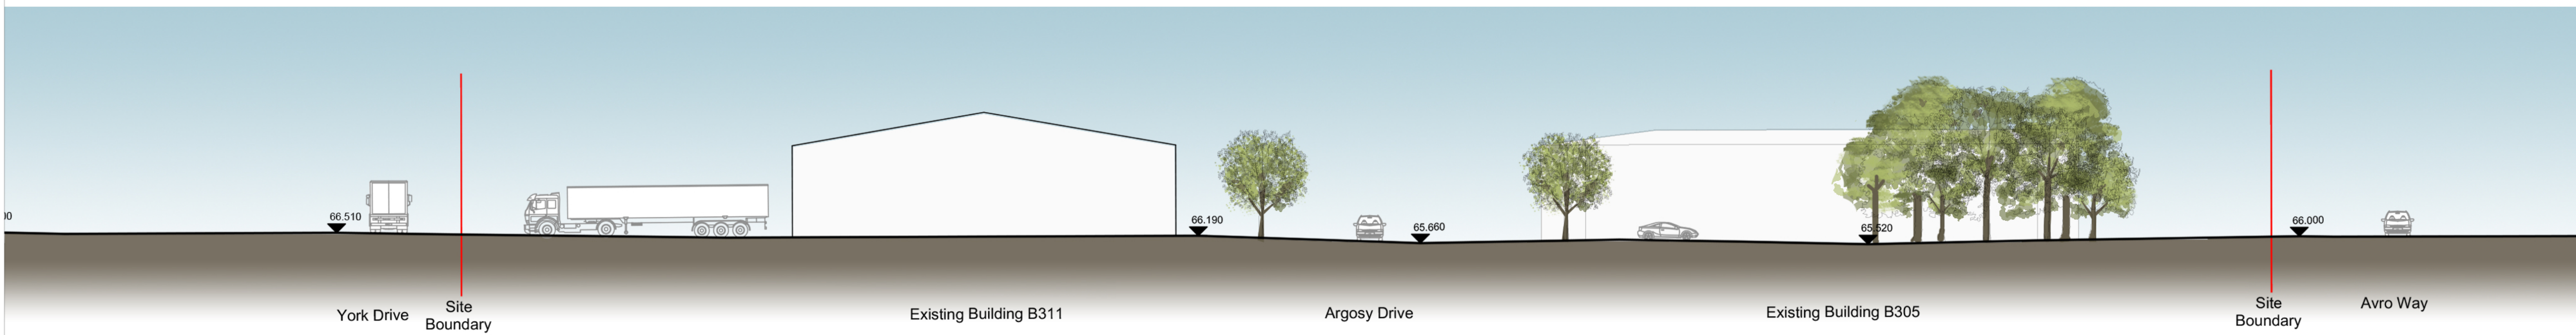

Existing Section B-E
1:250

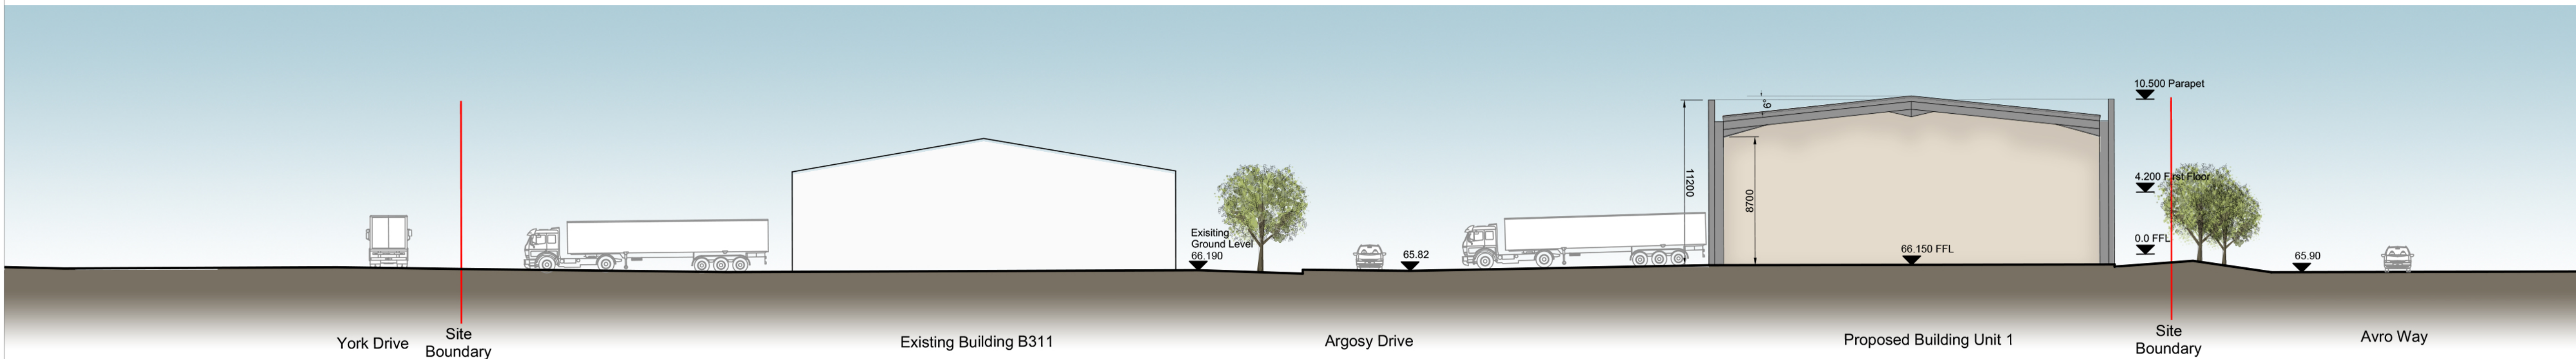

Proposed Section B
1:250

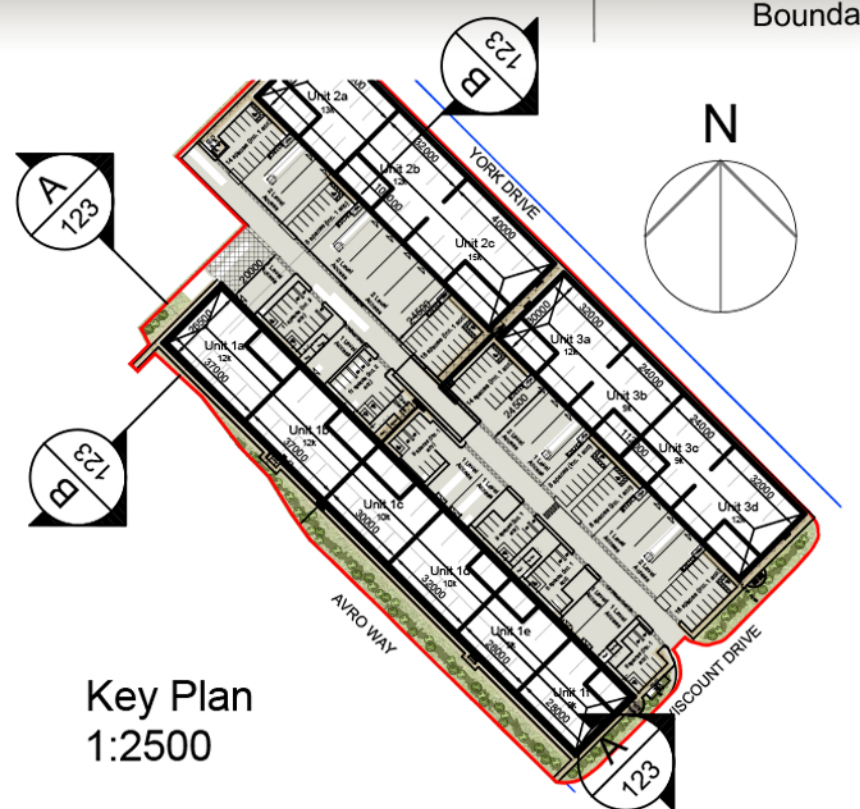

Key Plan
1:2500

P04	Amended to suit new layout to unit 1	ET	AM	27/01/23
P03	Bellmouth to Viscount Drive / Unit 1h car park amended	LL	MJH	30/05/22
P02	Plant areas included in section	LL	MJH	27/04/22
P01	First Issue	JF	MJH	14/04/22
Rev	Description	By	Ckd	Date



Sherwood House, Sherwood Avenue,
Newark, Nottinghamshire, NG24 1QQ
T:01636 605 700 E: rpsnewark@rpsgroup.com

Client 

Project **MAG - Argosy Drive,
Manchester Airport**

Title	Proposed and Existing Site Sections - Unit 1
-------	--

RPS Project Number	Scale @ A1	Date Created
NK020687	1:250	18/02/22
Task Team Manager	Information Author	Task Information Manager
KRP	JF	MJH

Status
S2 (Suitable for Information)

020687-RPS-SI-XX-DR-A-0123

rpsgroup.com