


NOTES


1. DO NOT SCALE FROM THIS DRAWING.
2. ALL DIMENSIONS ARE IN mm UNLESS OTHERWISE STATED.
3. THIS DRAWING IS TO DEMONSTRATE EXISITNG AND PROPOSED HVAC PALNT ARRANGEMENTS FOR THE PURPOSE OF PLANNING APPROVAL ONLY.



YORK STREET ELEVATION @ 1:50

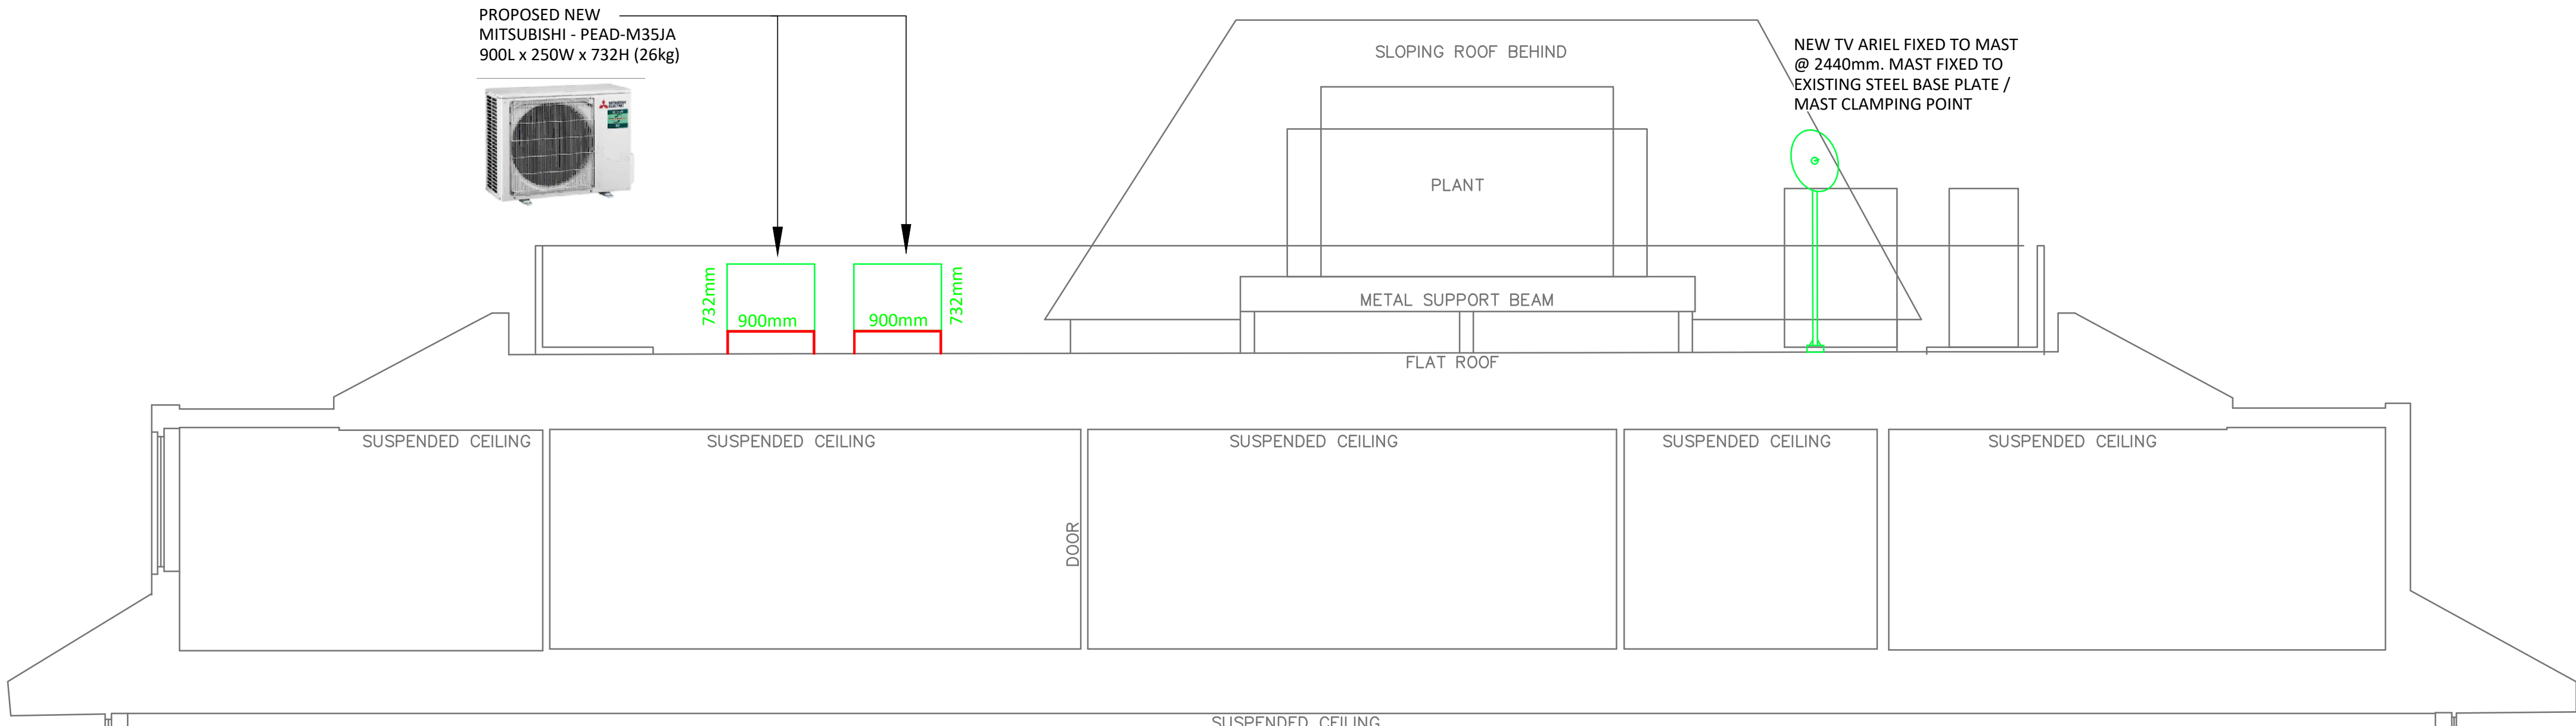

YORK STREET SECTION @ 1:50

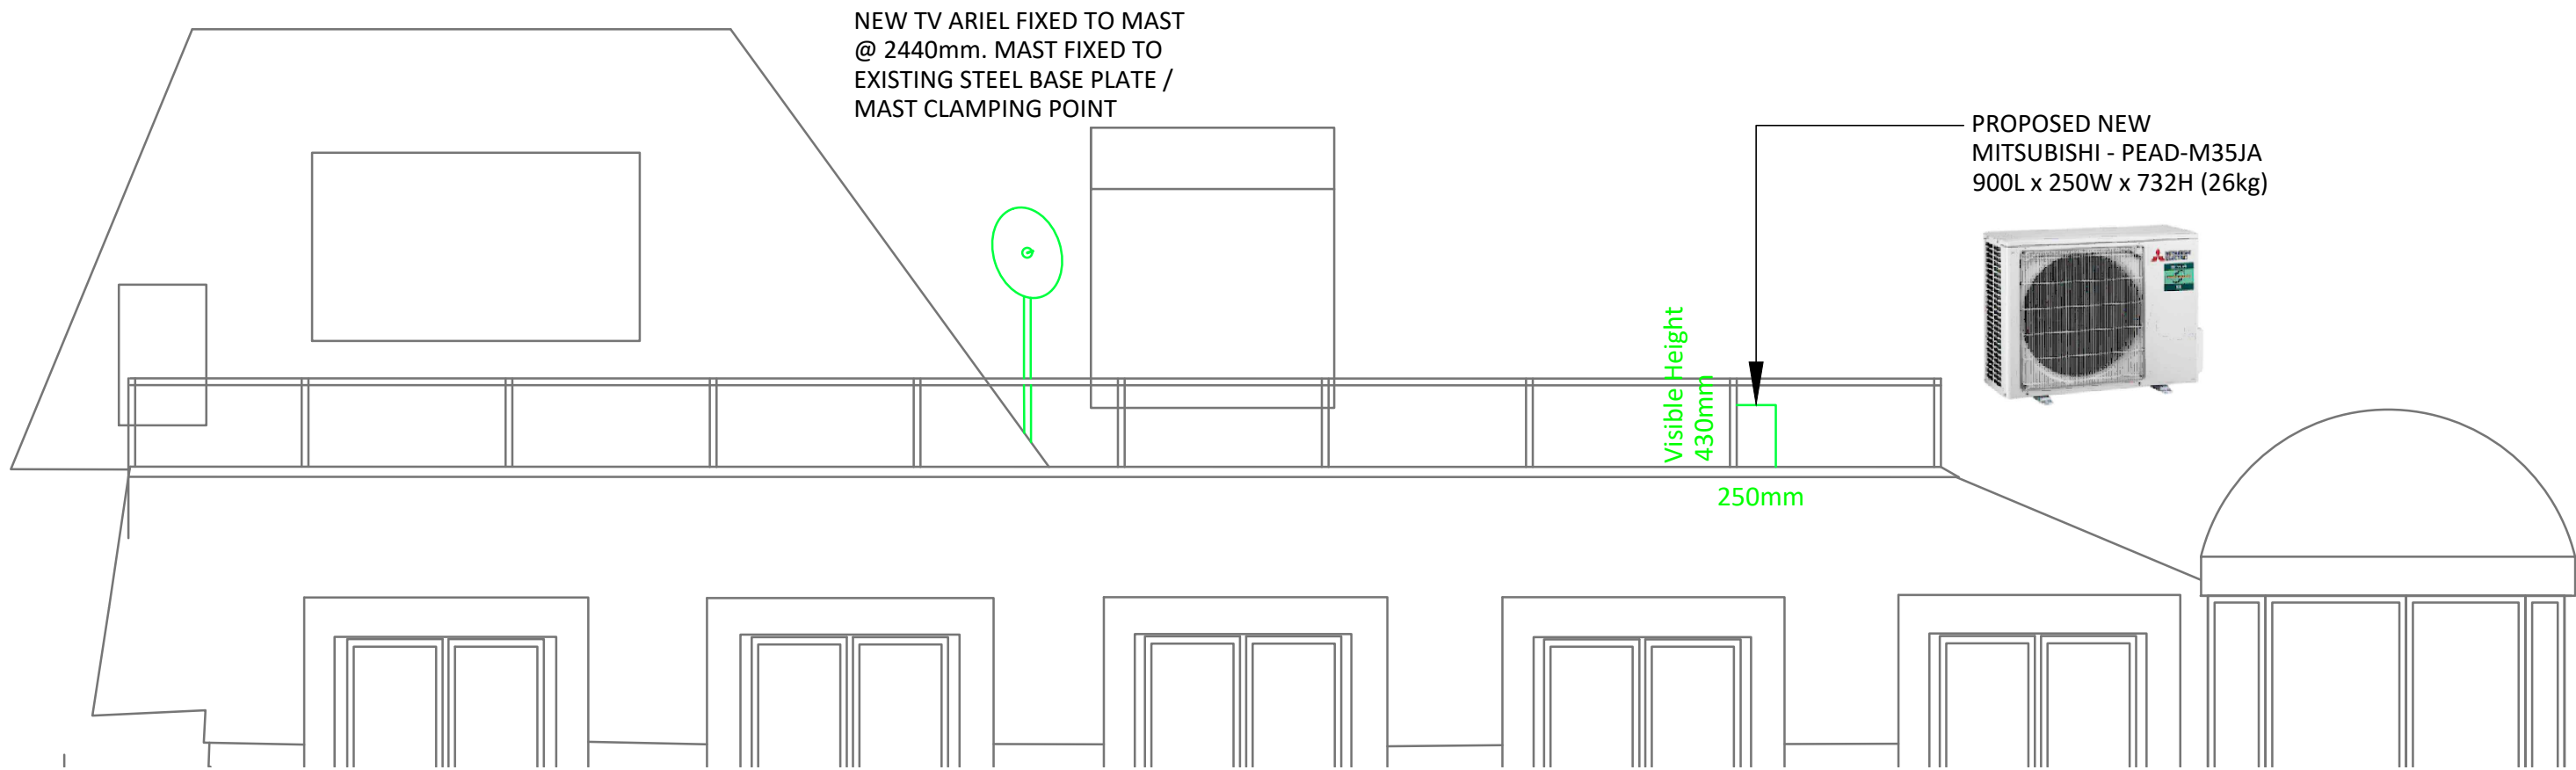

FOUNTAIN STREET ELEVATION @ 1:50

© PROTECTED BY UK COPYRIGHT LAW DO NOT SCALE OFF THIS DRAWING	-	-	-	-	-	CONTRACTOR BEH INTERIORS	PROJECT 42 FOUNTAIN STREET MANCHESTER	CLIENT	TITLE MEP SERVICES PROPOSED AND EXISITNG SERVICES ROOF ELEVATION & SECTION LAYOUT (PLANNING APPROVAL)	STATUS FOR PLANNING			
	-	-	-	-	-					SCALE 1:50 @ A1	DRAWN SB	DESIGNED SD	CHECKED RD
	-	-	-	-	-					DATE APR 2023	CONTRACT NUMBER BEH-FSM	DRAWING NUMBER RF-MEP-102	REVISION
	AF	AS FITTED	SD	RD	06.10.23					AF			
DESIGNERS RISK ASSESSMENT under section 11, 18 - Construction (Design and Management) Regulations 2015	REV	DESCRIPTION	DES	CHD	DATE								