




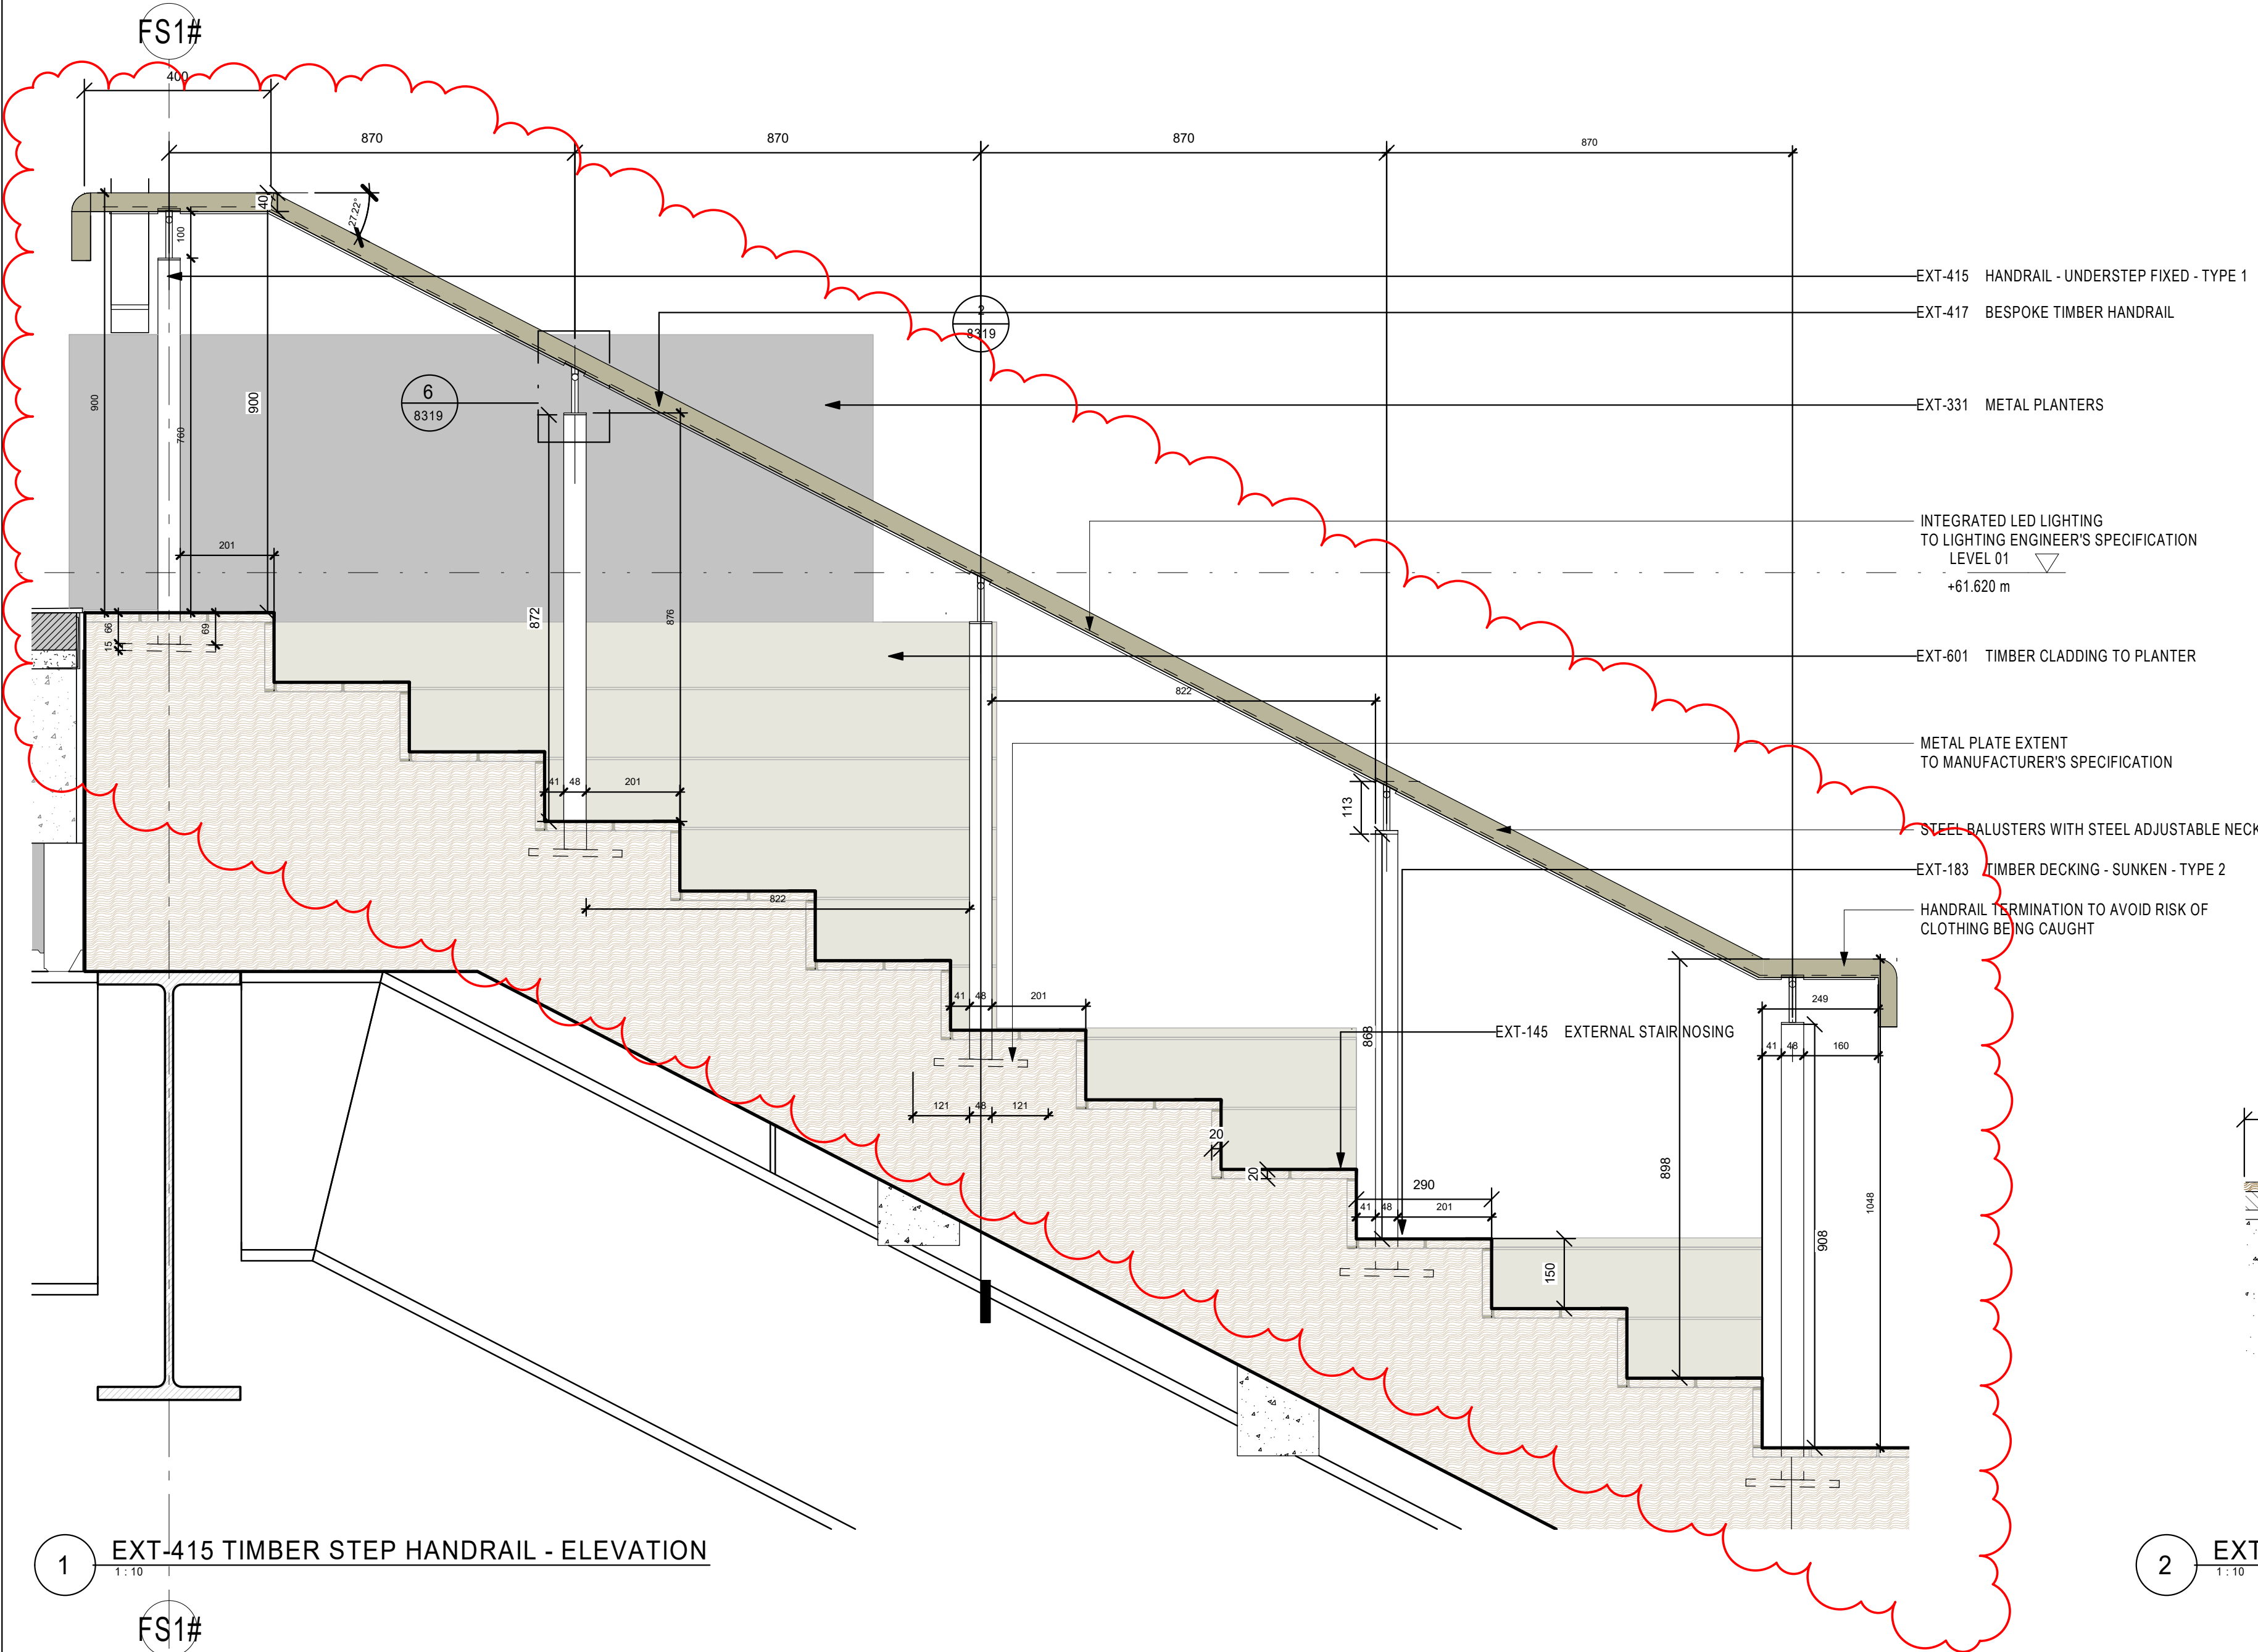


1 EXT-415 TIMBER STEP HANDRAIL - ELEVATION

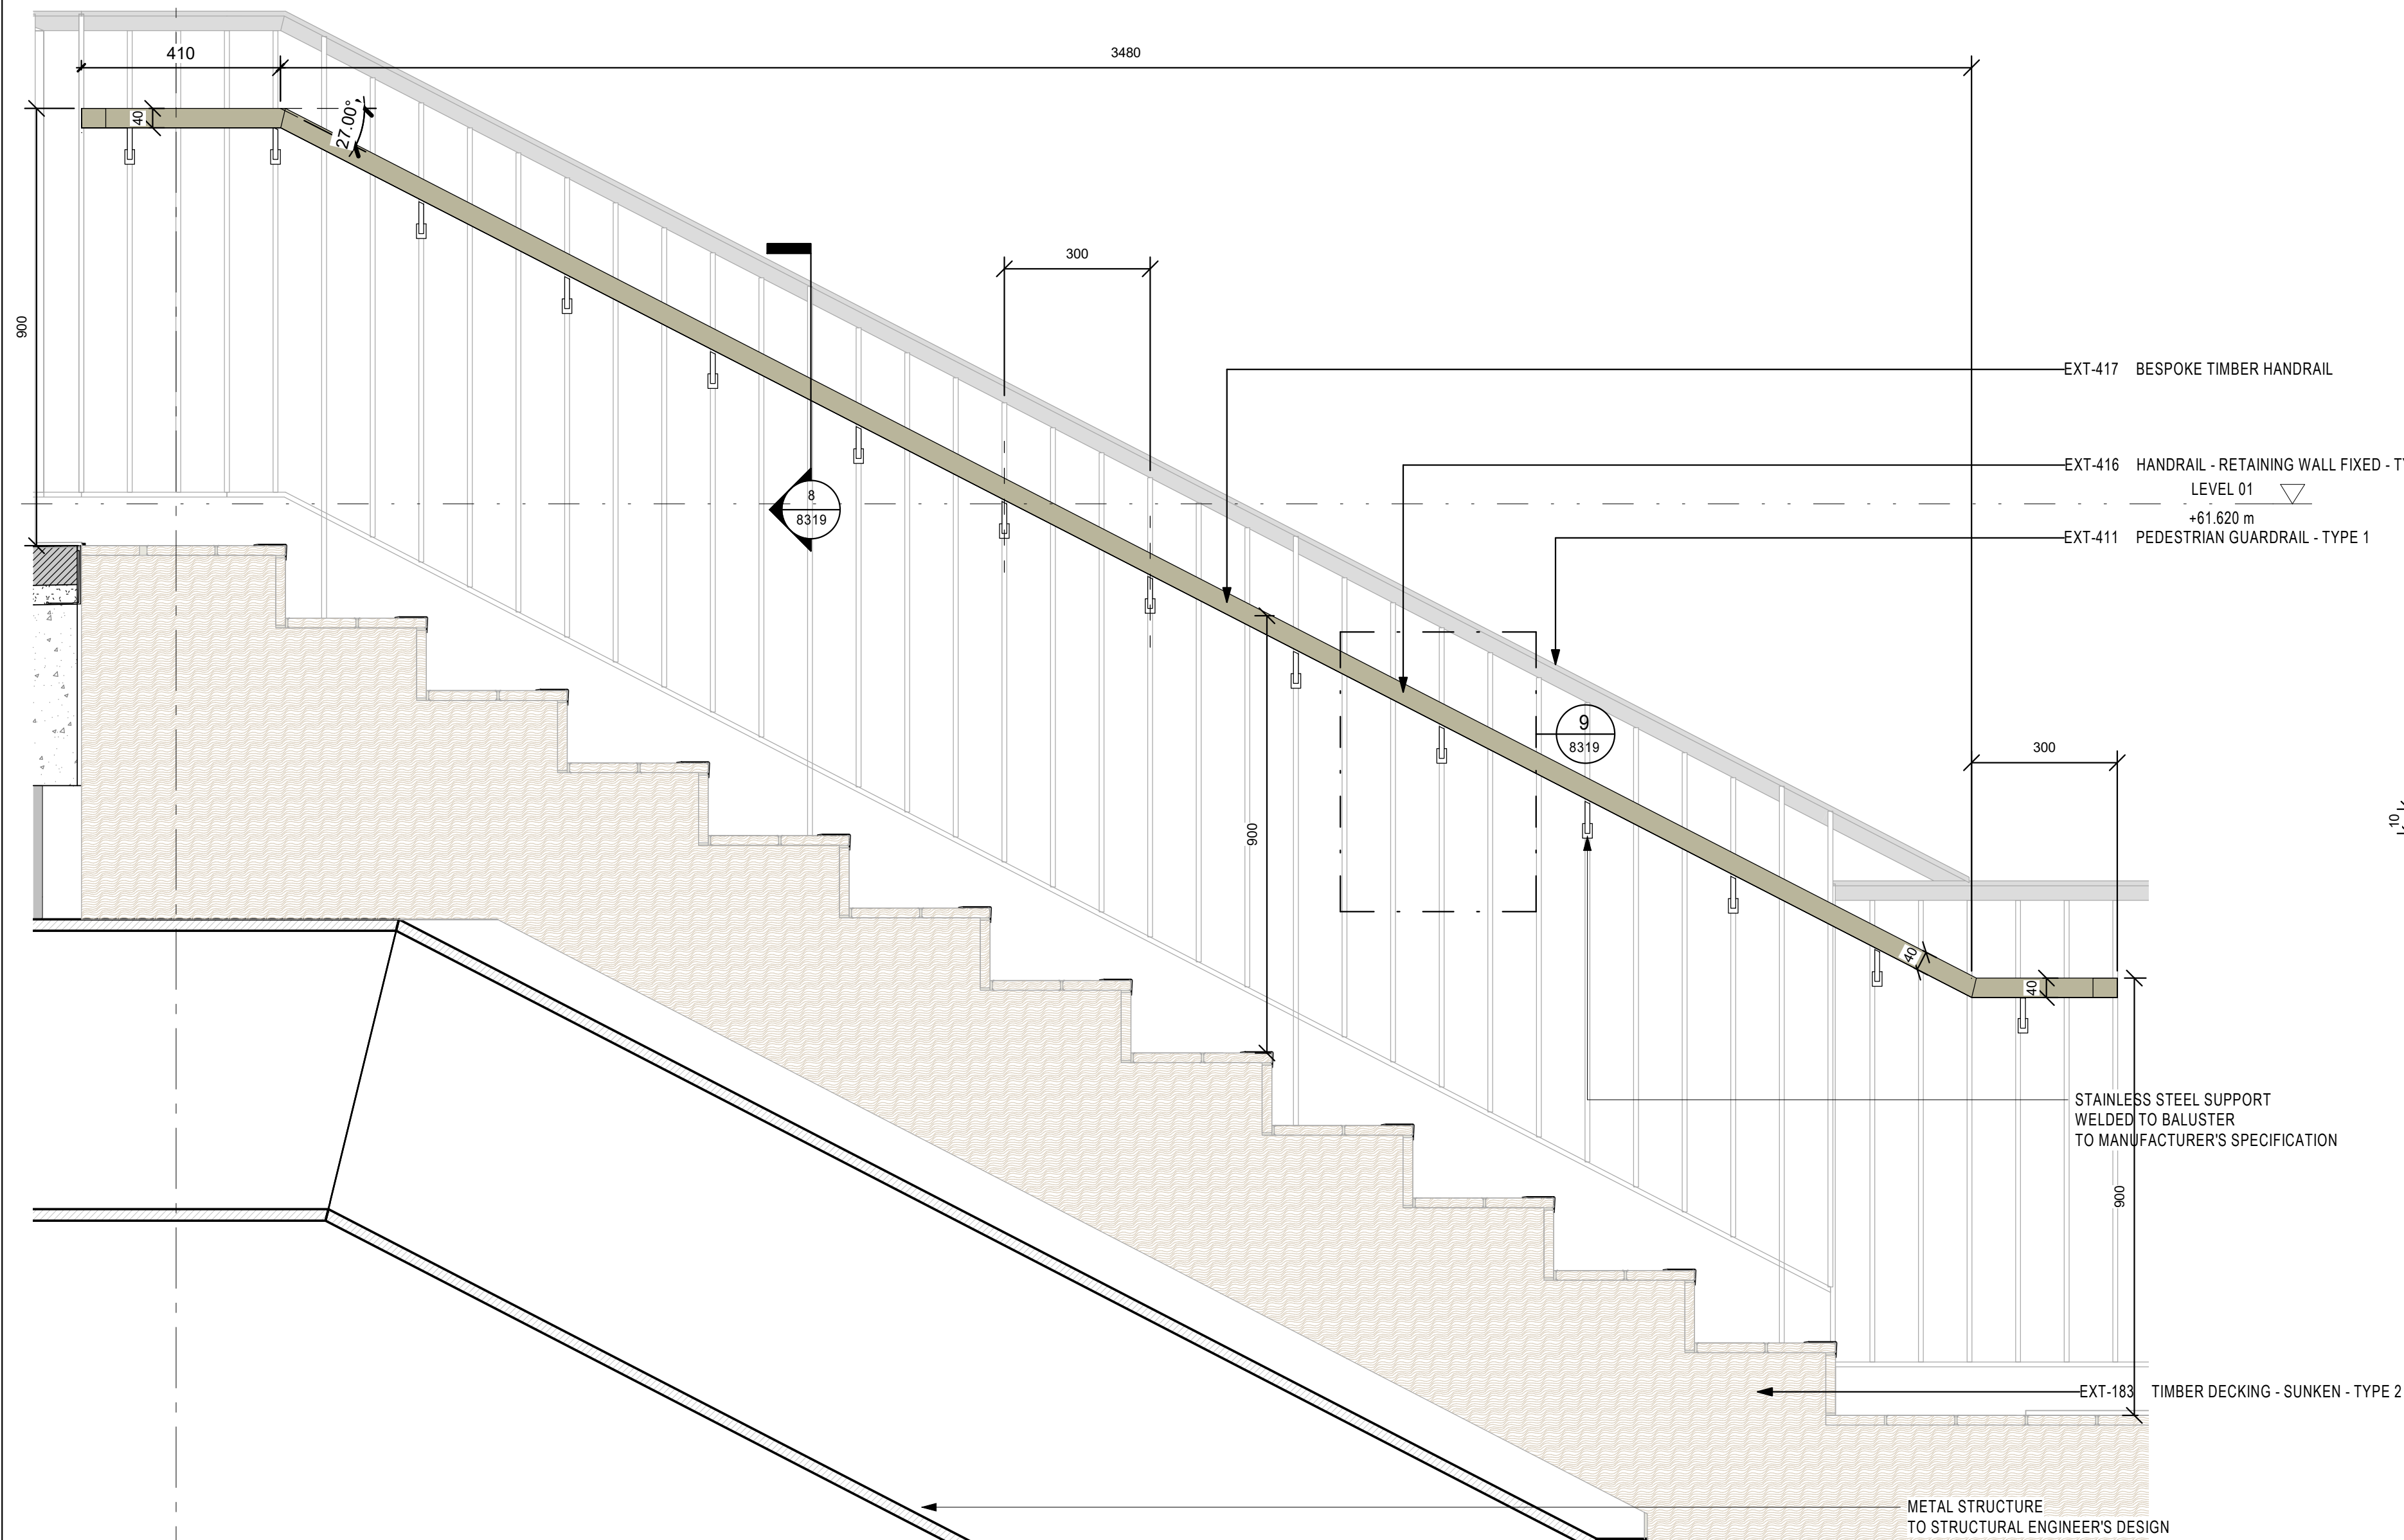


7 EXT-415 BALUSTRADE MOUNTED HANDRAIL - ELEVATION

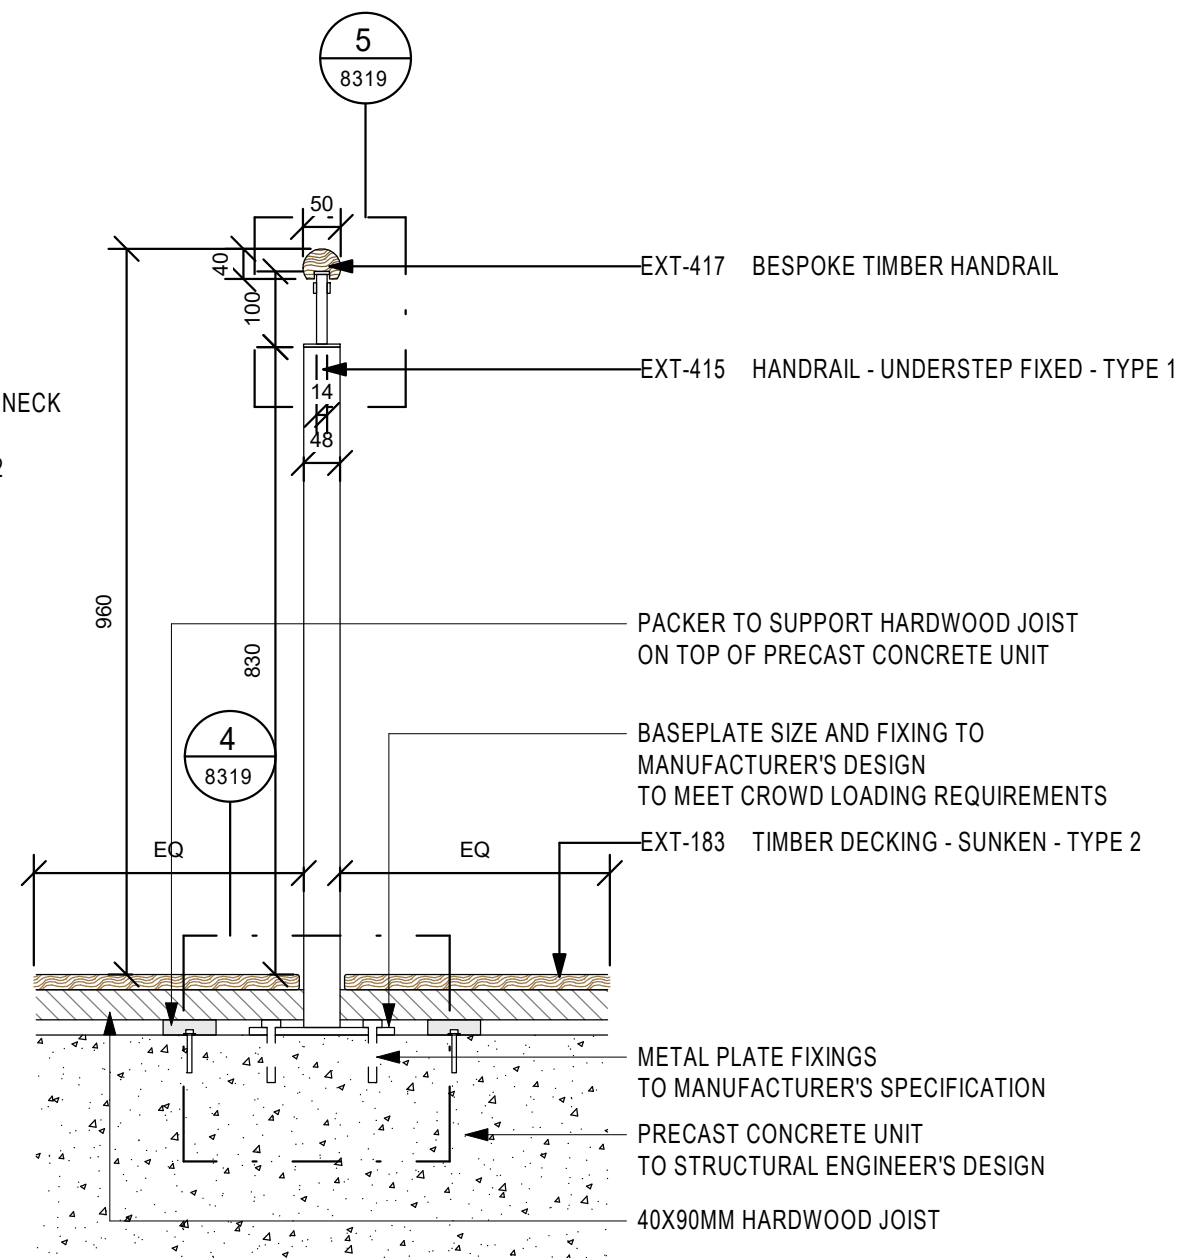


2 EXT-415 TIMBER STEP HANDRAIL DETAIL - SECTION

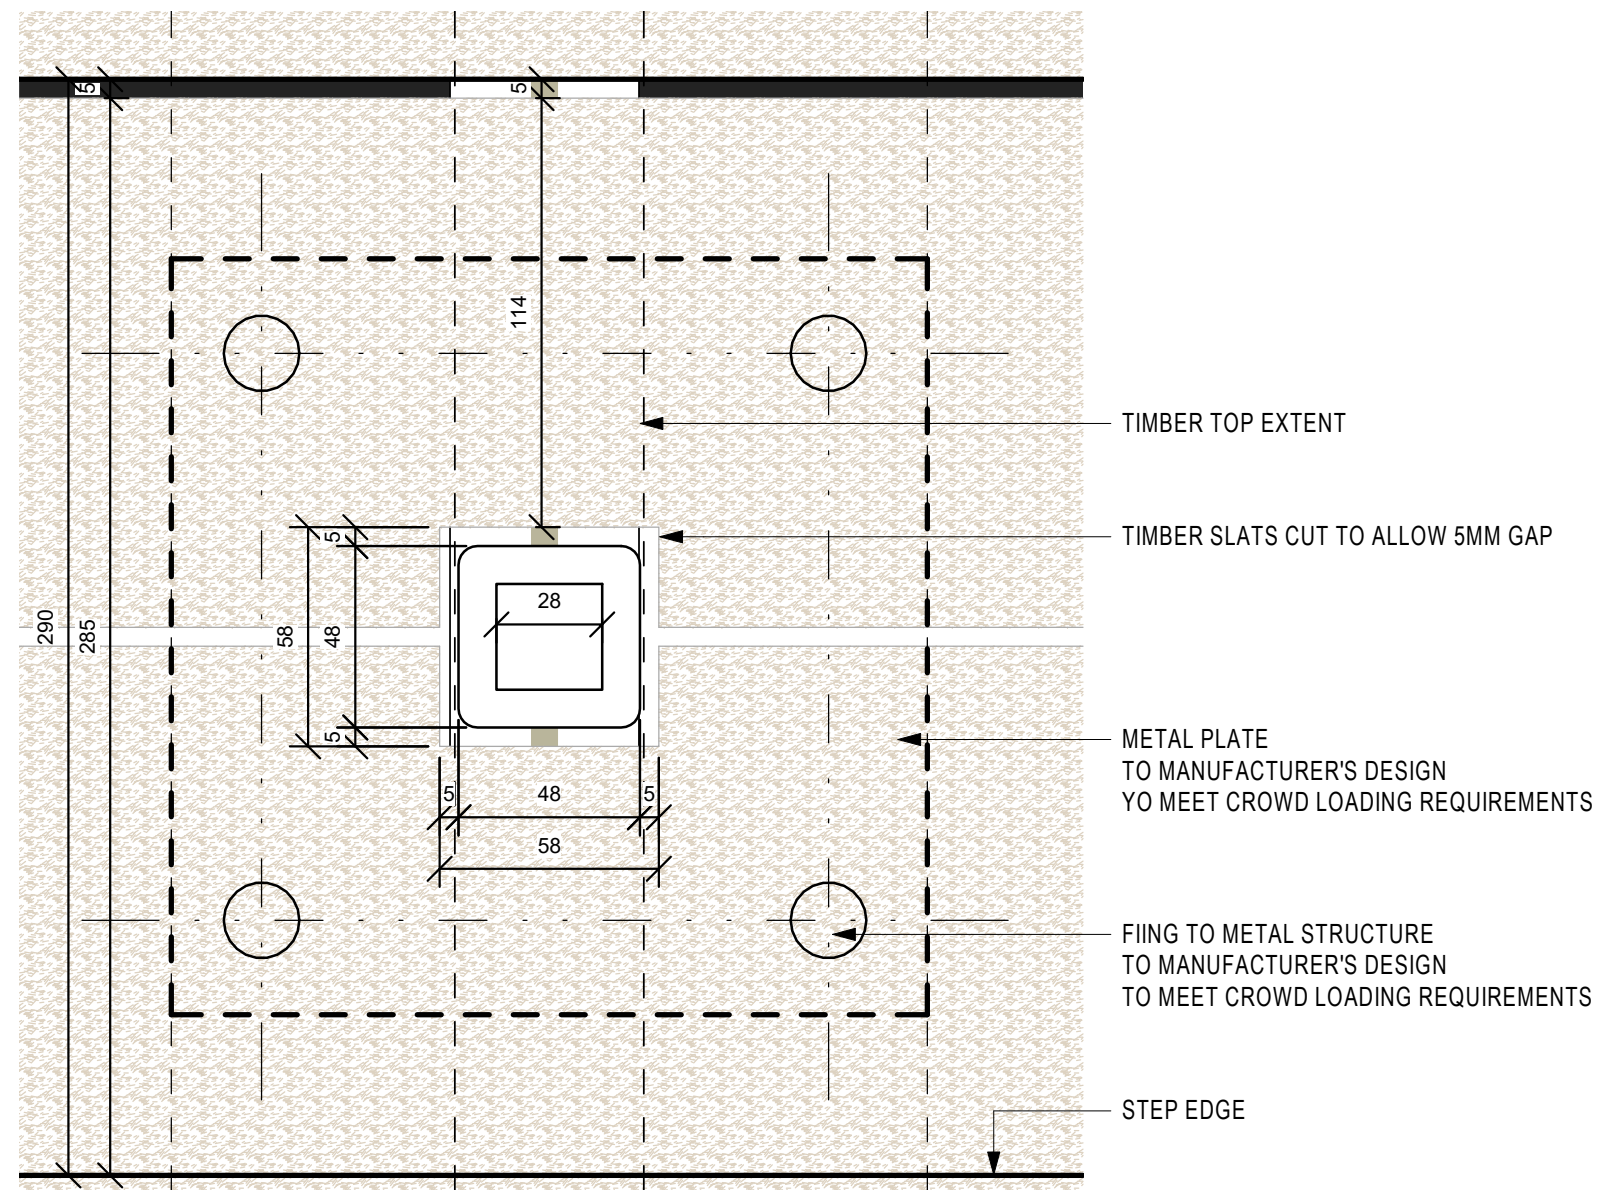


3 TIMBER STEP HANDRAIL FIXING DETAIL - PLAN

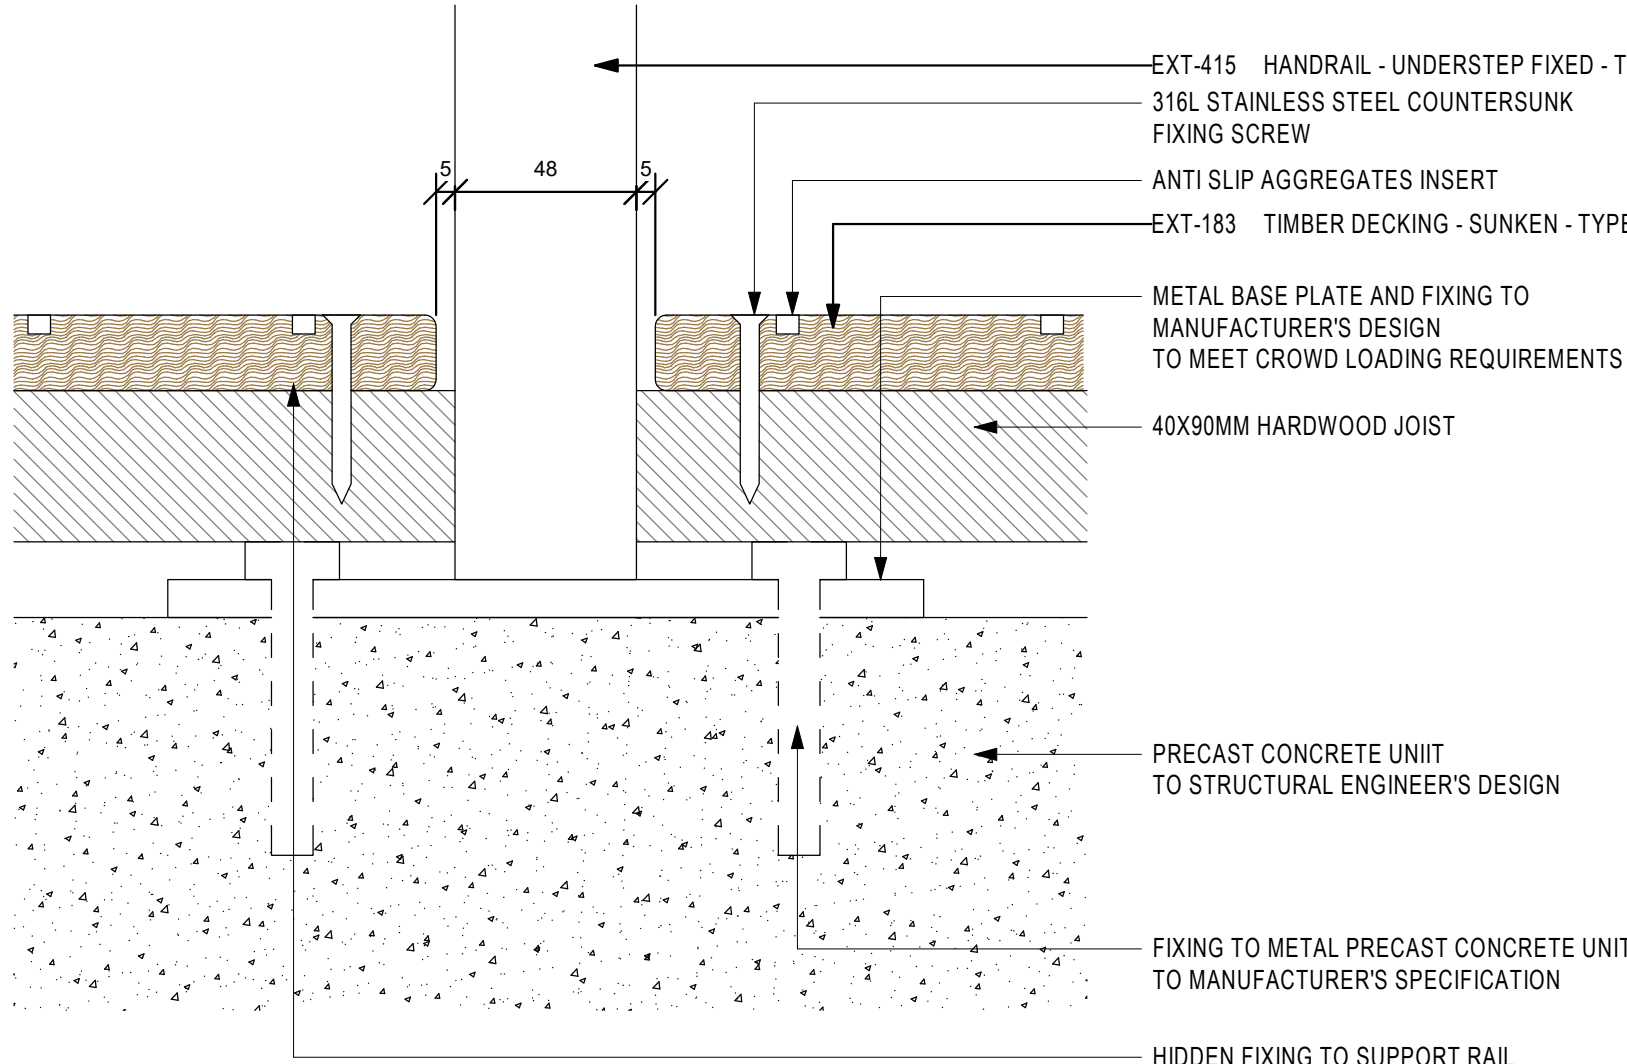


4 EXT-415 TIMBER STEP HANDRAIL FIXING DETAIL - SECTION

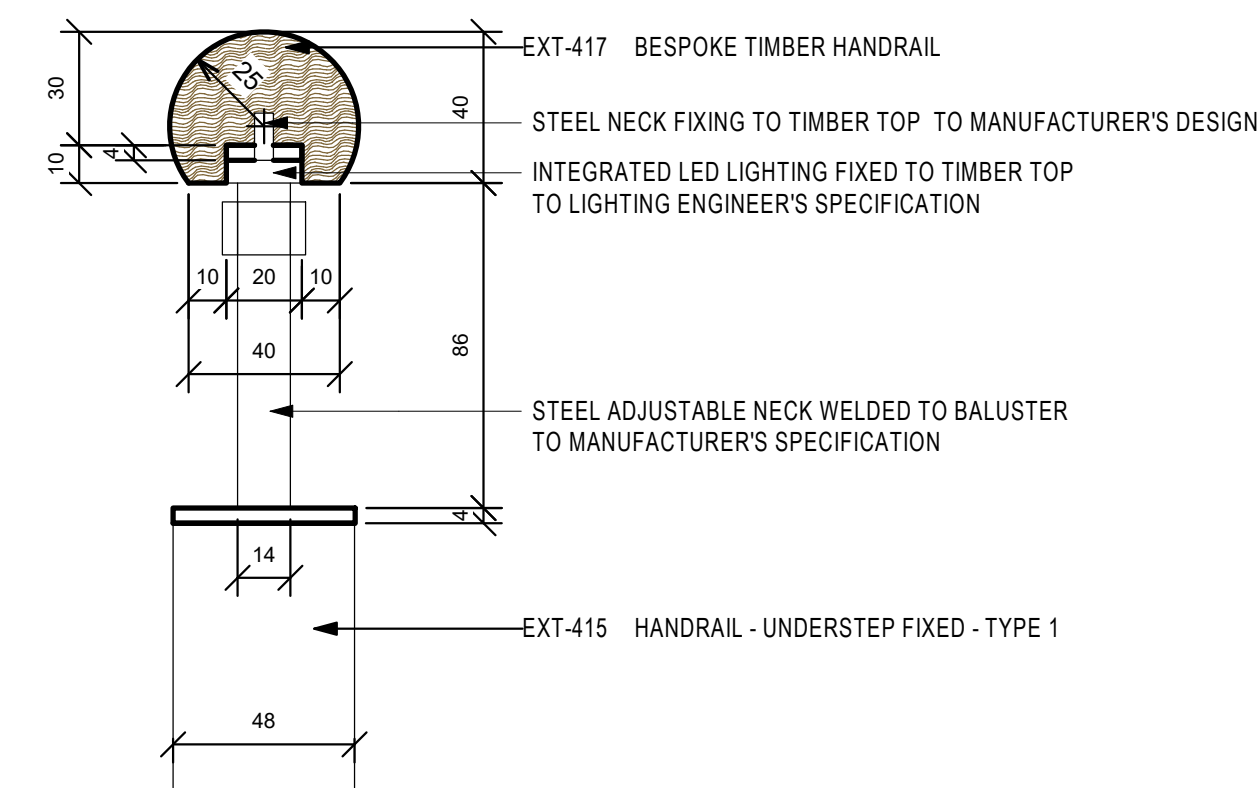


5 EXT-417 TIMBER STEP HANDRAIL TOP DETAIL - SECTION

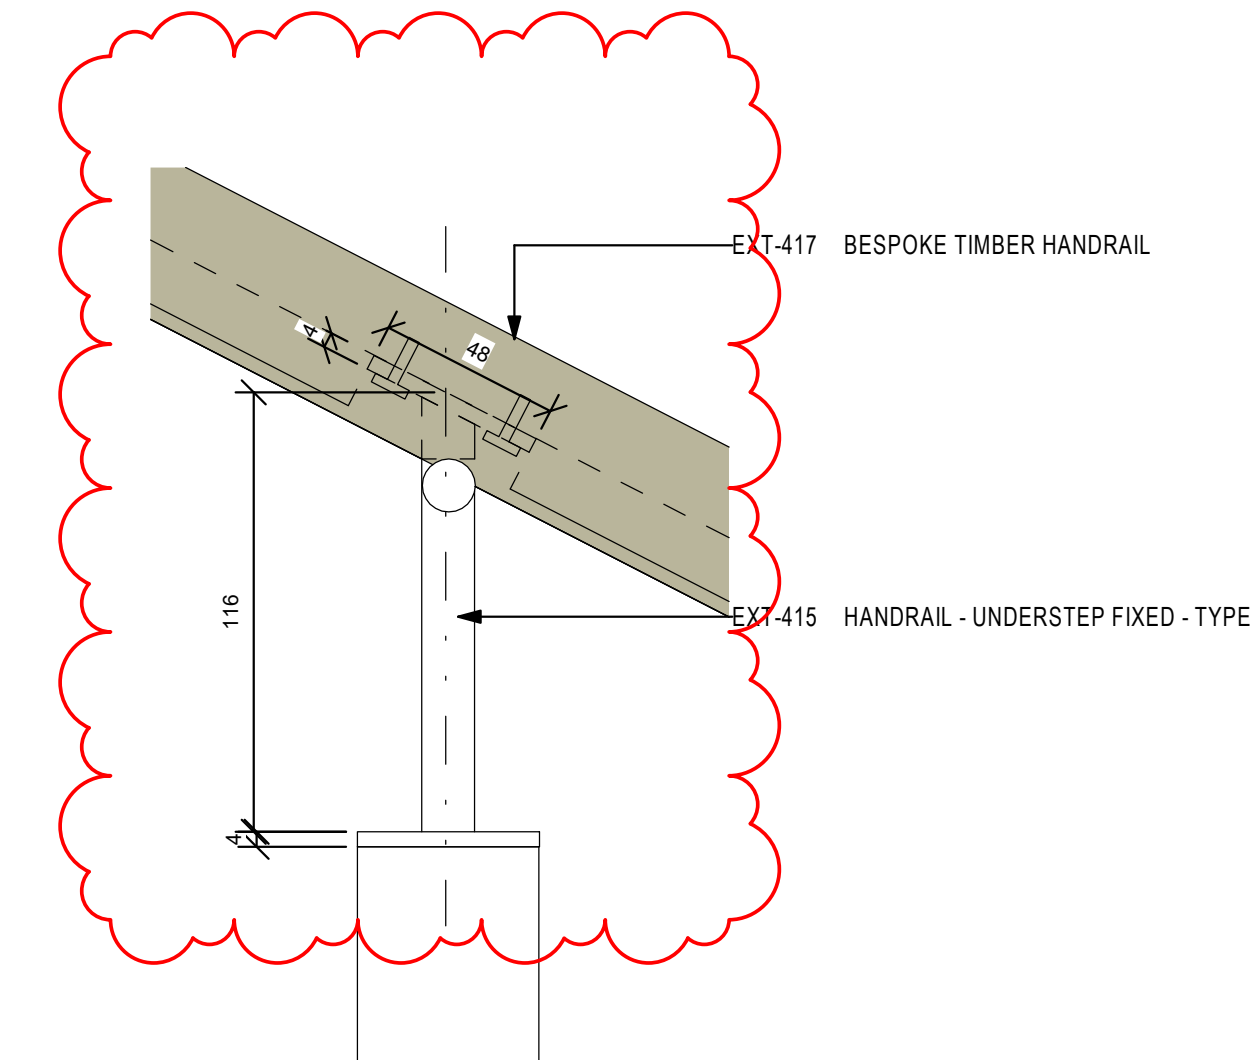

6 TIMBER STEP HANDRAIL - TOP DETAIL - ELEVATION

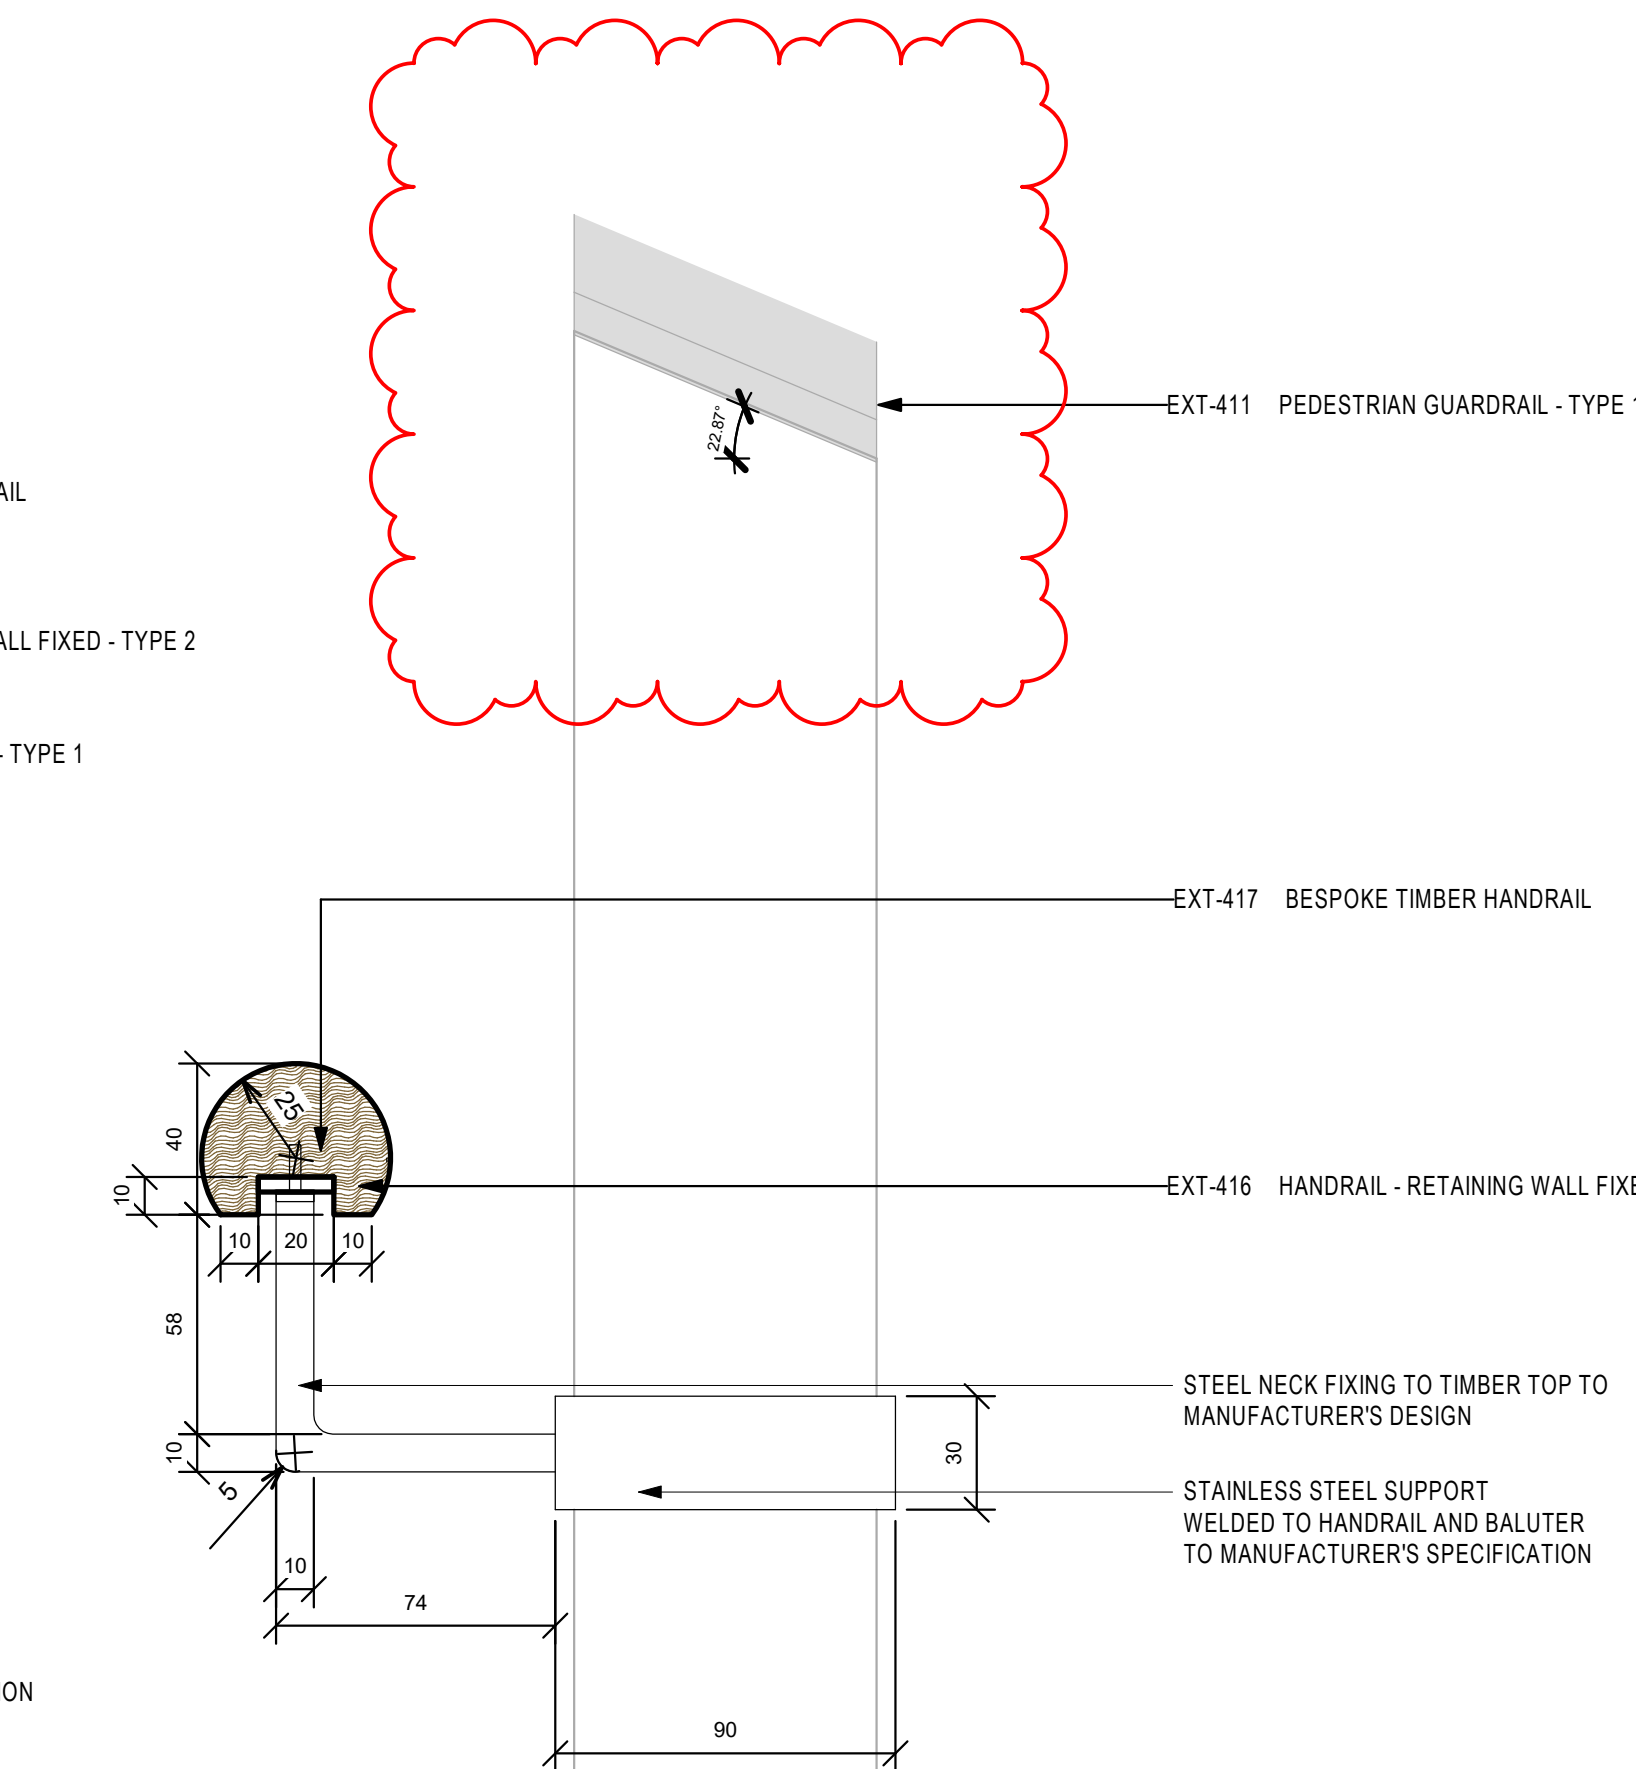

8 EXT-415 BALUSTRADE MOUNTED HANDRAIL - SECTION

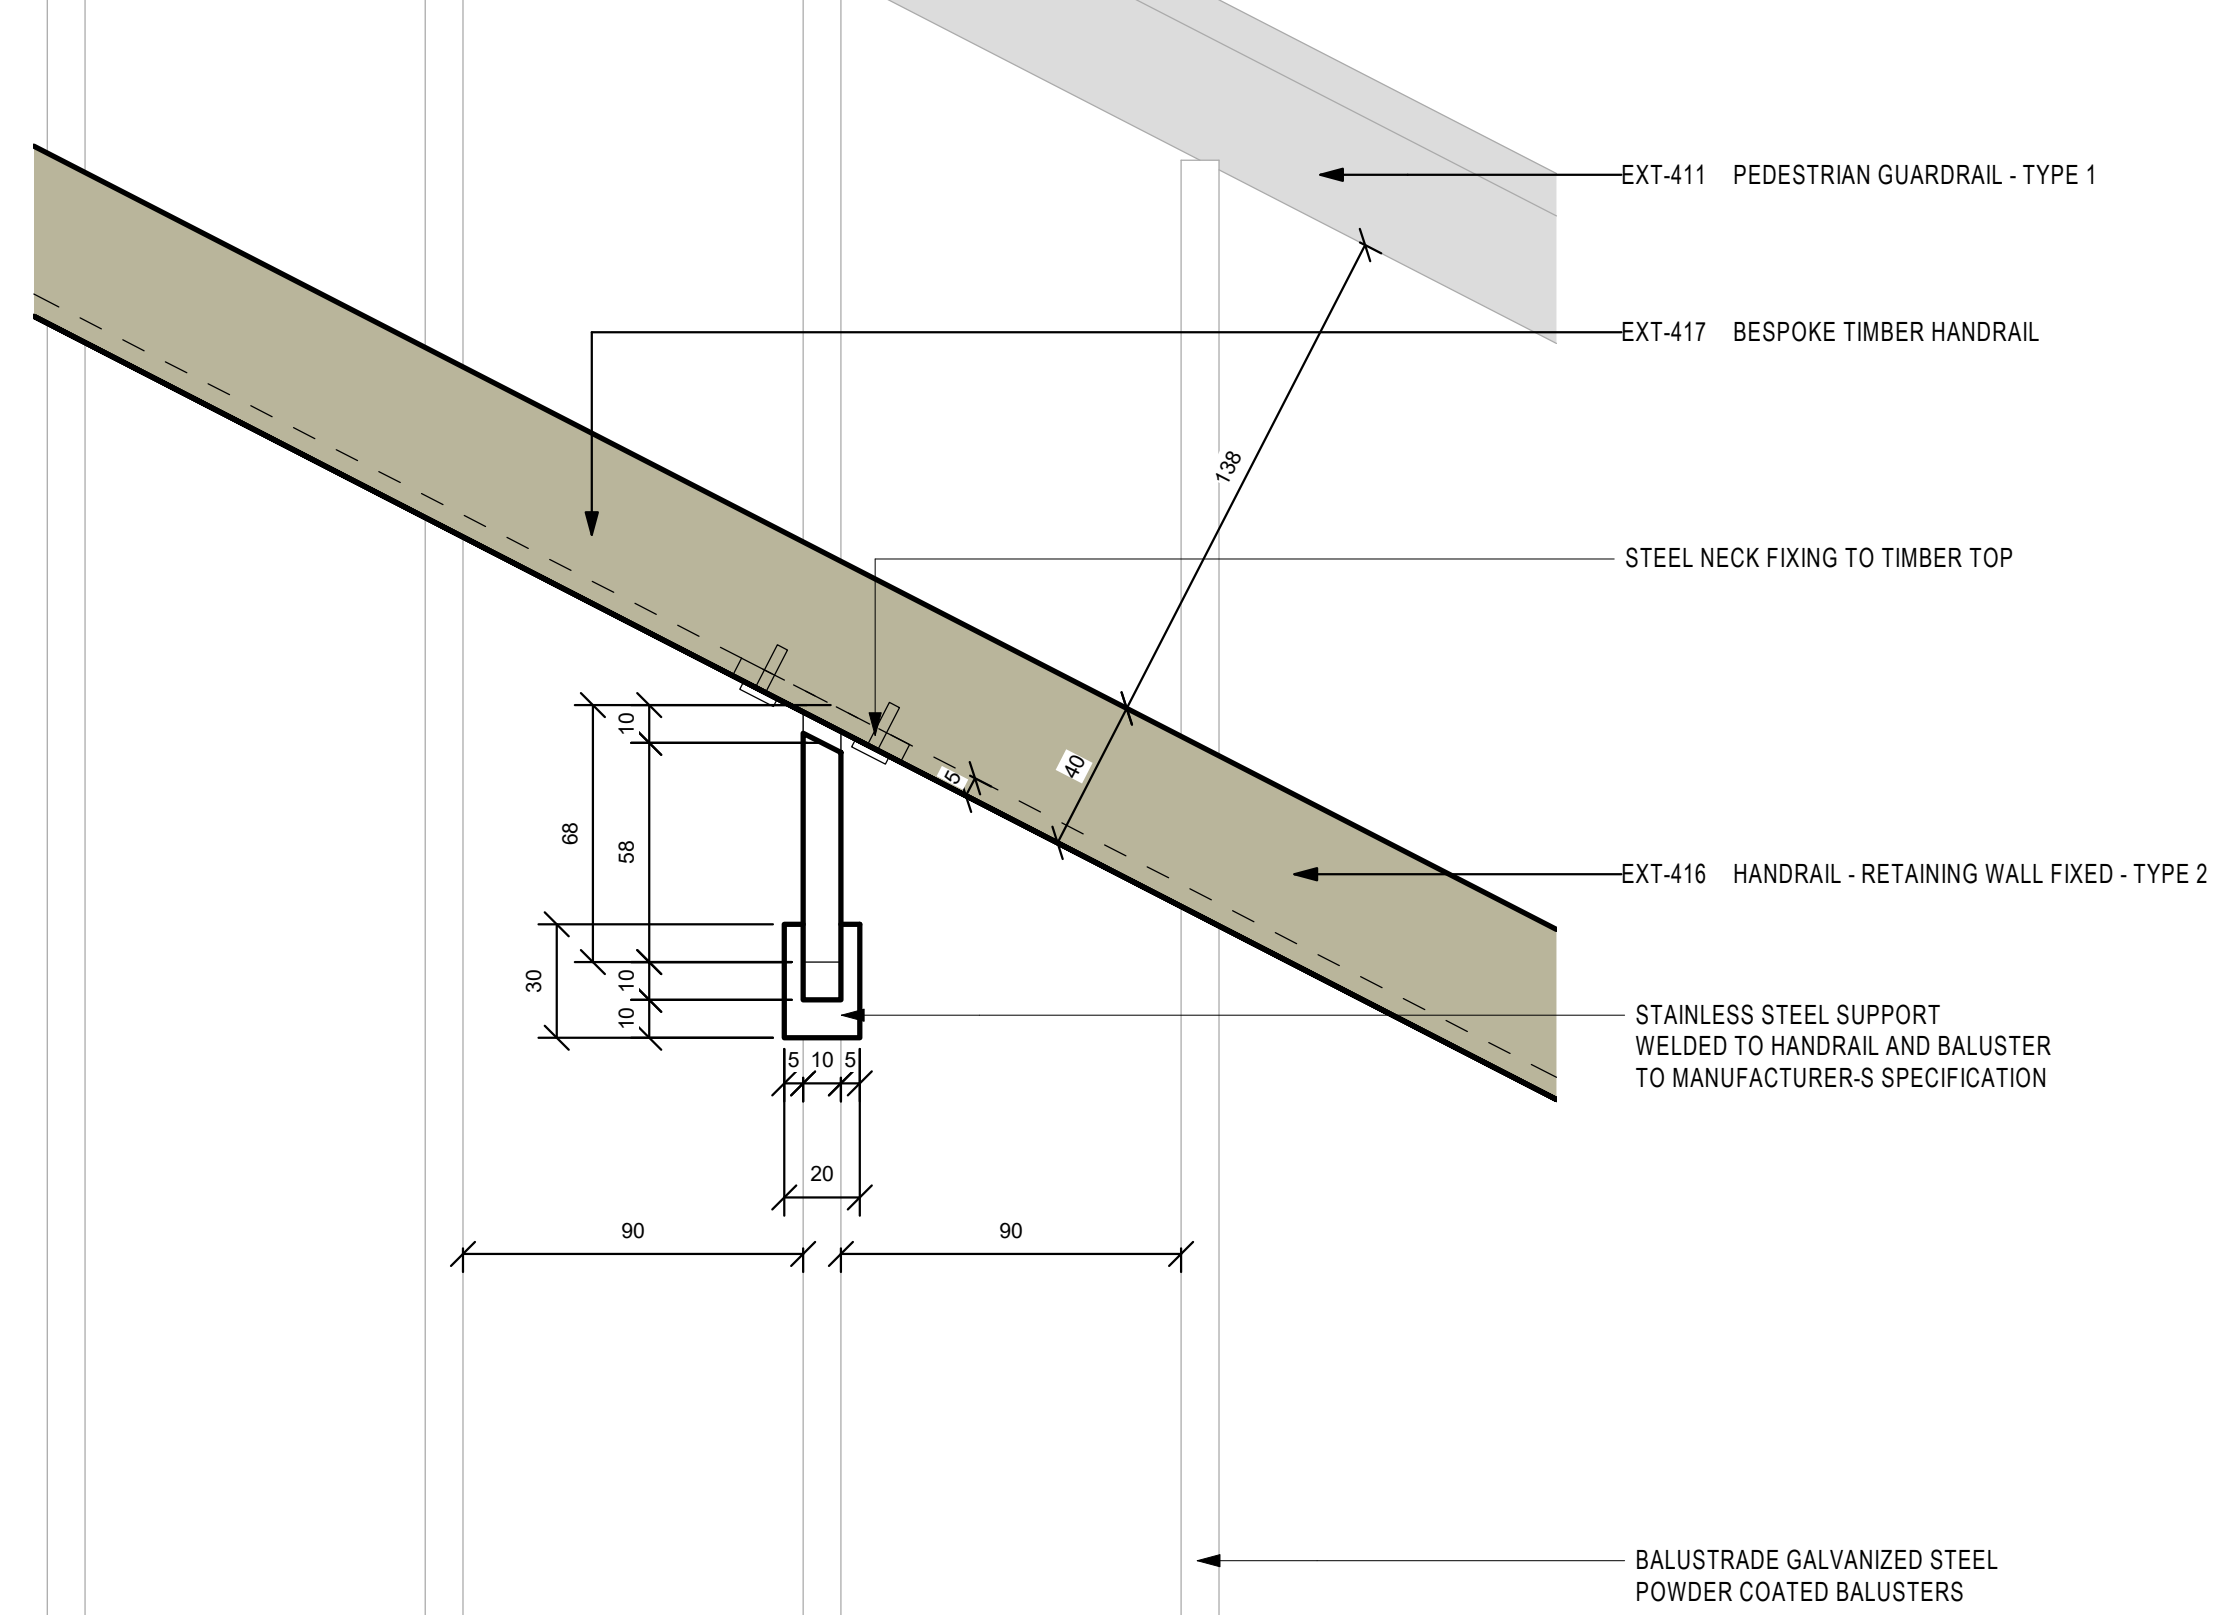

9 EXT-415 BALUSTRADE MOUNTED HANDRAIL - DETAIL ELEVATION

Suitability Code (as defined in ISO 19650-2:2018)

Work in Progress (WIP)

50 - Under Review

Shared (Non-Contractual)

S1 - Suitable for co-ordination

S2 - Suitable for information

S3 - Suitable for review & comment

S4 - Suitable for sign-off

S5 - Withdrawn

S6 - Suitable for FIM authorisation

S7 - Suitable for FIM authorisation

Published (Contractual)

A1, A2, A3, Etc - Authorised and accepted

B1, B2, B3, Etc - Partial sign-off (with comments)

Published (AIM Acceptance)

CR - As constructed record document

KEY PLAN

NOTES

1. LED LIGHTING TO BE INTEGRATED JUST IN CENTRAL HANDRAIL OF

SPECIFICATION AND DRAWINGS

2. ALL FIXINGS, BASE PLATES AND UPSTANDS MUST MEET LOADING

REQUIREMENT OF 3kN/m

3. FOR TIER DECKING DETAILS REFER TO BRA-POP-ZZ-01-DR-L-8316

4. FOR AXONOMETRIC VIEW REFER TO BRA-POP-ZZ-01-DR-L-8316

5. FOR TIMBER STAIRS REFER TO BRA-POP-ZZ-01-DR-L-8317

6. FOR BALUSTRADE REFER TO BRA-POP-ZZ-01-DR-L-8317

THIS DRAWING IS ONLY TO SCALE IF IT IS

REPRODUCED AT THE CORRECT PAPER SIZE

1:10@A0

ALL INTERNAL LAYOUTS AND USES ARE SHOWN

FOR ILLUSTRATIVE PURPOSES ONLY AND ARE

NOT FOR DETERMINATION

THIS DRAWING IS ONLY TO SCALE IF IT IS

REPRODUCED AT THE CORRECT PAPER SIZE

1:2@A0

ALL INTERNAL LAYOUTS AND USES ARE SHOWN

FOR ILLUSTRATIVE PURPOSES ONLY AND ARE

NOT FOR DETERMINATION

Safety, Health and Environmental Information

In addition to the hazards / risks normally associated with the types of work

defined on this drawing, note the following risks and information:

Construction See risk register

no abnormal risks identified with this package of work.

For information relating to Use, Cleaning and Maintenance see the Health

and Safety File. It is assumed that all works will be carried out by a

competent contractor working, where appropriate, to an approved method

statement.

© COPYRIGHT. ALL RIGHTS RESERVED

THIS WORK IS COPYRIGHT AND CANNOT BE REPRODUCED OR COPIED IN ANY FORM OR BY

ANY MEANS WITHOUT THE WRITTEN PERMISSION OF POPULOUS ANY LICENSE, EXPRESS OR IMPLIED,

TO USE THIS DOCUMENT FOR ANY PURPOSE WHATSOEVER IS STRICTLY PROHIBITED BY THE TERMS

OF THE AGREEMENT OR IMPLIED AGREEMENT BETWEEN POPULOUS AND THE INSTRUCTING

PARTY.

USE REQUIRED DIMENSIONS IN PREFERENCE TO SCALES. CHECK ALL DIMENSIONS ON SITE

BEFORE FABRICATION OR SETTING OUT.

© COPYRIGHT. ALL RIGHTS RESERVED

THIS WORK IS COPYRIGHT AND CANNOT BE REPRODUCED OR COPIED IN ANY FORM OR BY

ANY MEANS WITHOUT THE WRITTEN PERMISSION OF POPULOUS ANY LICENSE, EXPRESS OR IMPLIED,

TO USE THIS DOCUMENT FOR ANY PURPOSE WHATSOEVER IS STRICTLY PROHIBITED BY THE TERMS

OF THE AGREEMENT OR IMPLIED AGREEMENT BETWEEN POPULOUS AND THE INSTRUCTING

PARTY.