




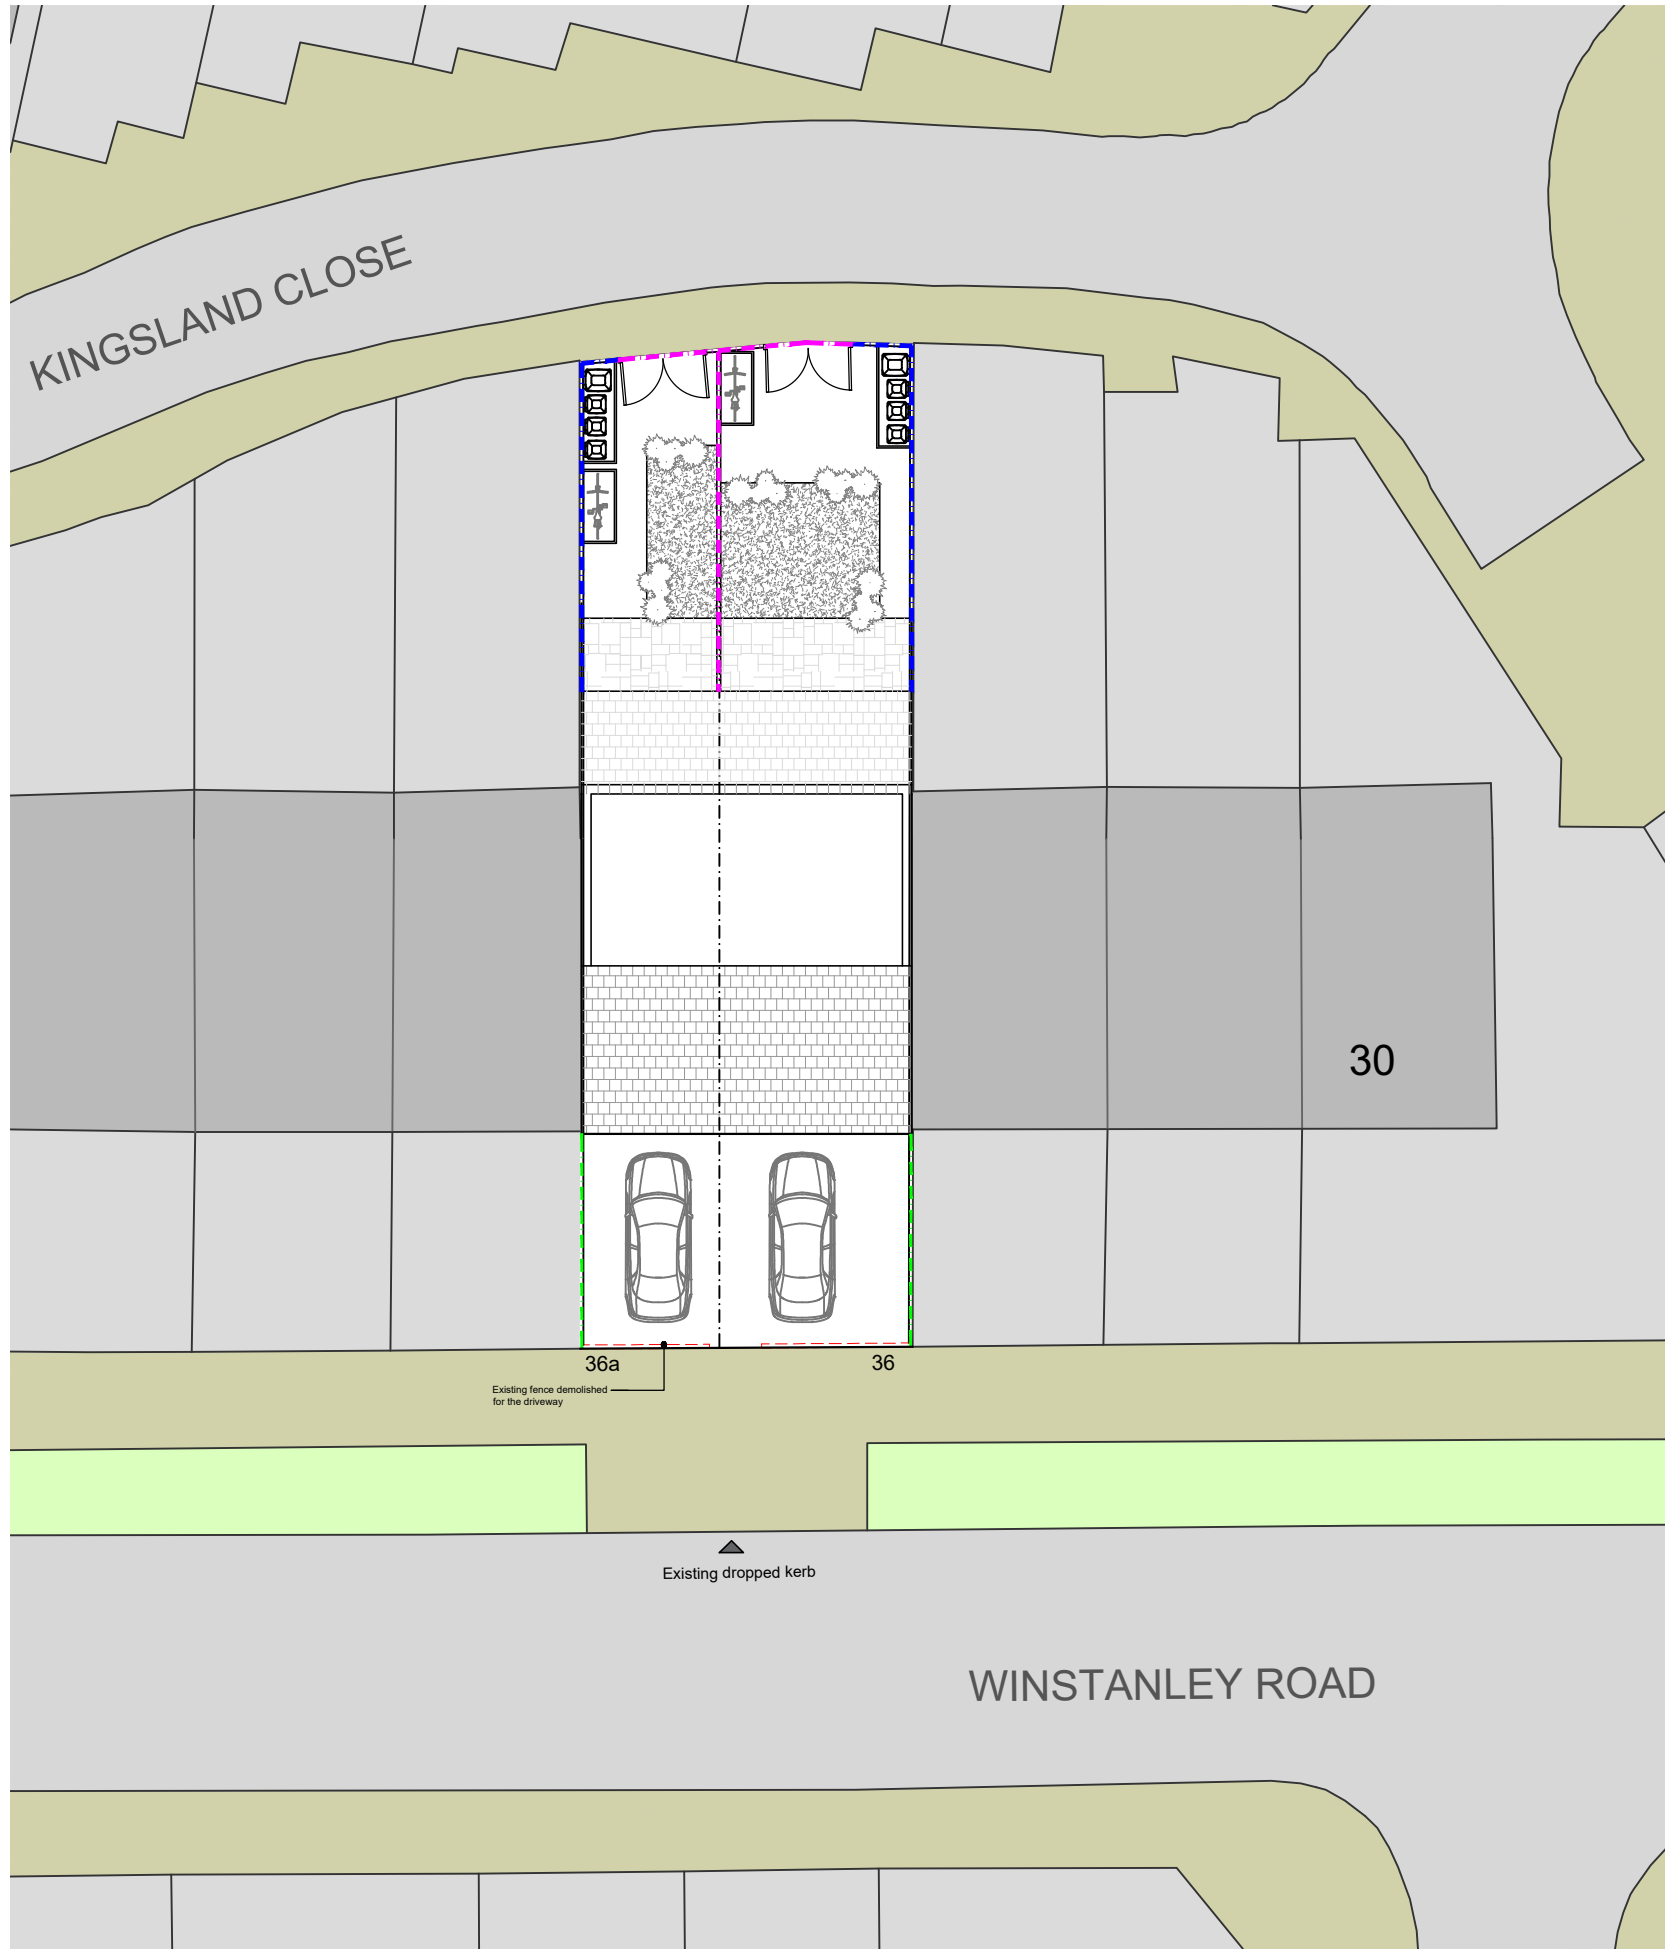

GA Proposed Boundary Treatment 1:200

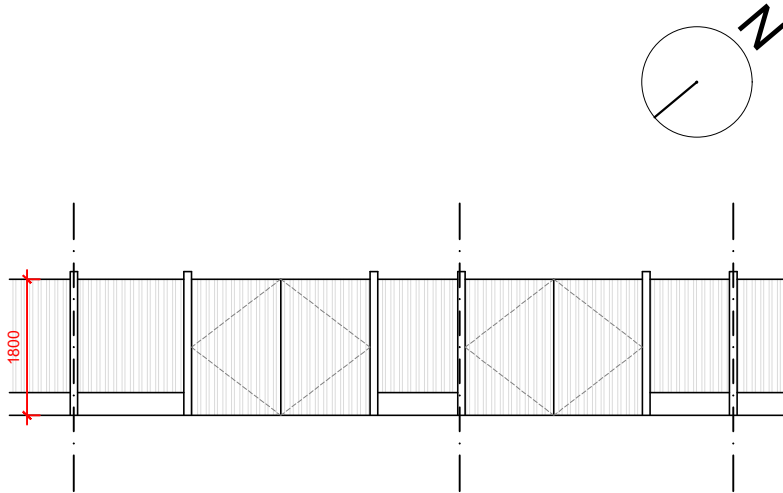

GA Proposed Rear Garden Wall Elevation 1:100

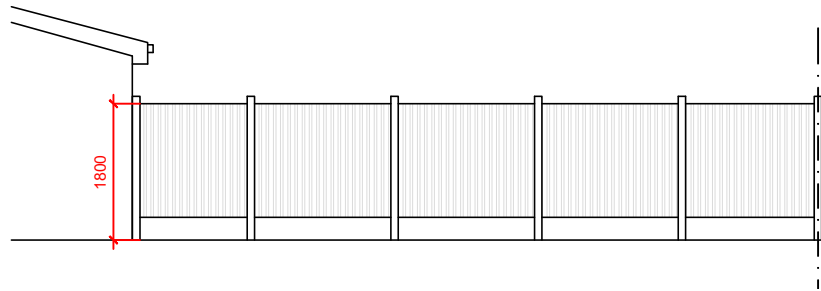

GA Proposed Rear Garden Boundary Fence Elevation 1:100

LEGEND

- 1.8m existing timber boundary treatment to be maintained
- 1.8m proposed timber palisade fencing with timber gates
- 1m existing timber boundary treatment to be maintained

A		11/09/23		MH	
Rev	Description	Date	Dr by	App by	
	As per PO comments				



Architecture on Demand Ltd.
Manchester
United Kingdom
T 07946420007
E hello.aod@outlook.com

client name		
Mr. Hritani & Mrs. Nasser		
project		
36 Winstanley Road		
drawing		
GA Proposed Boundary Treatment		
project number	date	scale
2004101		1:200 @ A3
drawing number	rev	issue status
PL_008	A	PLANNING
This drawing is to be read in conjunction with all related drawings. All dimensions must be checked and verified on site before commencing any work or producing shop drawings. The originator should be notified immediately of any discrepancy. This drawing is copyright and remains the property of Architecture on Demand.		