
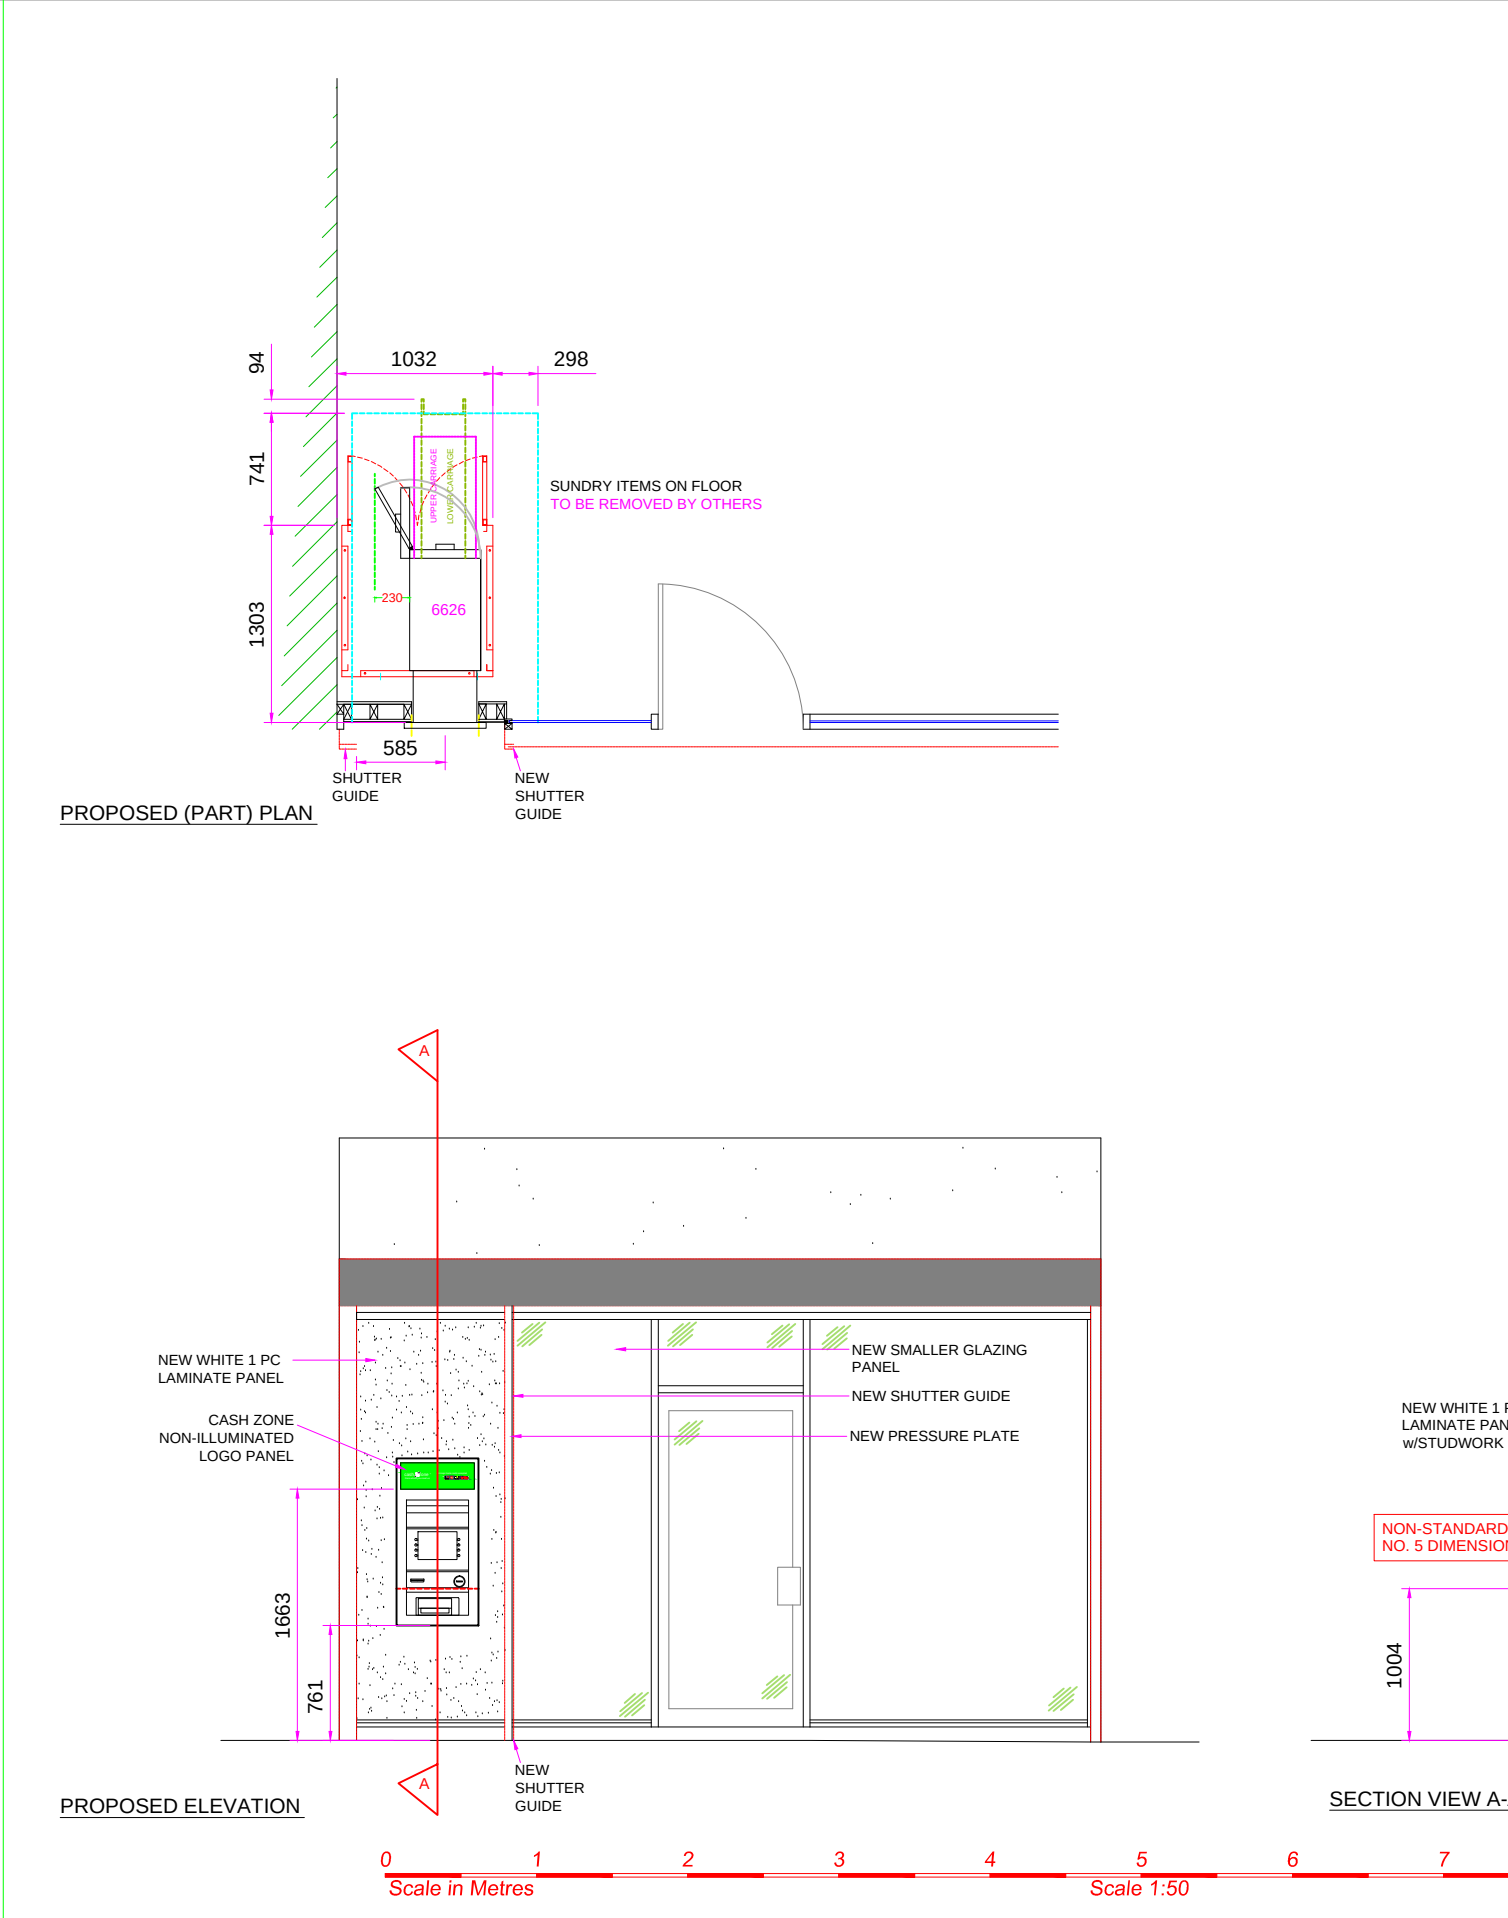


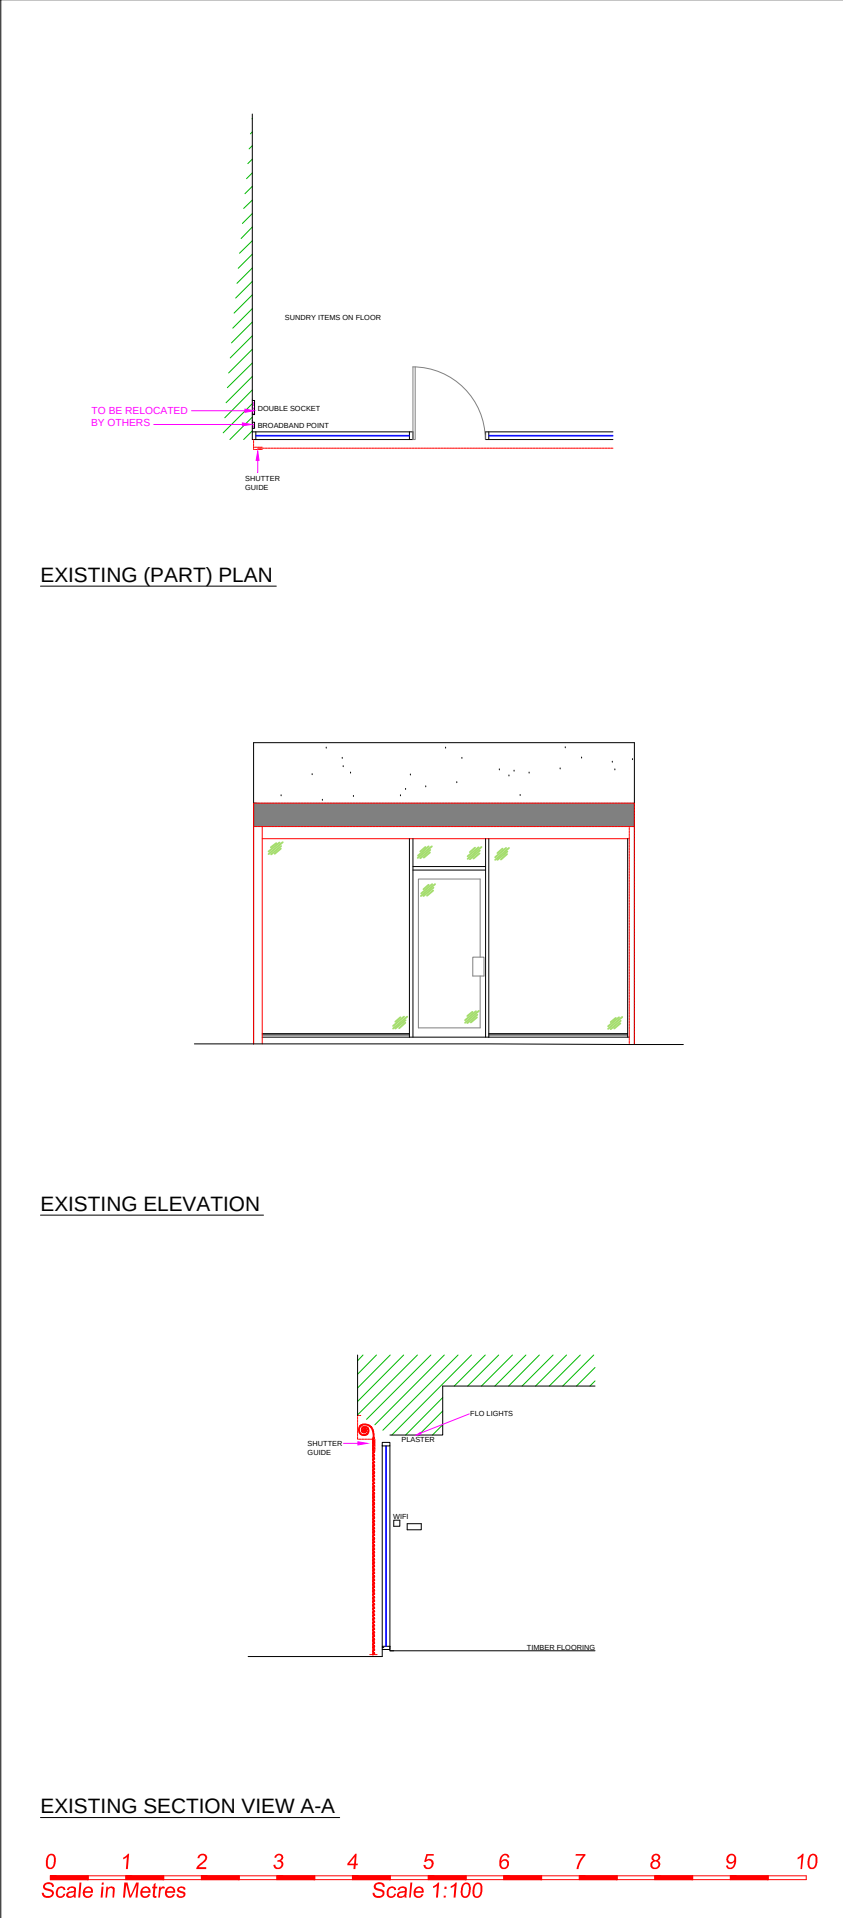

DO NOT SCALE EXCEPT FOR PLANNING AND BUILDING REGULATION PURPOSES

GENERAL NOTES

LIGHTING :-
ALL LIGHTING TO BE POSITIONED TO AVOID DIRECT GLARE ON THE EYES OF THE USER AND UNWANTED REFLECTIONS FROM THE SCREEN OR OPERATING FEATURES. GLARE FROM LIGHTING TO BE AVOIDED.

SIGNAGE :-
ALL SIGNAGE TO CONFORM TO BS 8300:2001 SECTIONS 9.2.2 LOCATION & DESIGN OF SIGNS & INFORMATION AND 9.2.3 VISUAL SIGNS.
ALL NEW GLAZING CONFORMS TO BS 6206.
ALL ELECTRICAL WORK CONFORMS TO BS 7671.

IT IS ASSUMED THAT ALL PRELIMINARY WORKS CARRIED OUT / CONTRACTED BY THE SITE OWNER (SHOULD THEY BE REQUIRED BY THE PROJECT) ARE COMPLETED IN ACCORDANCE WITH CURRENT BUILDING REGULATIONS 2010 AND AMENDMENTS THEREAFTER

SITE NOTES

FLOOR CONSTRUCTION:
TIMBER FLOORING

REMOVE EXISTING GLAZING PANEL

MODIFY SHUTTER - SINGLE CUT DOWN SHUTTER - NEW GUIDE RAIL, ANGLES & INFILL REQUIRED

INSTALL: WHITE LAMINATE PANEL, SECURITY STUDWORK, BESPOKE ATM ENCLOSURE, PLINTH, ATM, ELECTRICS - NEW DIS. BOARD AND PTU NON-ILLUMINATED DI-BOND SIGNAGE

NOTES:
- NO ASBESTOS REG. ON SITE - CSS TO ARRANGE ASBESTOS SURVEY PRIOR TO ANY ADDITIONAL SURVEYS AND WORKS COMMENCING
- SHOP HAS A BASEMENT - NO FLOOR SUPPORT REQUIRED - RSJ UNDER ATM LOCATION
- PARKING RESTRICTIONS APPLY / DOUBLE YELLOW LINES ALL AROUND AREA / FINES LIKELY
- SITE UNDER CONSTRUCTION AT TIME OF SURVEY
- NON-STANDARD KEY NO.5 DIMENSION

REVISION 01 WORKS - (REVISIT) :
TEMPORARILY UNBOLT : ATM, ENCLOSURE AND PULL BACK INTO STORE
REMOVE : EXTERNAL SIGN, DI-BOND PANELS AND MODIFY STUDWORK
INSTALL : NEW WHITE DI-BOND PANEL, PRESSURE PLATE, SMALLER GLAZING PANEL AND BOX SECTION BEHIND NEW SHUTTER GUIDE
RE-BOLT : ENCLOSURE AND ATM ONTO PLINTH AND BRING ATM BACK INTO SERVICE
RE-FIT : ATM SIGN

WORK TO BE CARRIED OUT BY OTHERS

PROVIDE FULL ACCESS FOR ASBESTOS SURVEY AND ANY ADDITIONAL SITE SURVEYS AND WORKS COMMENCING

COMPLETE ALL SITE WORKS PRIOR TO INSTALL
REMOVE ANY LOOSE STOCK IN ATM LOCATION
RELOCATE 1X BROADBAND POINT AND 1X DOUBLE SOCKET

SITE ADDRESS TOY WISE 65 - 67 BURY NEW ROAD MANCHESTER M8 8FX	TITLE PROPOSED AUTOMATED TELLER MACHINE (ATM) INSTALLATION FOR CASHZONE			04			drawing approval		
				03	AMENDED CAD & NOTES FOR PLANNING PURPOSES - REMOVAL OF ATM SURROUND SIGNAGE AND NON-ILLUMINATED LOGO PANEL	11/07/23			MK
				02	RE-WORKS TO REPLACE SECTION OF COMPOSITE PANEL WITH GLAZING PANEL AS PER SITE REQUEST	31/03/22	KG	NAME:-	
	DRAWN MK	DATE 17/11/2021	SCALE VARIOUS @A3	01	ATM MACHINE CHANGE DUE TO STOCK AVAILABILITY	08/12/21	MK	POSITION:-	APPROVED:-
	REF/DRG No. E024585	SHEET	REVISION 02	REVISION				DATE:-	SIGNED:-

