



# ELEVATION A-A

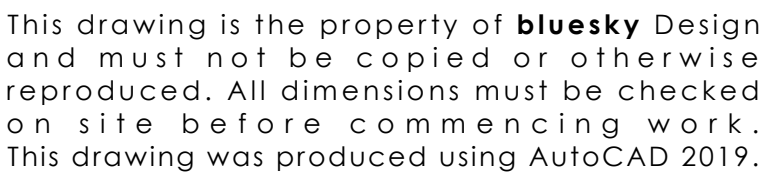

**NOTE: ALL DRAWING INFORMATION  
SUBJECT TO SITE SURVEY AND DRAWING  
UPDATES POST STRIP-OUT**

# ELEVATION B-B

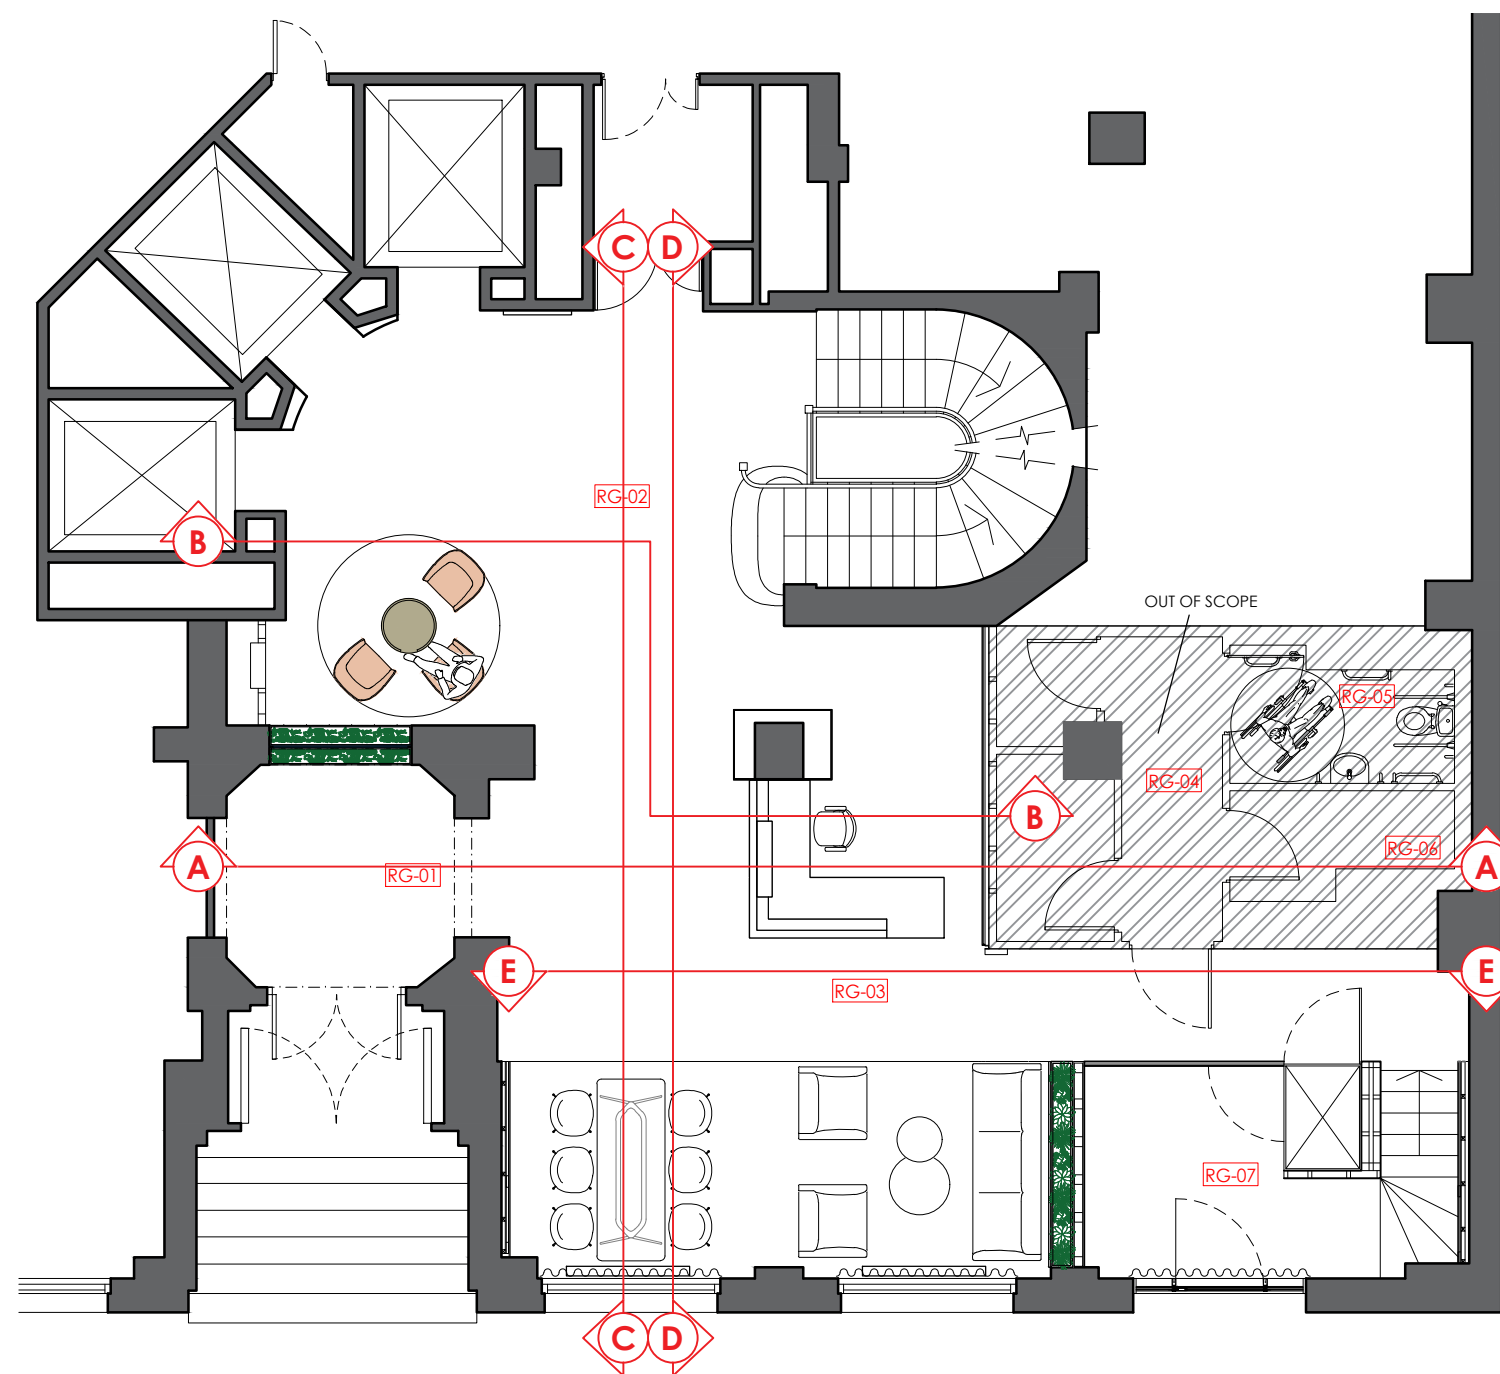


| Rev | Date     | Description                                                               | Initials |
|-----|----------|---------------------------------------------------------------------------|----------|
| G   | 18.07.23 | TIMBER SCREEN OMITTED                                                     | PB       |
| F   | 12.07.23 | UPDATES FROM ENG-HERITAGE                                                 | PB       |
| E   | 06.04.23 | UPDATES FROM CLIENT MEETING                                               | PB       |
| D   | 14.03.23 | NEW SCHEME DESIGN FOR COSTING                                             | PB       |
| C   |          | NOT ISSUED LIGHTING FEATURE REVISED<br>ST<br>ENTRANCE ARCH DETAIL REVISED |          |
| B   | 13.12.22 | <b>HERITAGE ISSUE</b>                                                     | ST       |
| A   | 05.12.22 | <b>ISSUED FOR TENDER</b>                                                  | ST       |

Drawing Number: **1308-0G-PE-01G**

Studio 1, 169 High Street, Boston Spa, Leeds LS23 6BH  
Tel: 01937 845 399 [www.blueskydesigninteriors.co.uk](http://www.blueskydesigninteriors.co.uk)

# ELEVATION C-C

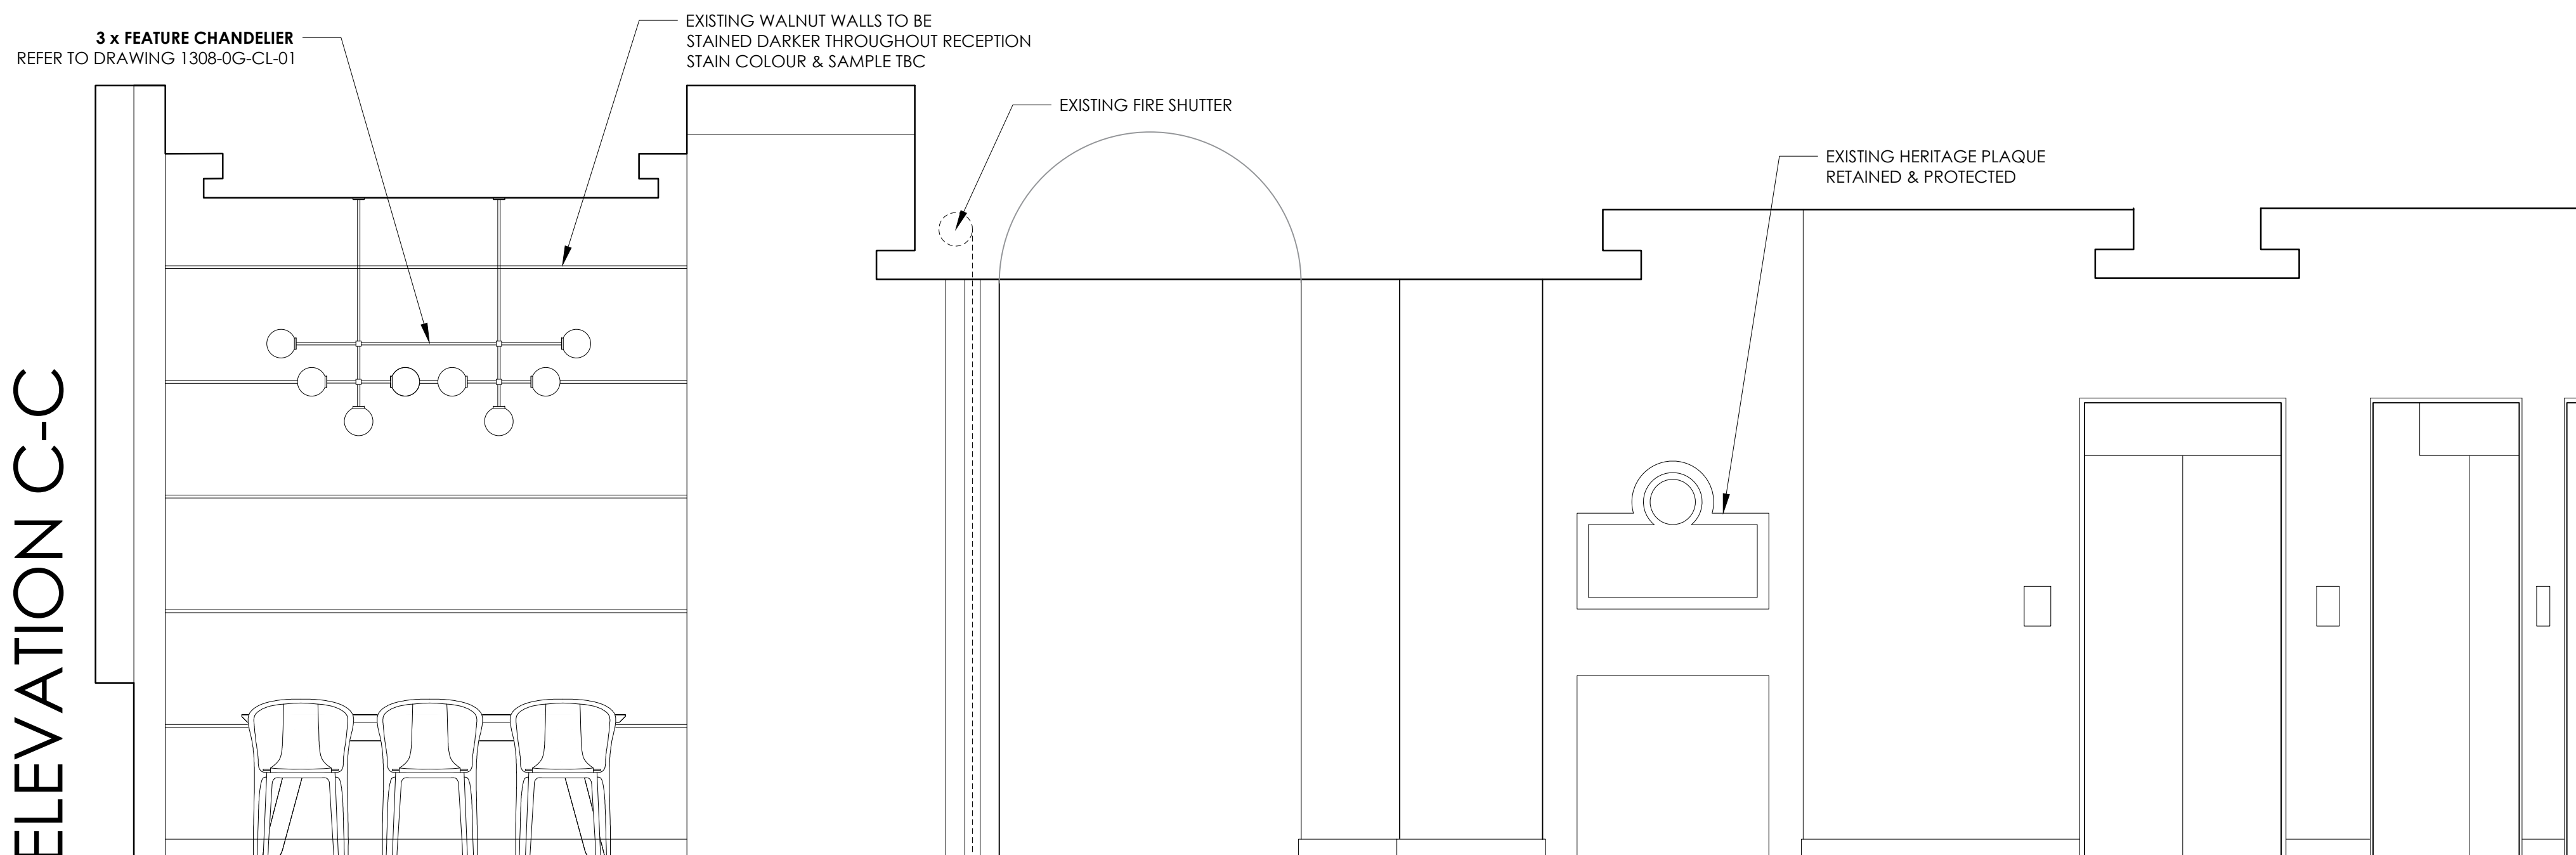

# FOR TENDER