
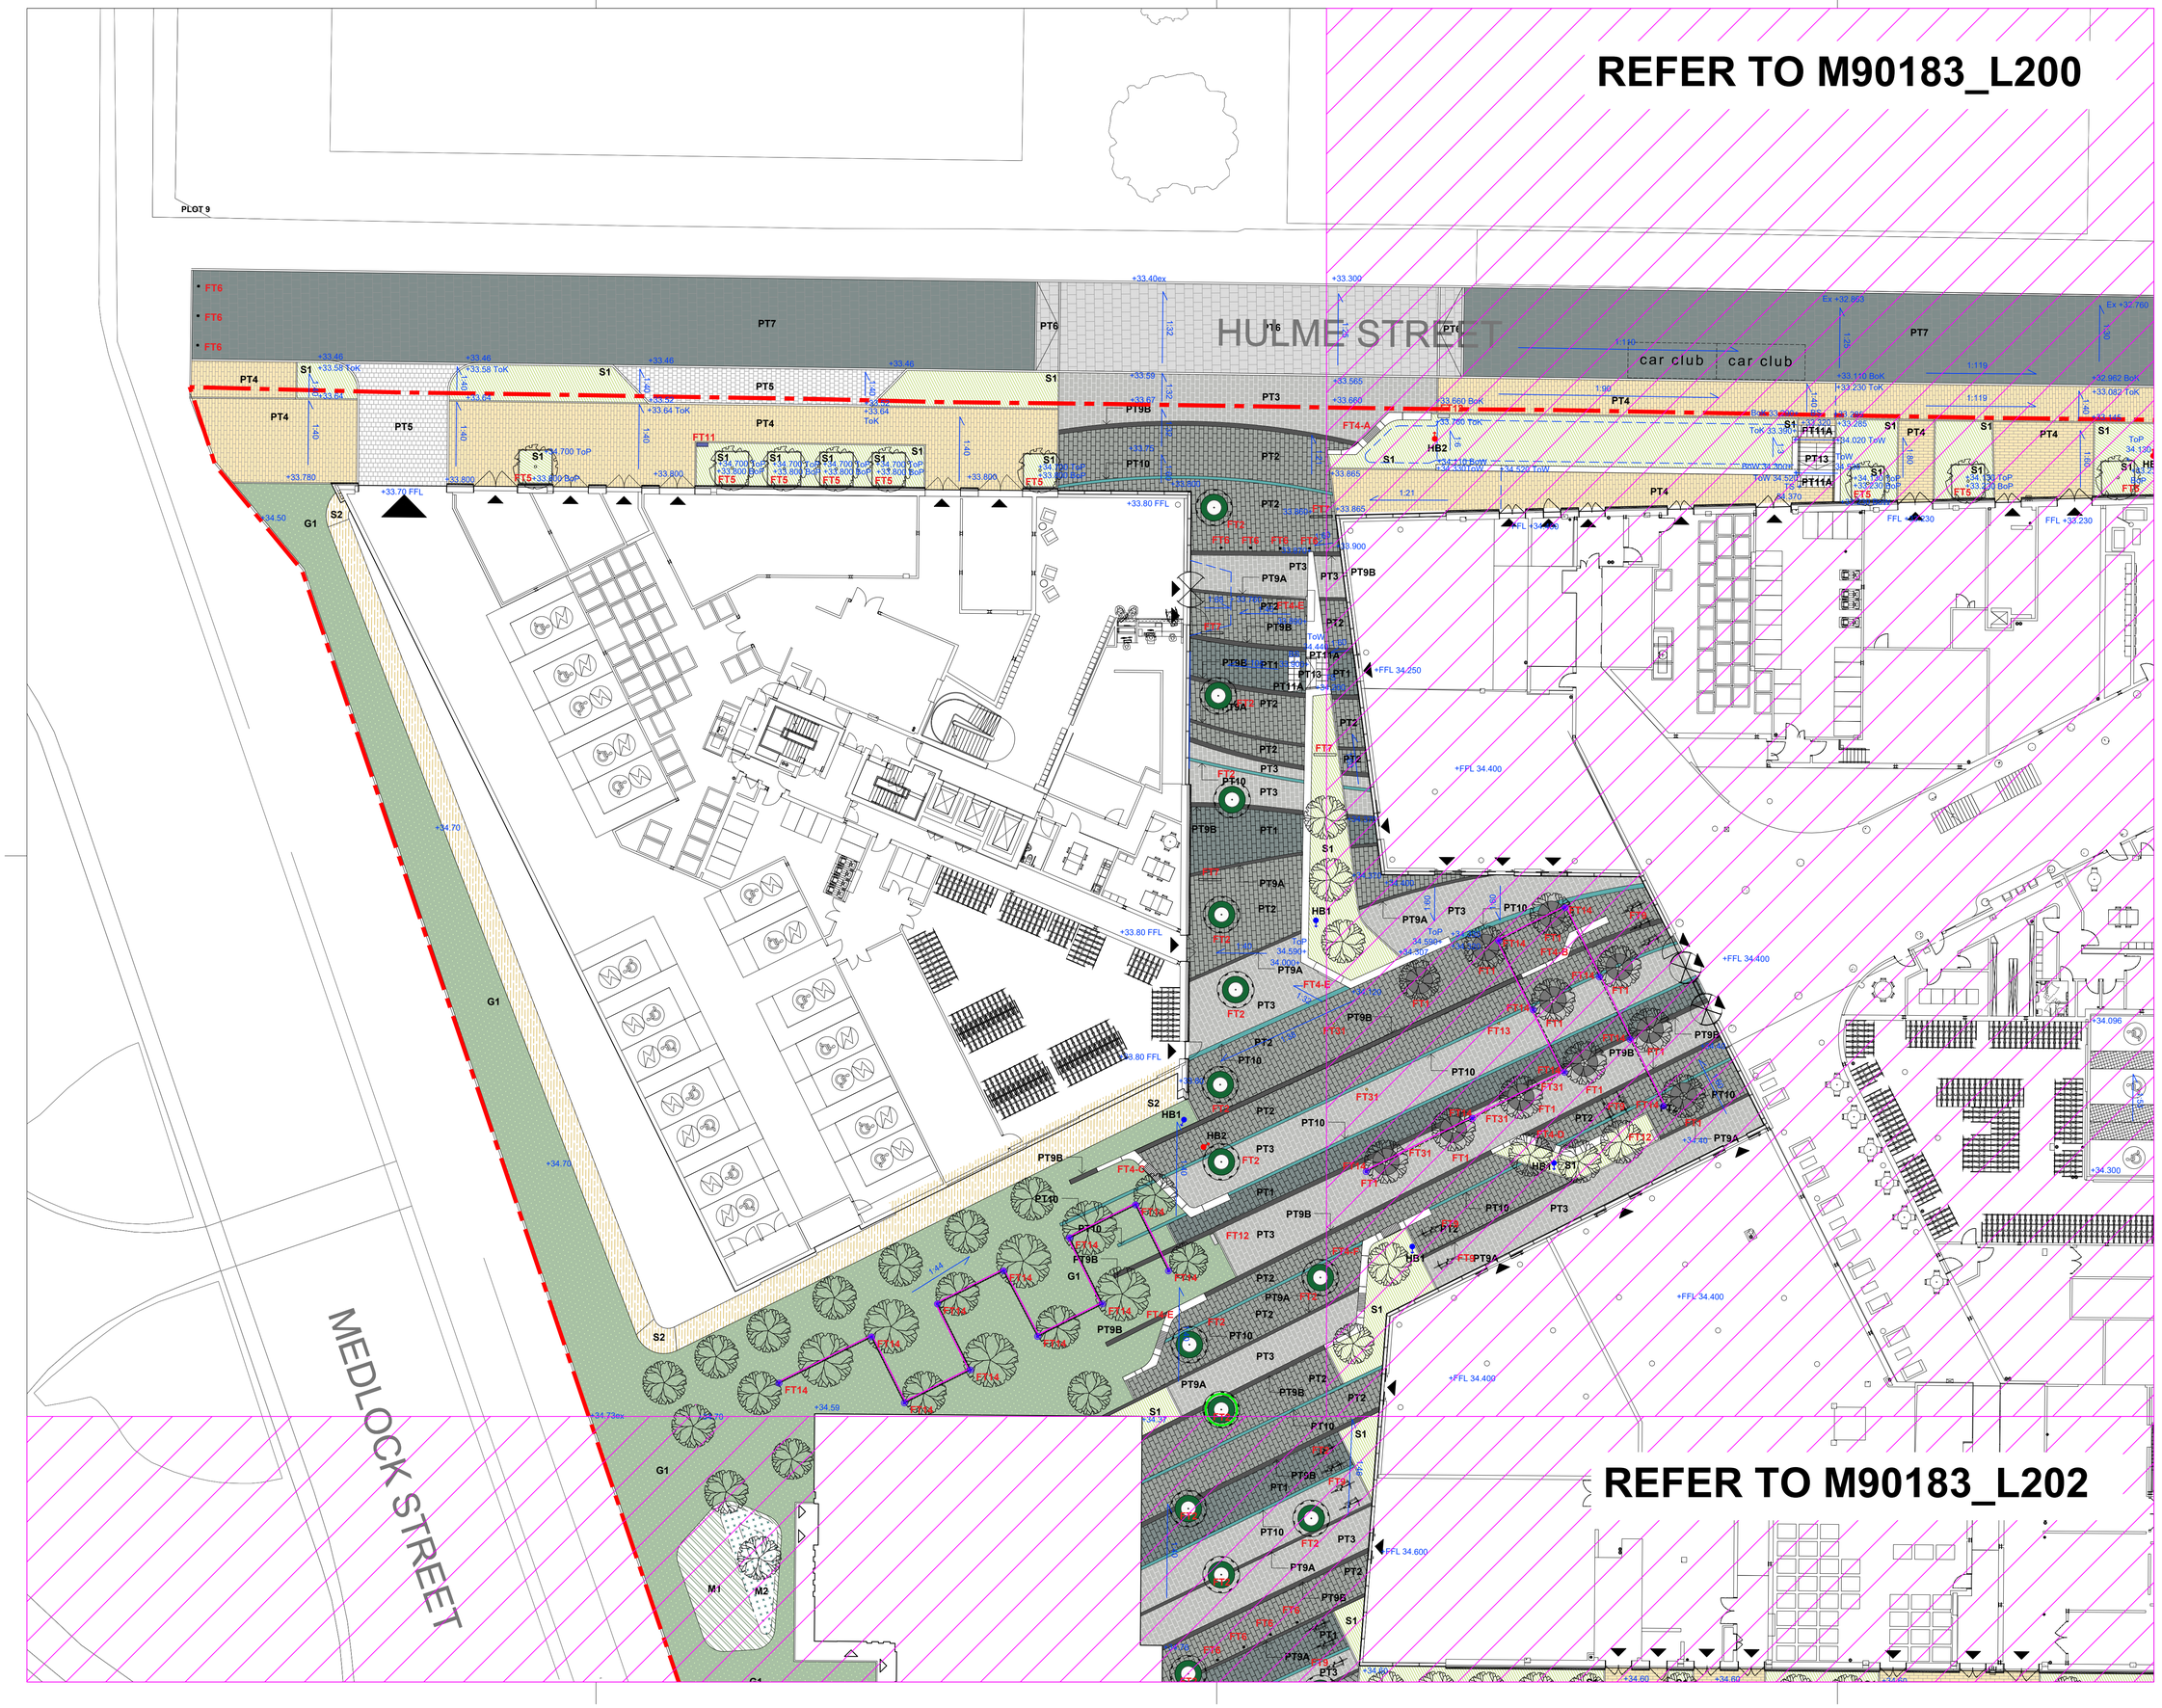



NOTES

1. This drawing is to be read in conjunction with all other drawings and specifications.
2. Do not scale off this drawing. Written dimensions to be taken only.
3. Any discrepancies found between this drawing and other drawings and specifications in the construction documents must be referred to the Landscape Architect prior to work commencing.
4. This drawing must not be copied in whole or in part without prior written consent of Optimised Environments Ltd.
5. Survey information is based upon aspect surveyors Topographical as Survey.

CDM INFORMATION

KEY PLAN

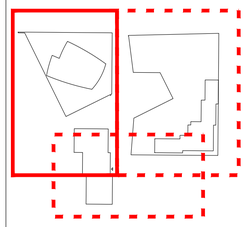

| Issue | Revision | Initial | Date |
|---|---|---|---|
| K | UPDATED LAYOUT AND HATCH | SB | 11.10.23 |
| J | RELOCATED LAY-BY | CO | 18.07.22 |
| I | INTERFACE WITH PLOT 9 | CO | 29.03.22 |
| H | FT13 ANNOTATION UPDATE | CO | 28.03.22 |
| G | PLANNING UPDATE | CO | 24.03.22 |
| F | PLANTERS UPDATED | AW | 23.04.21 |
| E | TREES REALIGNED TO SIT OUTSIDE EASEMENT ZONE | IL | 02.12.20 |
| D | FT7 OUTLINE ADDED | AW | 22.07.20 |
| C | EXTENT OF GRASS TERRACE REDUCED, AS CLIENT INSTRUCTION | AW | 23.06.20 |
| B | LEGEND & PODIUM SEPARATE SHEETS | CM | 14.05.20 |
| A | AMENDMENTS TO PODIUM | IL | 16.01.20 |
| - | PLANNING ISSUE | CO | 22.11.19 |


optimised environments

**optimised environments ltd**

**EDINBURGH** 2nd Floor | Quartermile Two | 2 Lister Square | Edinburgh | EH3 9GL
t: 0131 221 5920 | w: optimisedenvironments.com

**LONDON** Warnford Court | 29 Throgmorton Street | London | EC2N 2AT
t: 020 79474062 | w: optimisedenvironments.com

**MANCHESTER** 13 Swan Street | Manchester | M4 5JJ
t: 0161 696 7550 | w: optimisedenvironments.com

Optimised Environments (Scotland) Limited | Registered in Scotland No.SC406412 | Registered address: 2nd Floor | Quartermile Two | 2 Lister Square | Edinburgh | EH3 9GL


Client

**Downing Living (Manchester) Ltd**

Project

**PLOT 11 FIRST STREET SOUTH**

**Manchester**

Drawing Title

**GENERAL ARRANGEMENT PUBLIC REALM**

**Sheet 2 of 4**

Scale Bar 2m 4m 6m 8m 10m

North

| | | | |
|---|---|---|---|
| Scale: | **1:200@A1** | Date: | **18.11.19** |
| By: | **CO** | Status: | **PLANNING** |
| Checked: | **AW** | Approved: | **AW** |

| Drawing Number | Rev |
|---|---|
| **M90183_L201** | **K** |

Computer File: R:\Projects\2019\M90183_FirstStCAD\AUTOCAD\SHEETS\SITEWIDE