




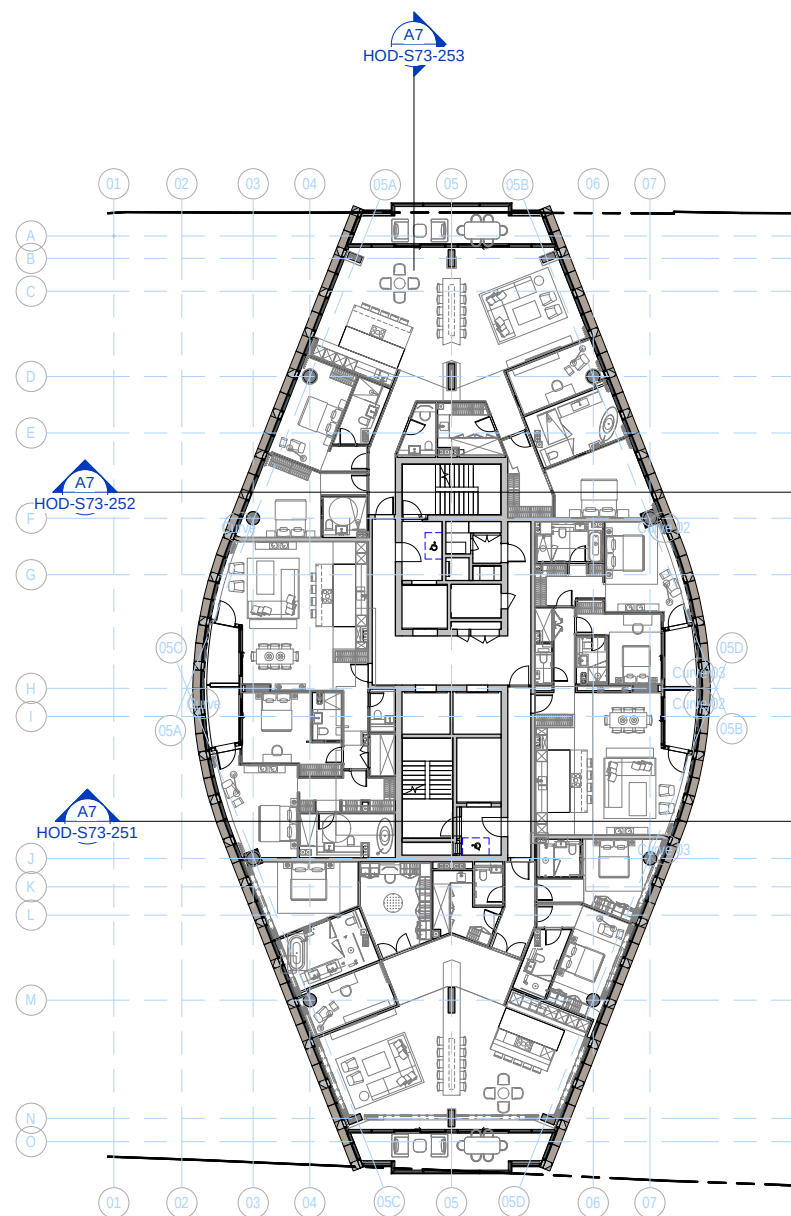

Level 39-42 - 1:200

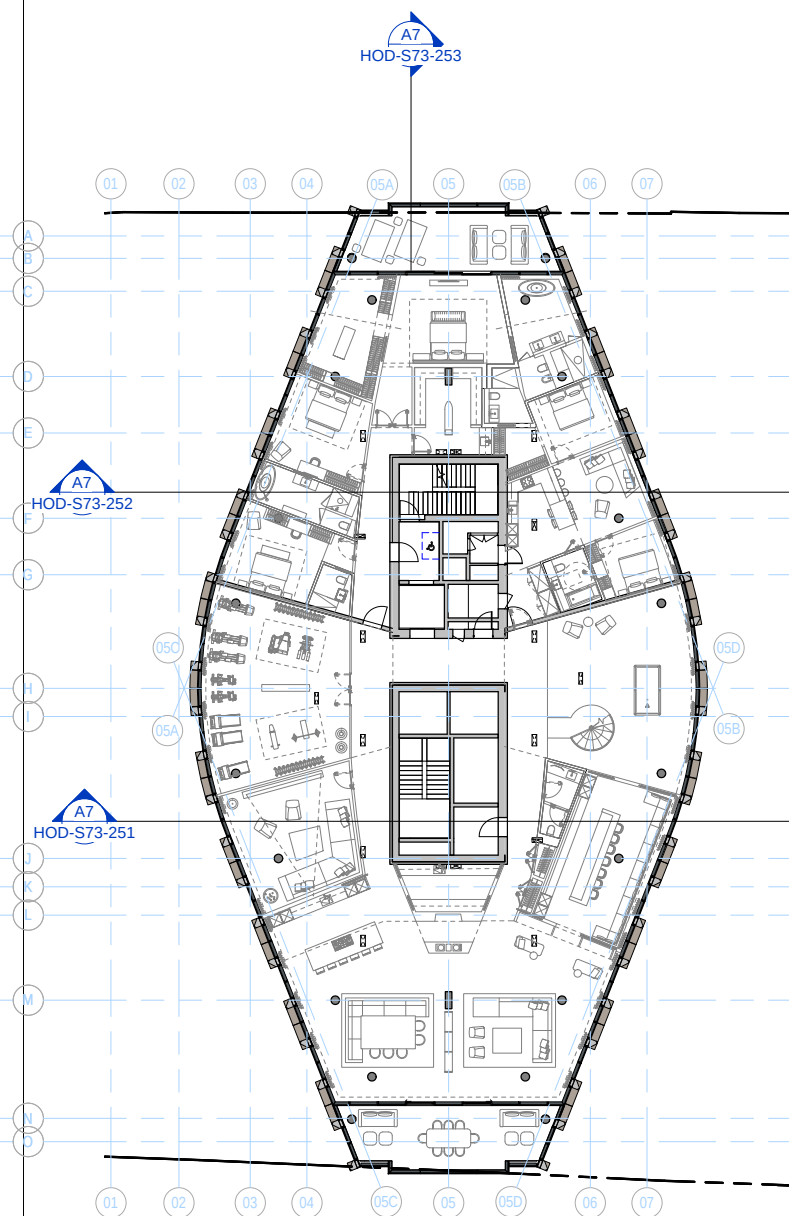

Level 43 - 1:200

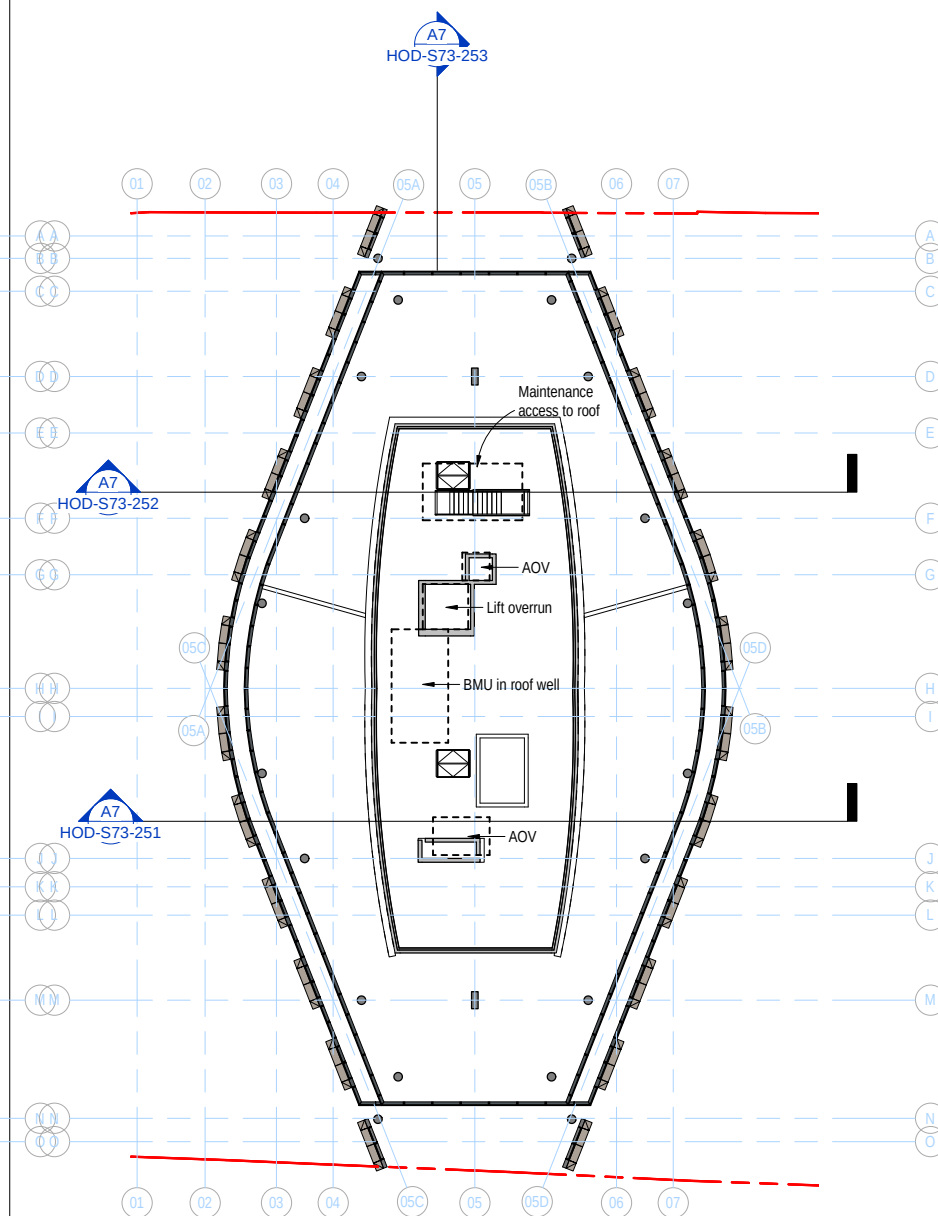

Level 43m - 1:200


Residential 39-43

3.3

The penthouse has the floors with 4 apartments have moved up 2 storeys to accommodate the additional floors.

Site Roof Plan


4.0

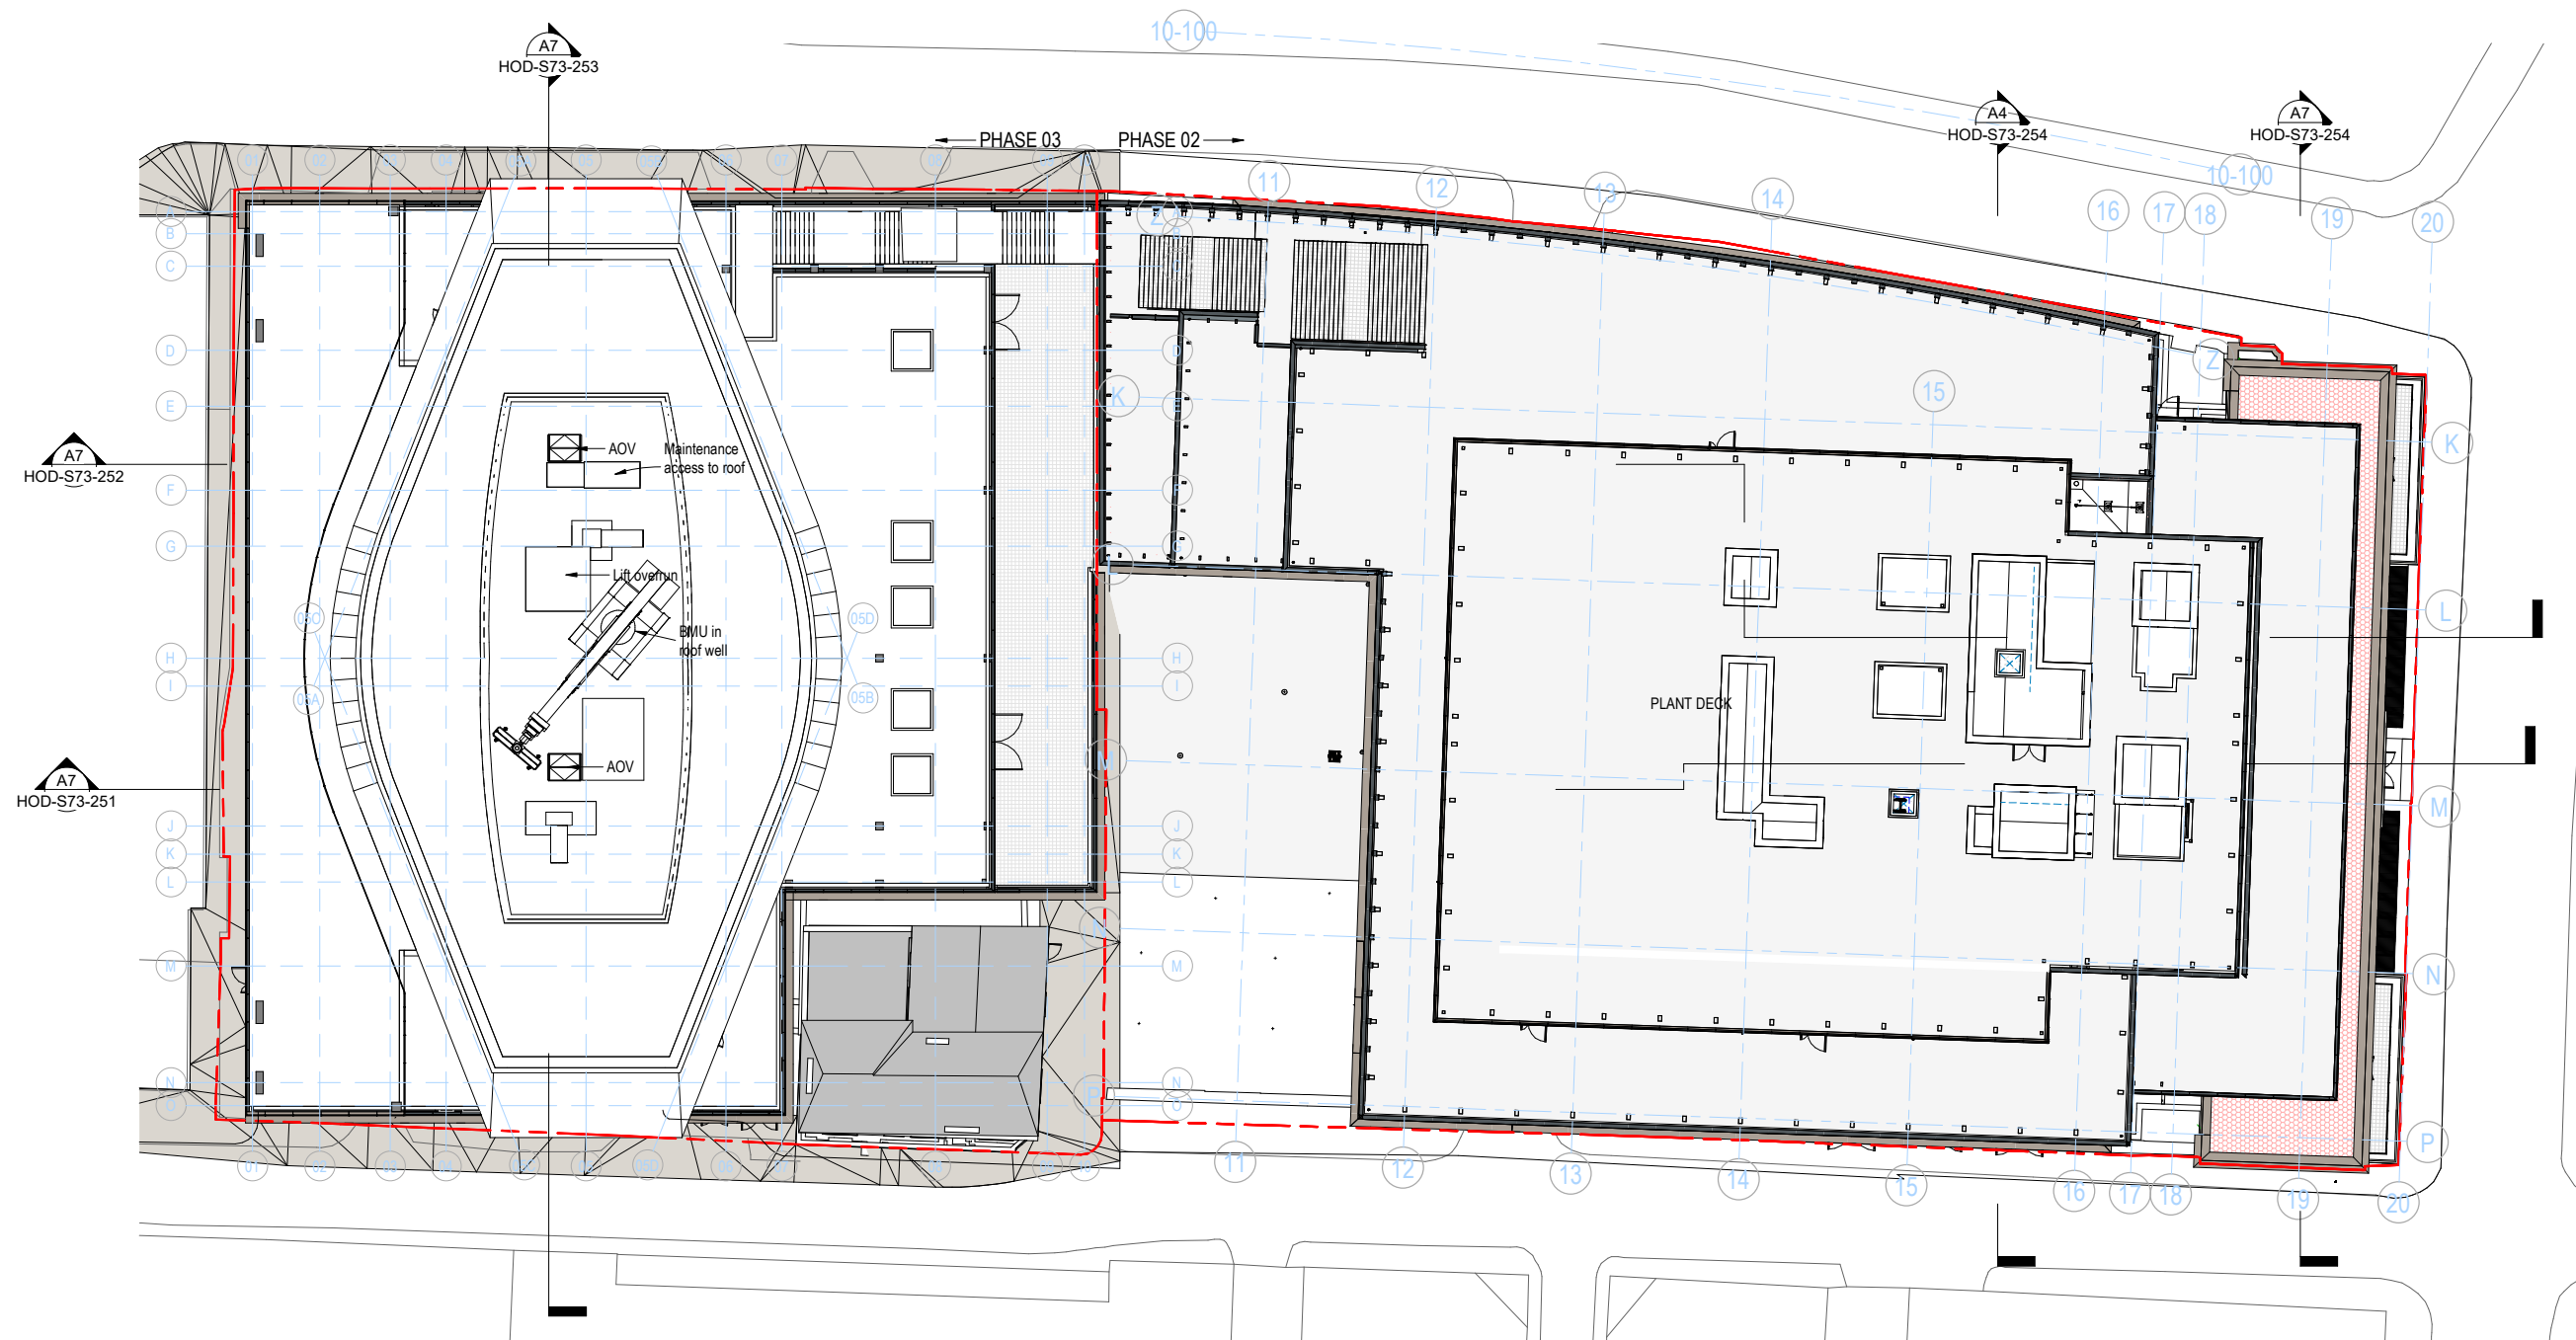

Elevations

5.0


- A42 - Roof 172.350 m
- A41B - Residential 25 170.675 m
- A41 - Residential 25 167.350 m
- A40 - Residential 24 164.100 m
- A39 - Residential 23 161.135 m
- A38 - Residential 22 158.170 m
- A37 - Residential 21 155.205 m
- A36 - Residential 20 152.240 m
- A35 - Residential 19 149.275 m
- A34 - Residential 18 146.310 m
- A33 - Residential 17 143.345 m
- A32 - Residential 16 140.380 m
- A31 - Residential 15 137.415 m
- A30 - Residential 14 134.450 m
- A29 - Residential 13 131.485 m
- A28 - Residential 12 128.520 m
- A27 - Residential 11 125.555 m
- A26 - Residential 10 122.590 m
- A25 - Residential 09 119.625 m
- A24 - Residential 08 116.660 m
- A23 - Residential 07 113.695 m
- A22 - Residential 06 110.730 m
- A21 - Residential 05 107.765 m
- A20 - Residential 04 104.800 m
- A19 - Residential 03 101.835 m
- A18 - Residential 02 98.870 m
- A17 - Residential 01 95.905 m
- A16 - Hotel 10 92.340 m
- A15 - Hotel 09 89.375 m
- A14 - Hotel 08 86.410 m
- A13 - Hotel 07 83.455 m
- A12 - Hotel 06 80.480 m
- A11 - Hotel 05 77.515 m
- A10 - Hotel 04 74.550 m
- A09 - Hotel 03 71.585 m
- A08 - Hotel 02 68.620 m
- A07 - Hotel 01 65.655 m
- A06 - Hotel Lobby 59.900 m
- A05 - Office 05 56.000 m
- A04 - Office 04 52.300 m
- A03 - Office 03 48.600 m
- A02 - Office 02 44.900 m
- A01 - Office 01 41.200 m
- A0UG - Ground Upper 36.500 m
- A0LG - Ground Lower 35.550 m

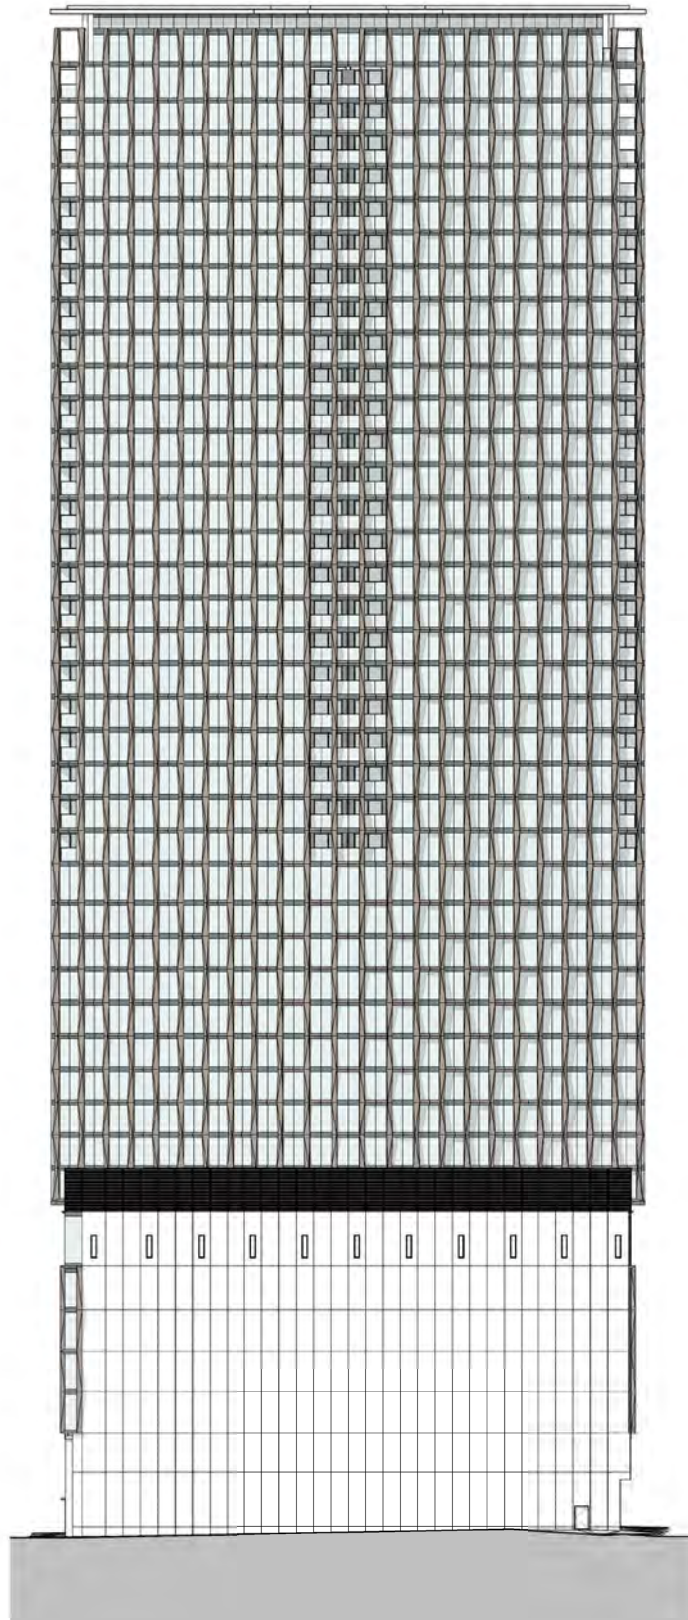

Courtyard West Elevation - Consented


Elevations

5.0

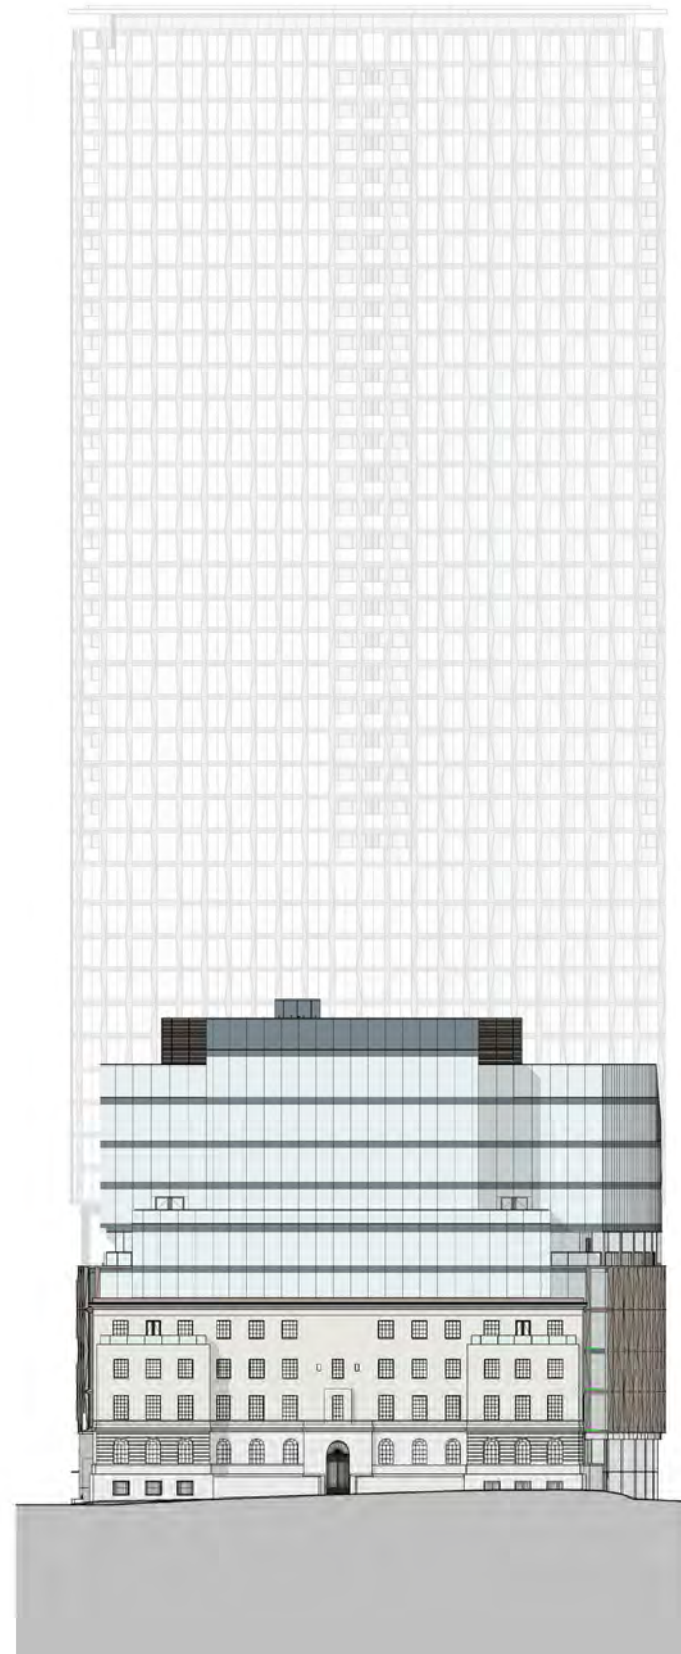


- B11 - Plant 01 78.800 m
- B10 - Office 10 74.775 m
- B09 - Office 09 70.800 m
- B08 - Office 08 67.100 m
- B07 - Office 07 63.400 m
- B06 - Office 06 59.700 m
- B05 - Office 05 56.000 m
- B04 - Office 04 52.300 m
- B03 - Office 03 48.600 m
- B02 - Office 02 44.900 m
- B01 - Office 01 41.200 m
- B0UG - Ground Upper 38.100 m

Courtyard East Elevation - Consented

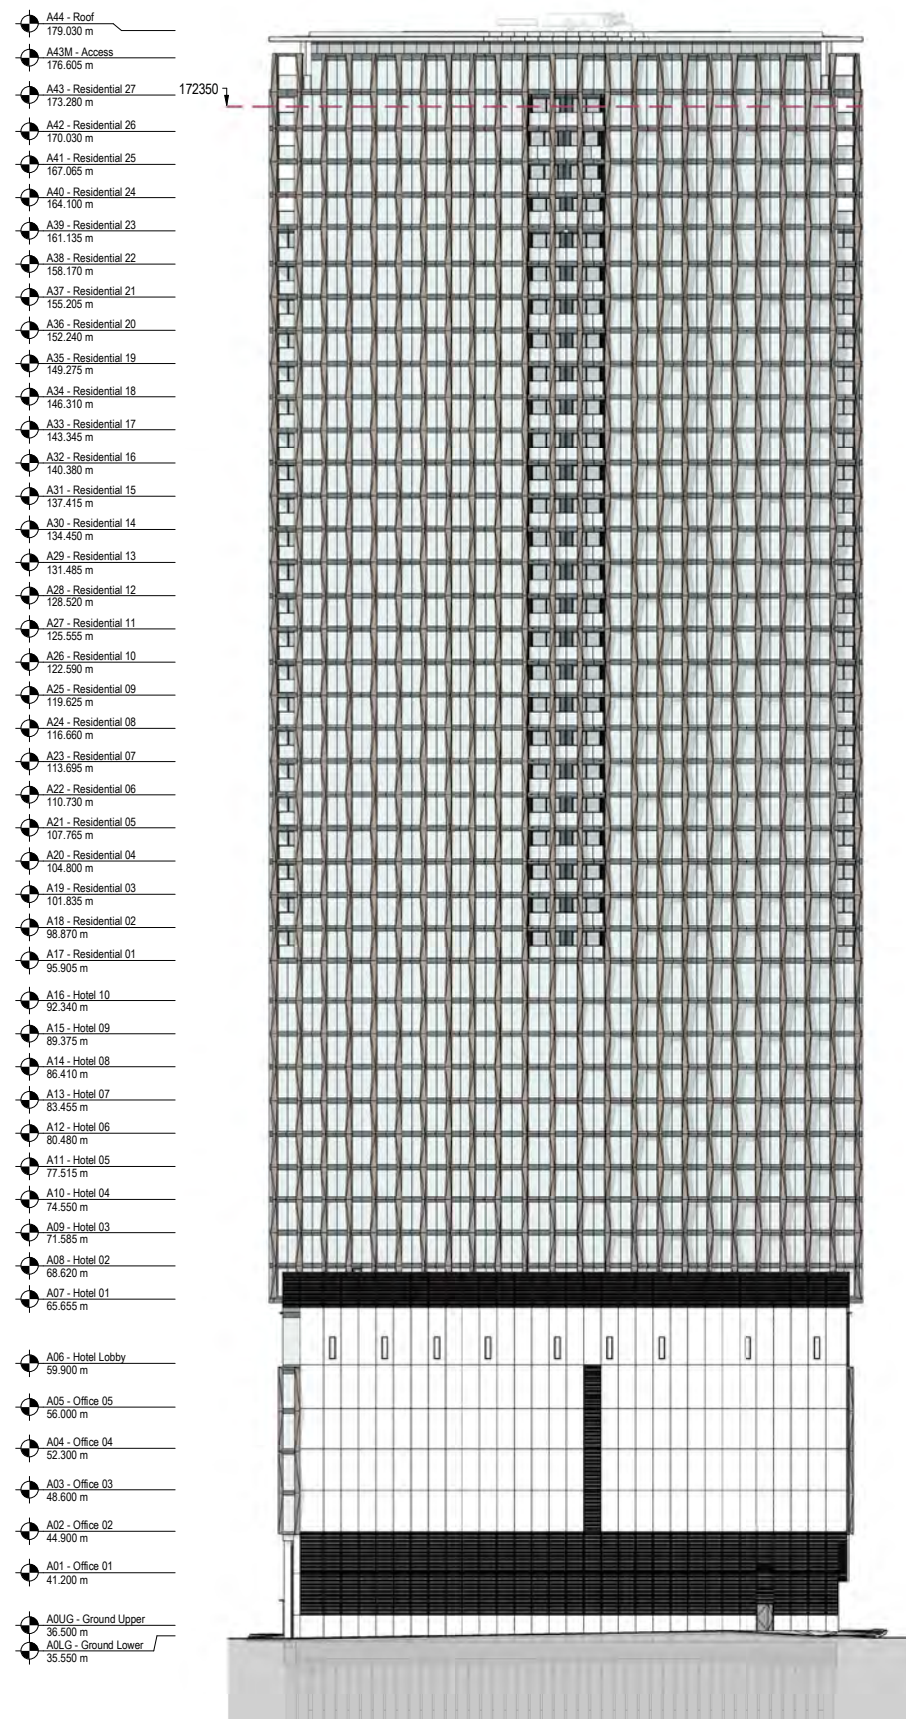


Courtyard West Elevation - Proposed

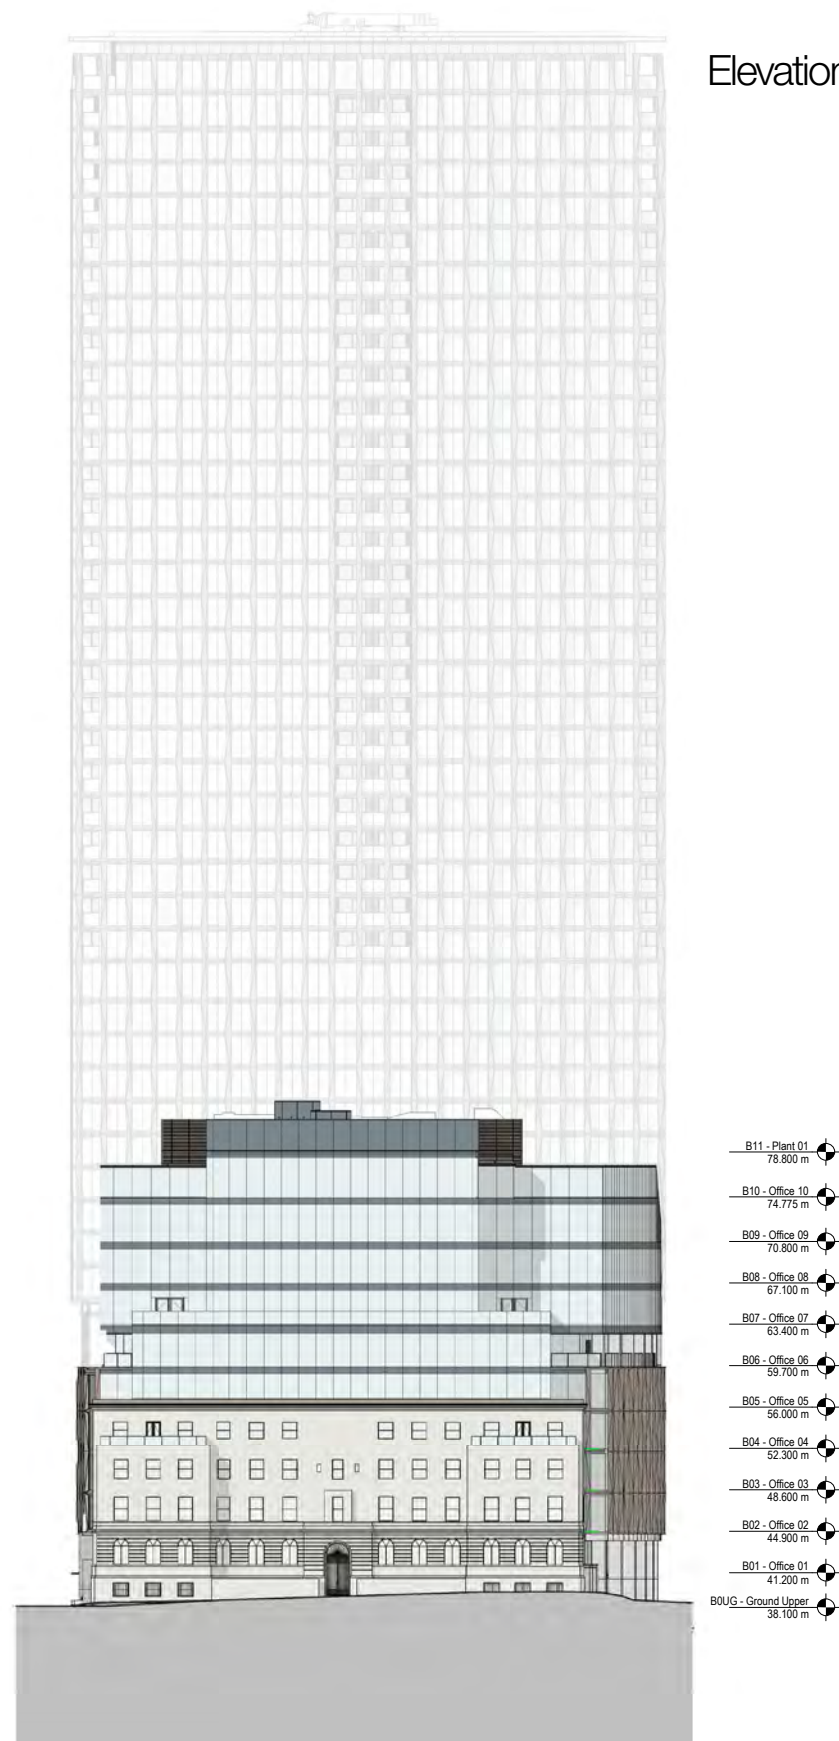

Courtyard East Elevation - Proposed

Elevations


5.0

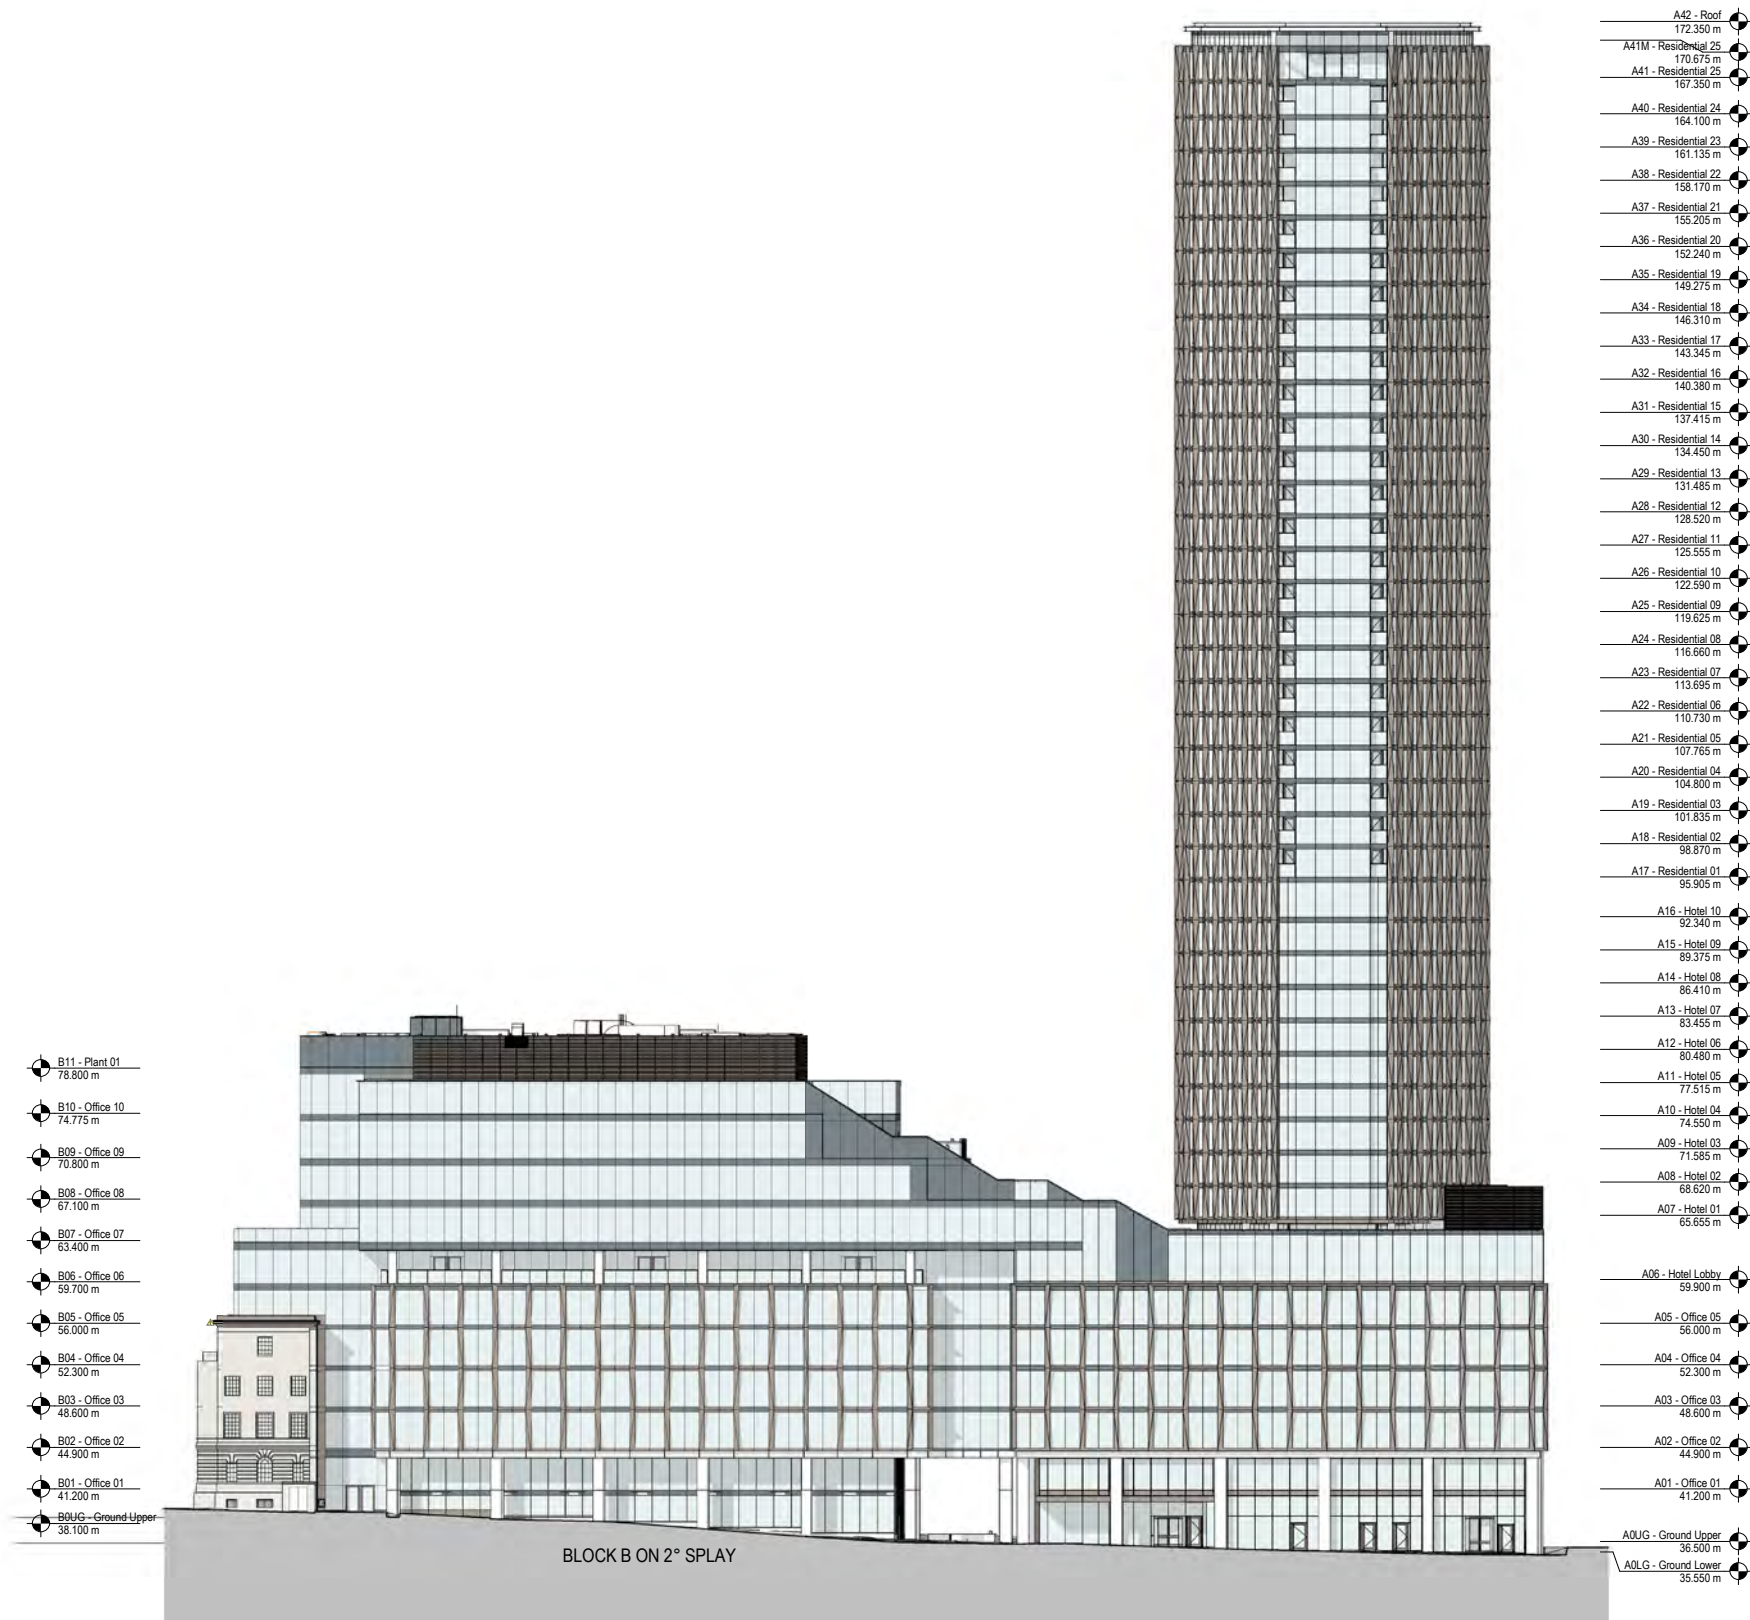


Jacksons Row Elevation - Consented

Elevations

5.0

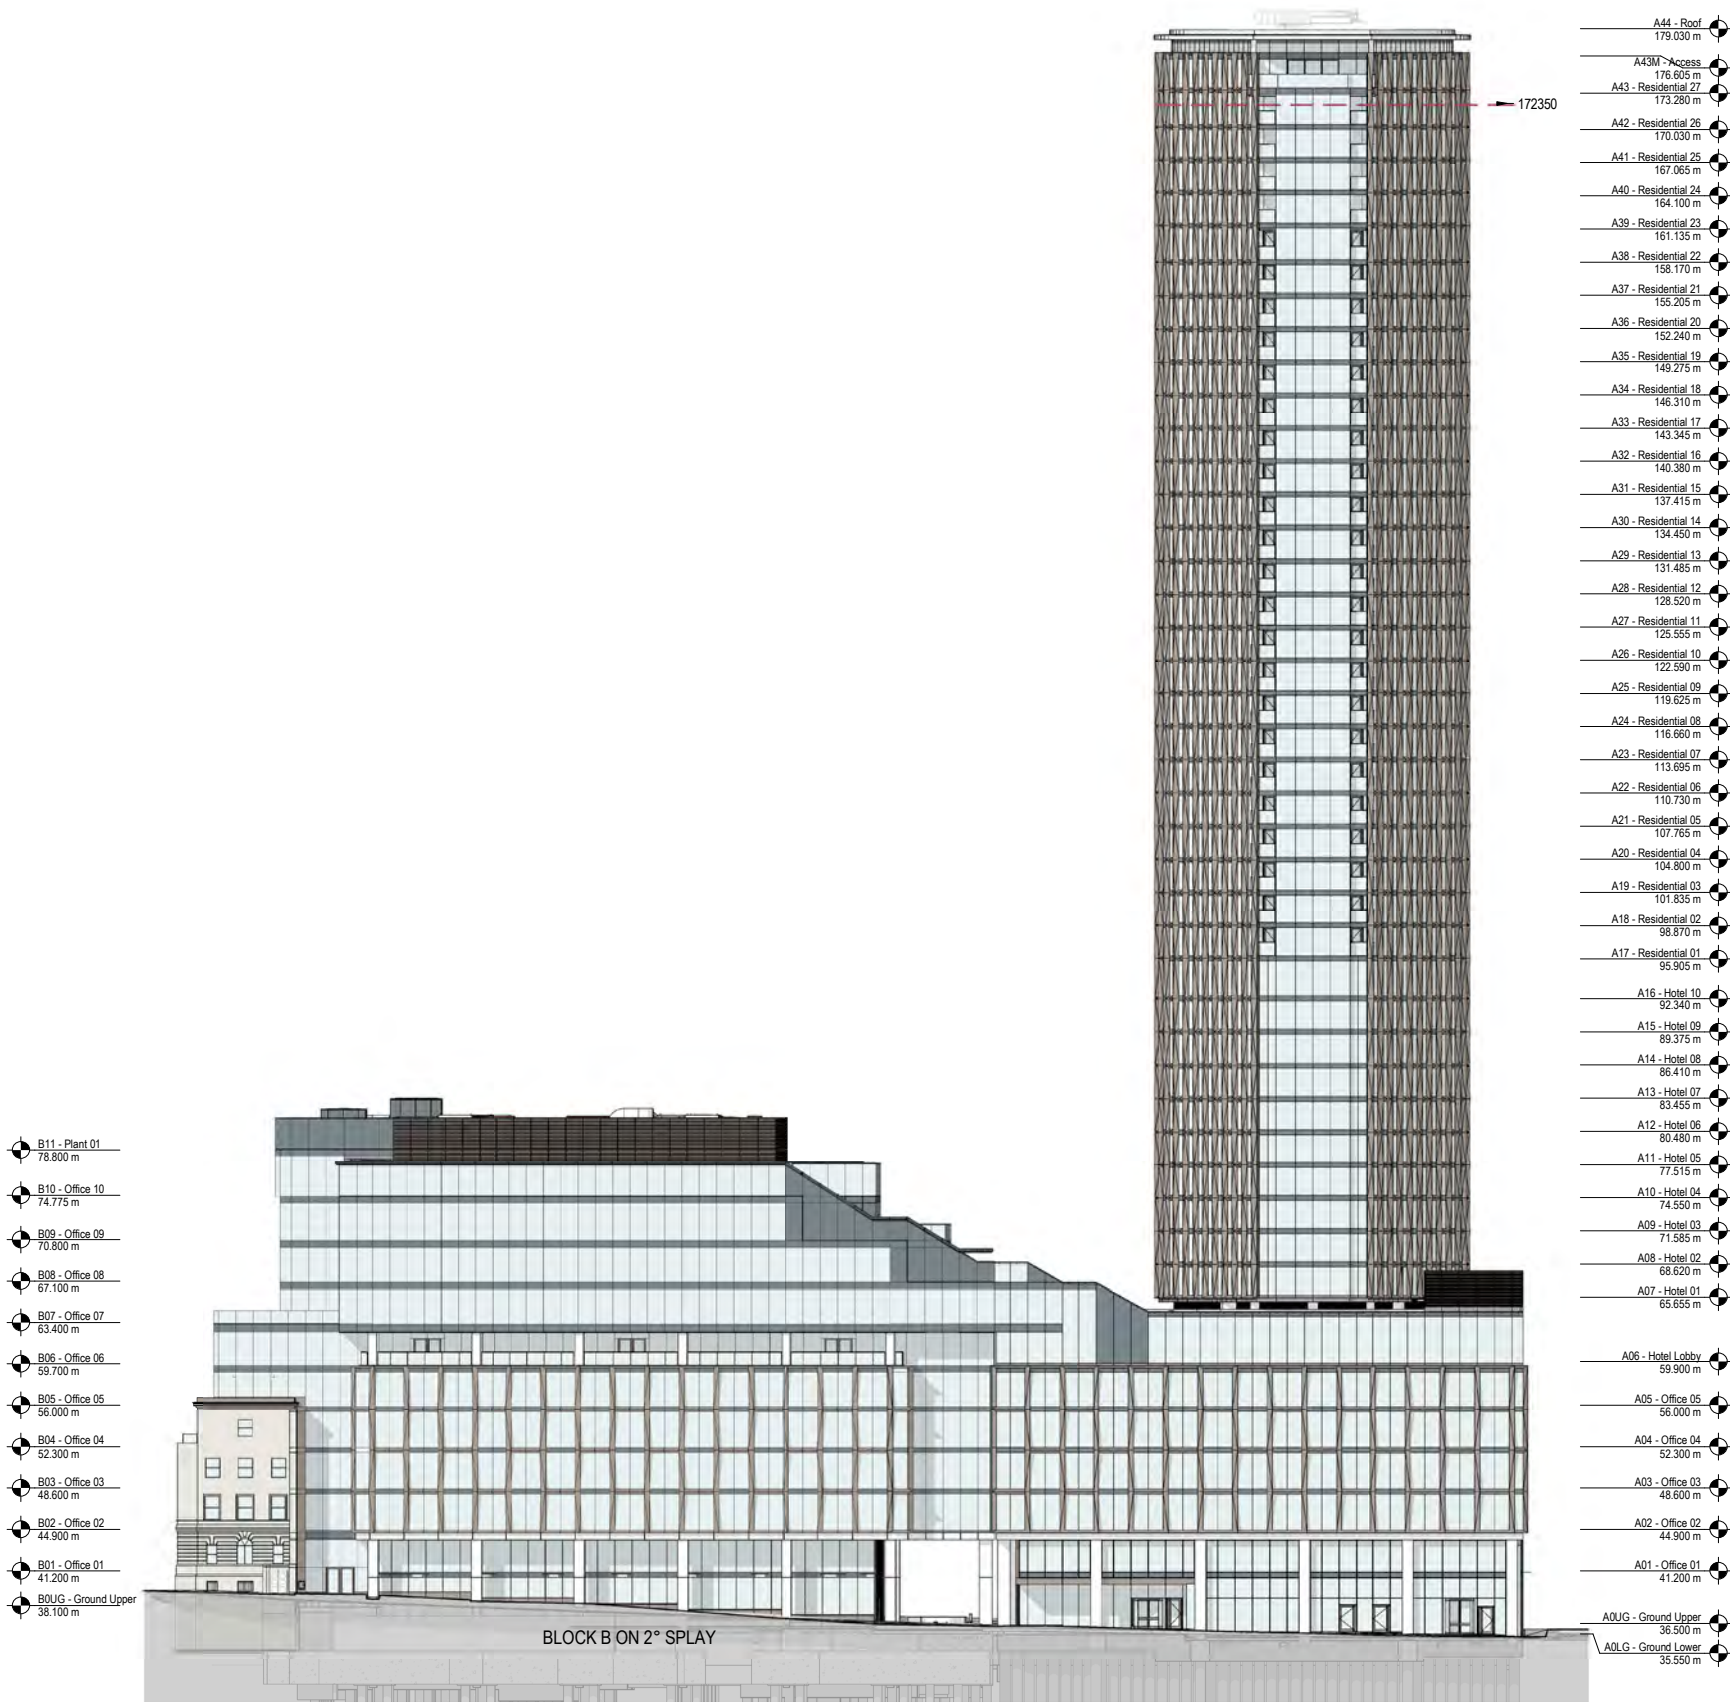


Jacksons Row Elevation - Proposed

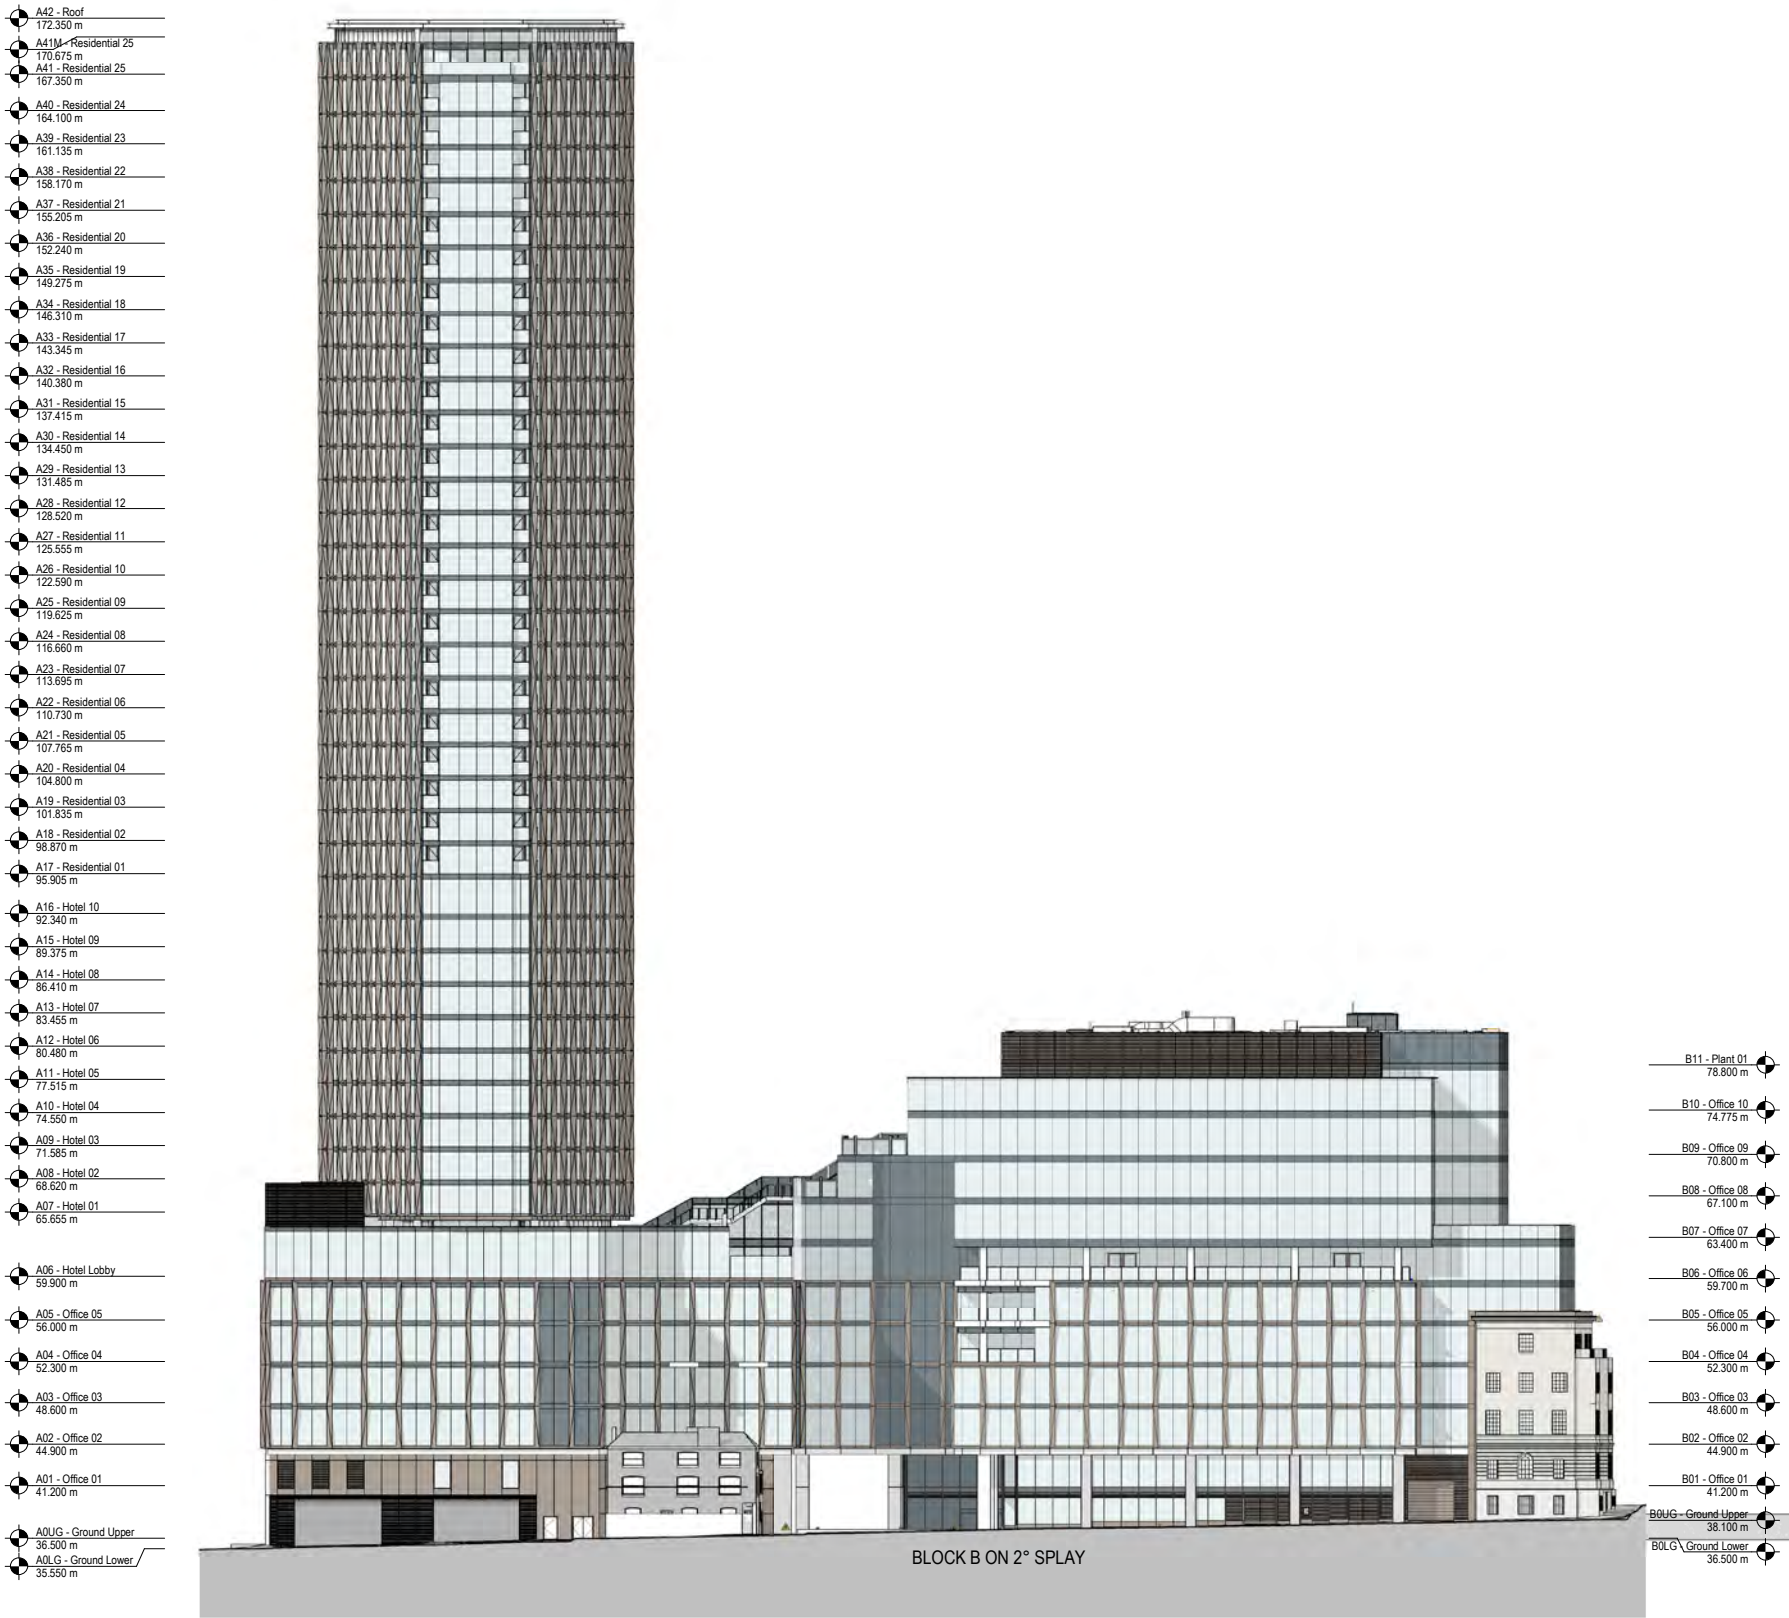

Bootle Street Elevation - Consented


Elevations

5.0

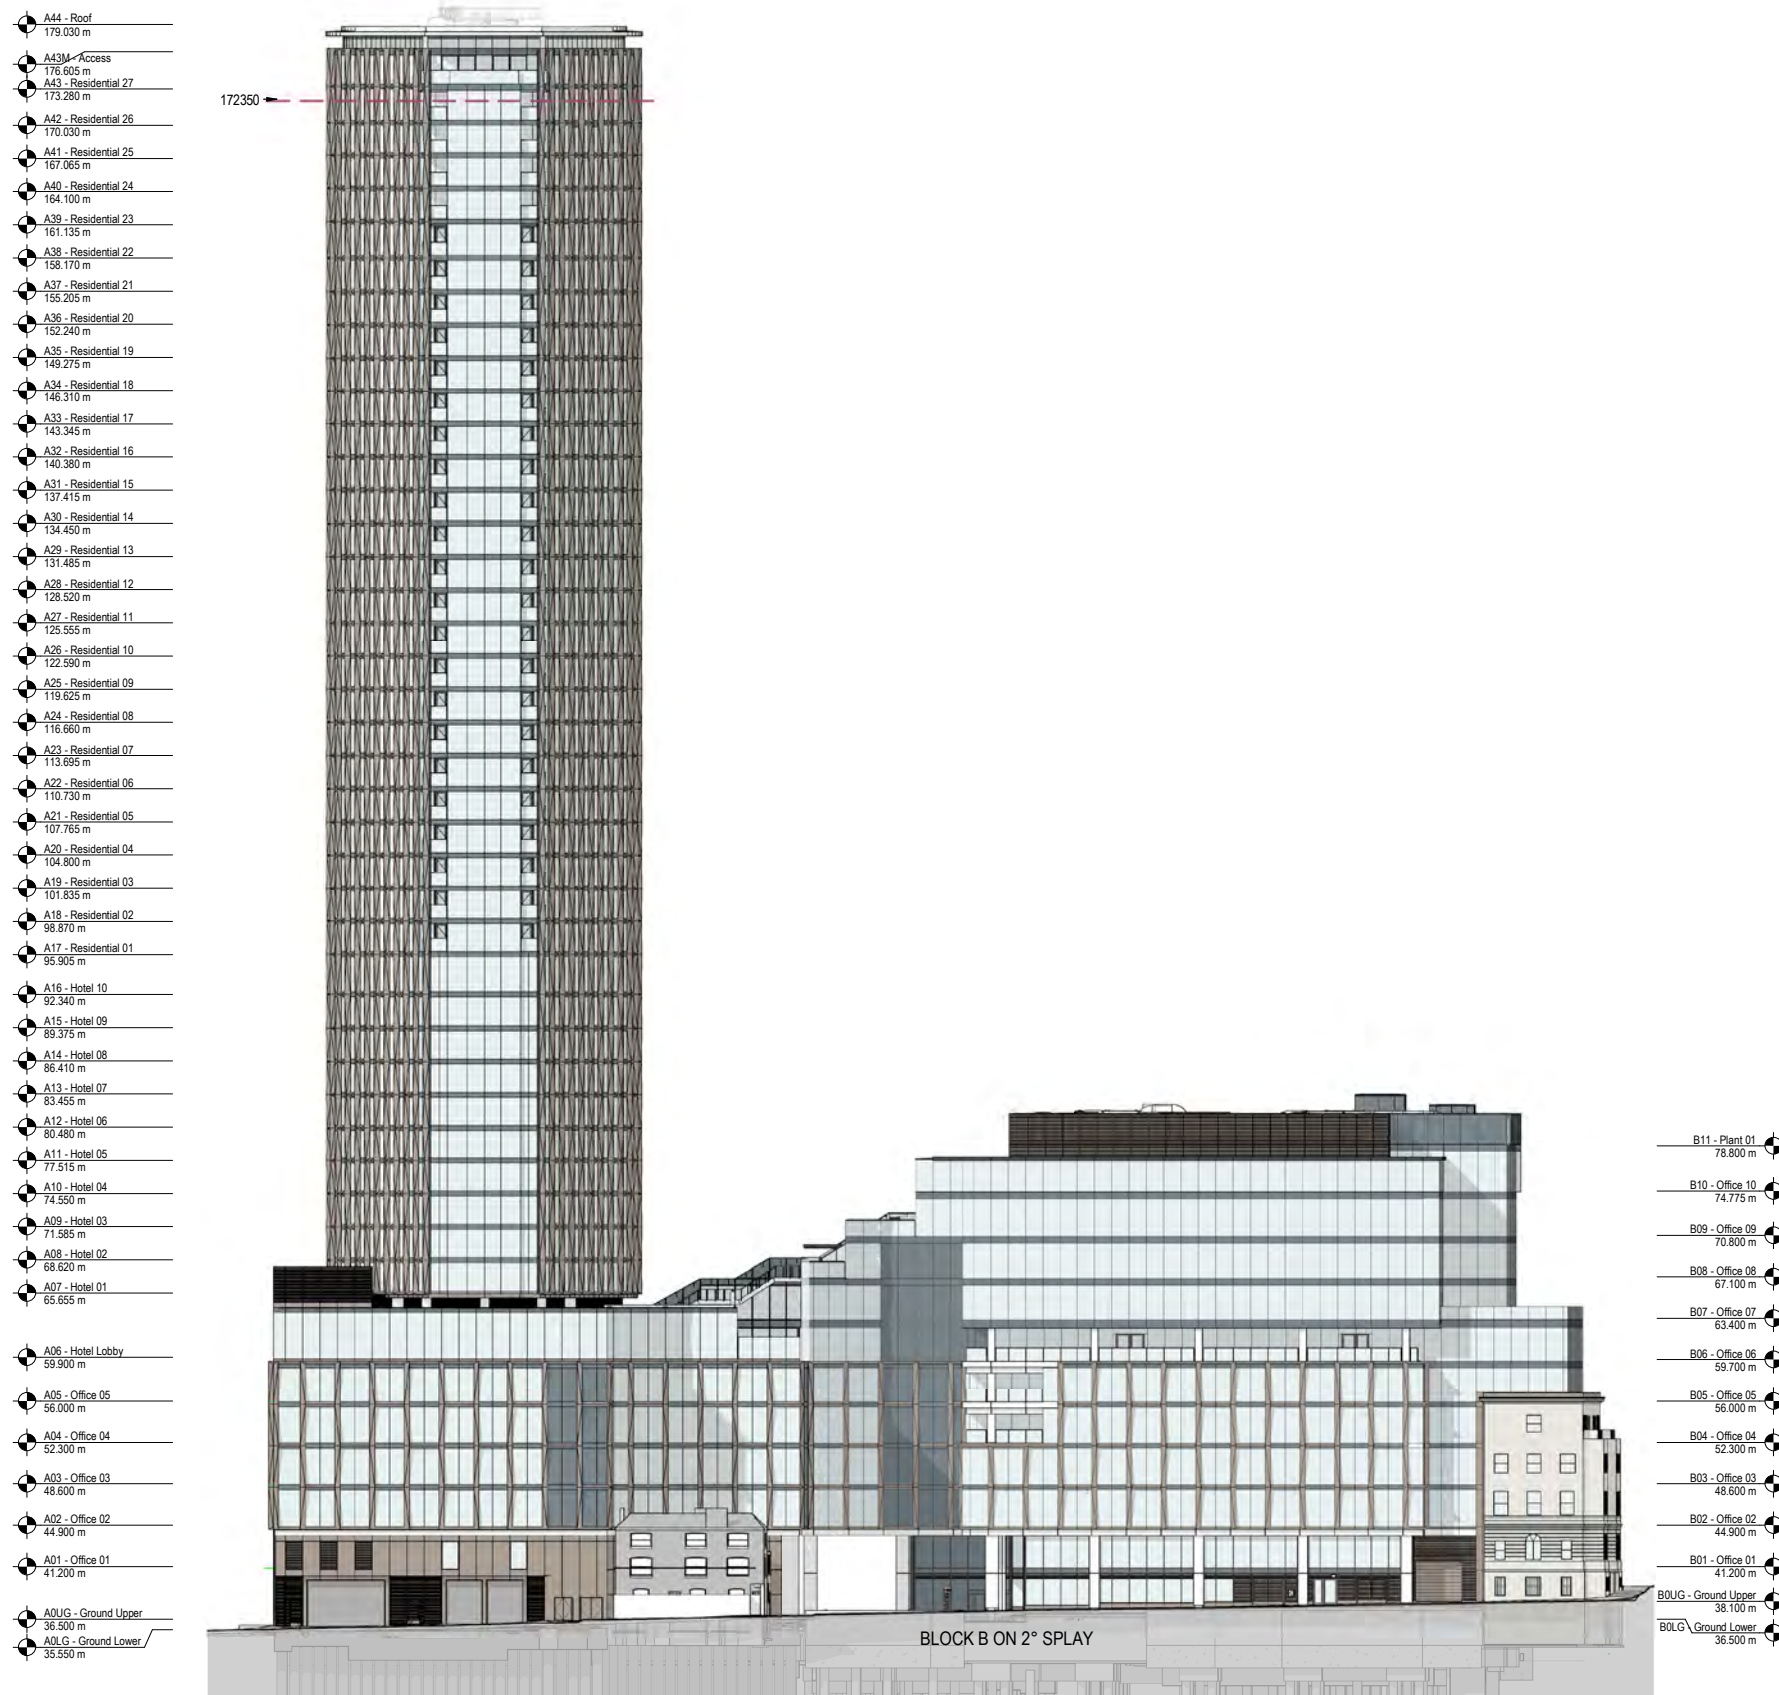

Elevations

5.0

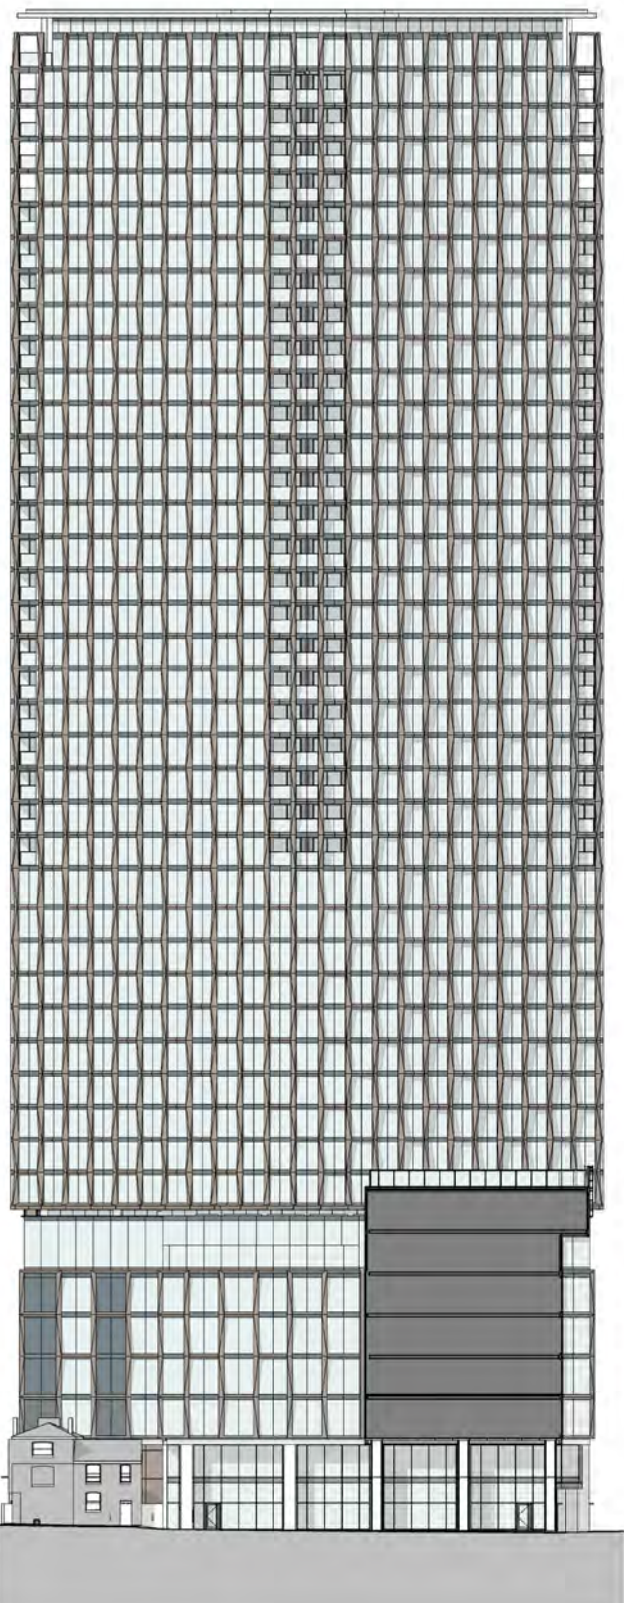

Block A Courtyard Elevation - Consented




Block B Terraces Elevation - Consented




Block B Courtyard Elevation - Consented

Elevations

5.0

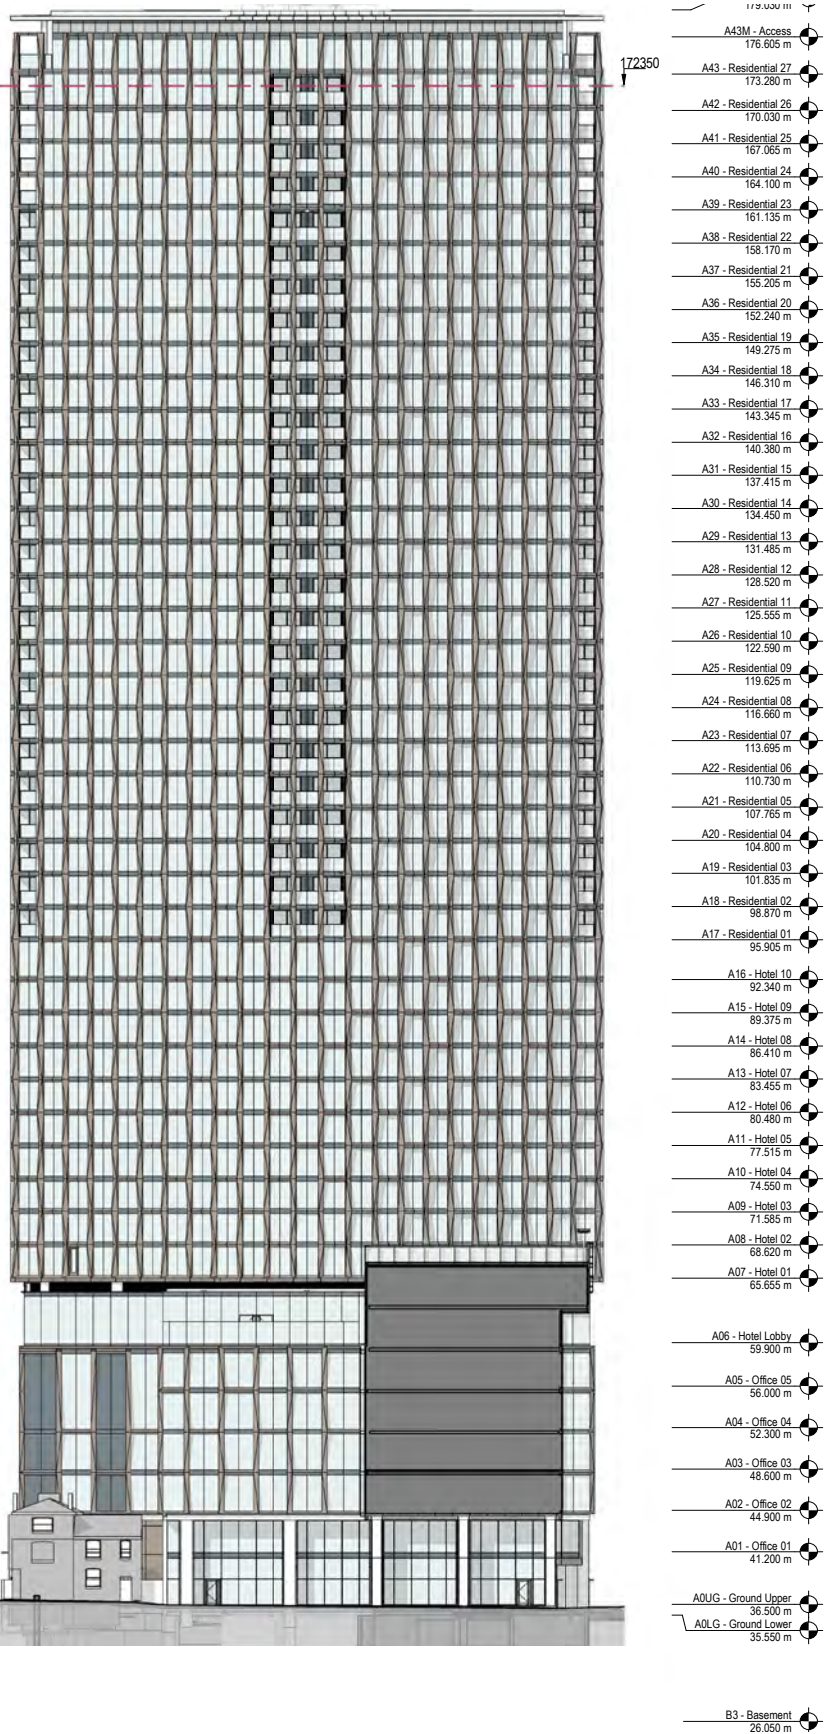

Block A Courtyard Elevation - Proposed

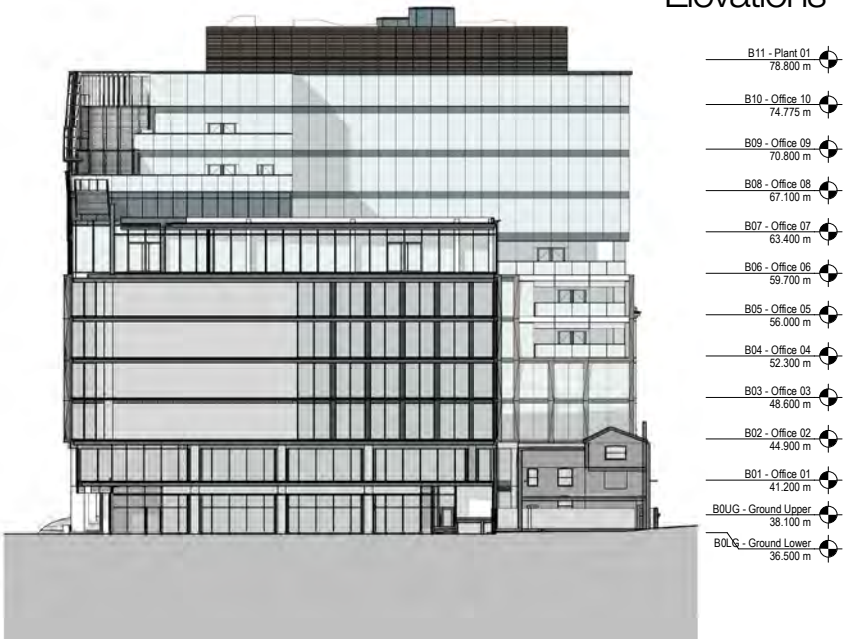

Block B Terraces Elevation - Proposed



Block B Courtyard Elevation - Proposed



View from Manchester Central Library - Proposed



View from St. Albert Square - Proposed