
Client :
Mark Wright

Location :
75 Deansgate
Manchester M3 2BW

Date :
07/09/23

Drawn by :
KL

Revision :
/00

Scale :
00/000

Drawing type :
Specification

Do not scale from this drawing. It is the contractors responsibility to report any drawing inaccuracies and request clarification from the design team before proceeding. All measurements are indicative and should be checked on site by individual contractors prior to commencement of construction or procurement of materials or components. This drawing is copyright of NCstudio and may not be copied or reproduced in any form without written prop consent.

Rola Wala Signage Proposal


info@nochintz.co.uk
@nochintzstudio
nochintz.co.uk

The following presentation has been produced to give a considered indicative feel for the visual impact as well as the technical information on construction, materials and dimensions of the signage and wayfinding.

NCstudio

info@nochintz.co.uk
@nochintzstudio
nochintz.co.uk

Location Plan

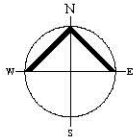

Rola Wala
Signage Proposal

Client :
Mark Wright


Location :
75 Deansgate
Manchester M3 2BW

Date :
07/09/23

Drawn by :
KL

Revision :
/00

Scale :
1/1250

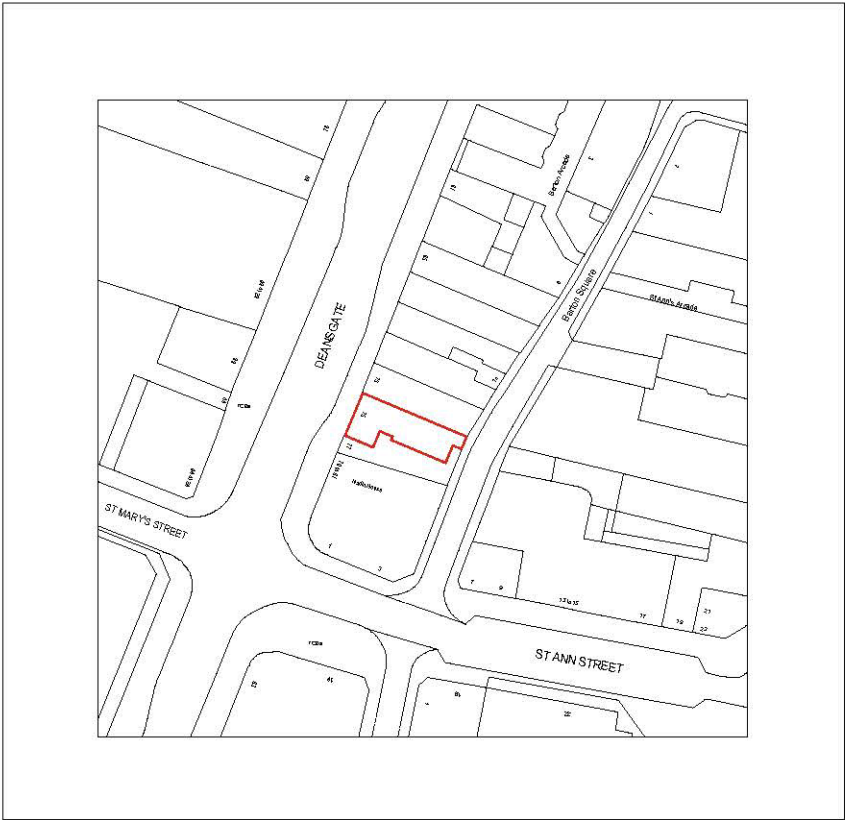

Drawing type :
Specification

Do not scale from this drawing. It is the contractors responsibility to report any drawing inaccuracies and request clarification from the design team before proceeding. All measurements are indicative and should be checked on site by individual contractors prior to commencement of construction or procurement of materials or components. This drawing is copyright of NCstudio and may not be copied or reproduced in any form without written prop consent.




Scale (Metres)


NCstudio

info@nochintz.co.uk
@nochintzstudio
nochintz.co.uk

Existing Elevation

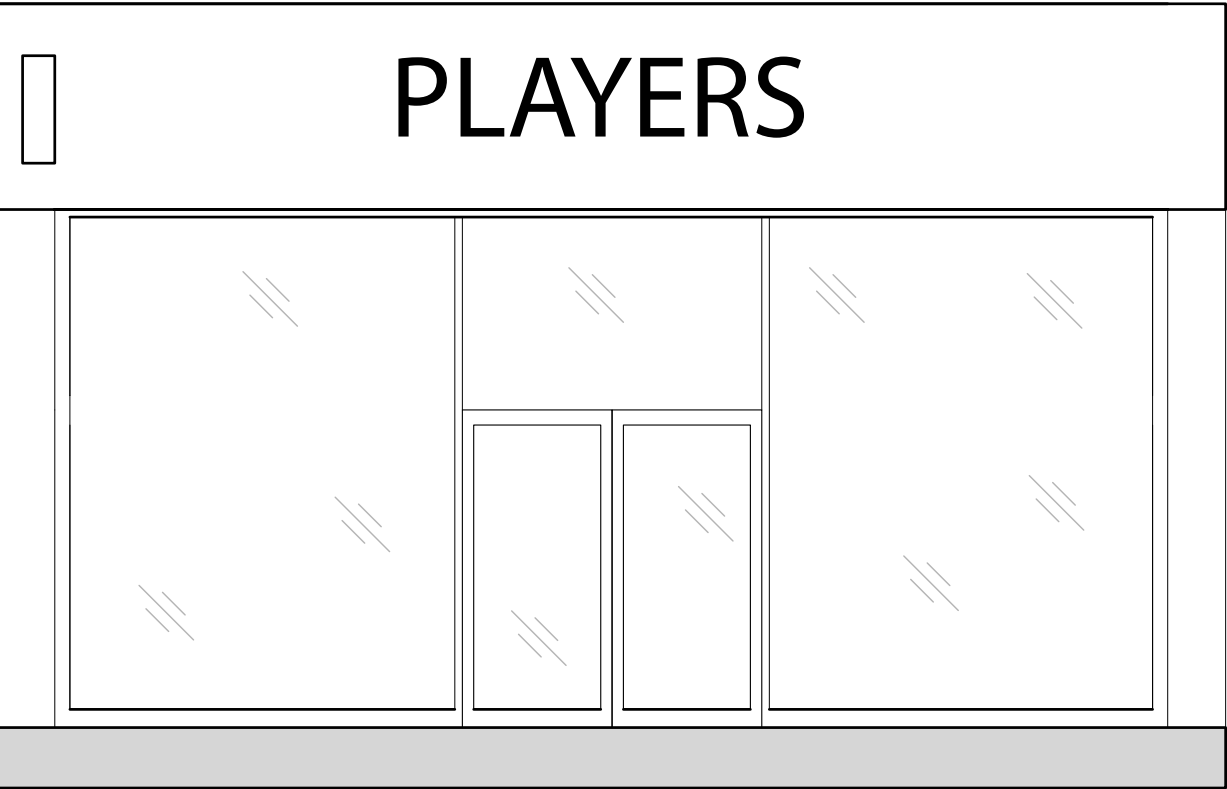

Existing Elevation 1:50

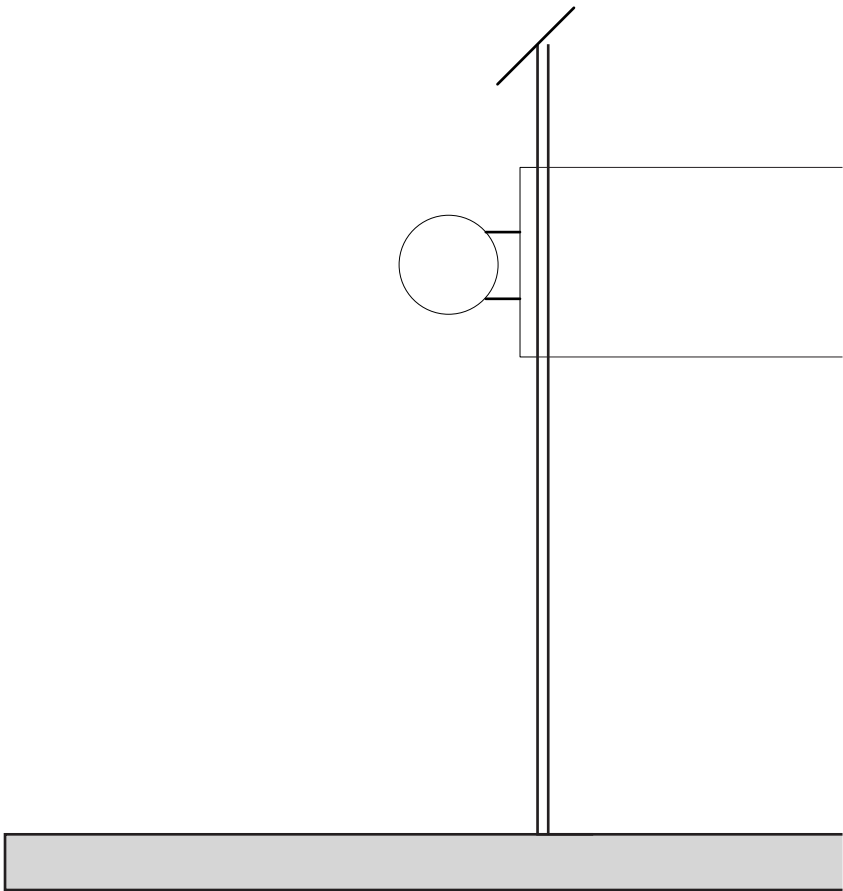

Existing Section 1:50

Rola Wala
Signage Proposal
Planning

Client :
Mark Wright

Location :
75 Deansgate
Manchester M3 2BW

Date :
07/09/23

Drawn by :
KL

Revision :
/00

Scale :
1/50

Drawing type :
Specification


Do not scale from this drawing. It is the contractors responsibility to report any drawing inaccuracies and request clarification from the design team before proceeding. All measurements are indicative and should be checked on site by individual contractors prior to commencement of construction or procurement of materials or components. This drawing is copyright of NCstudio and may not be copied or reproduced in any form without written prop consent.



NCstudio

info@nochintz.co.uk
@nochintzstudio
nochintz.co.uk


Proposed Elevation

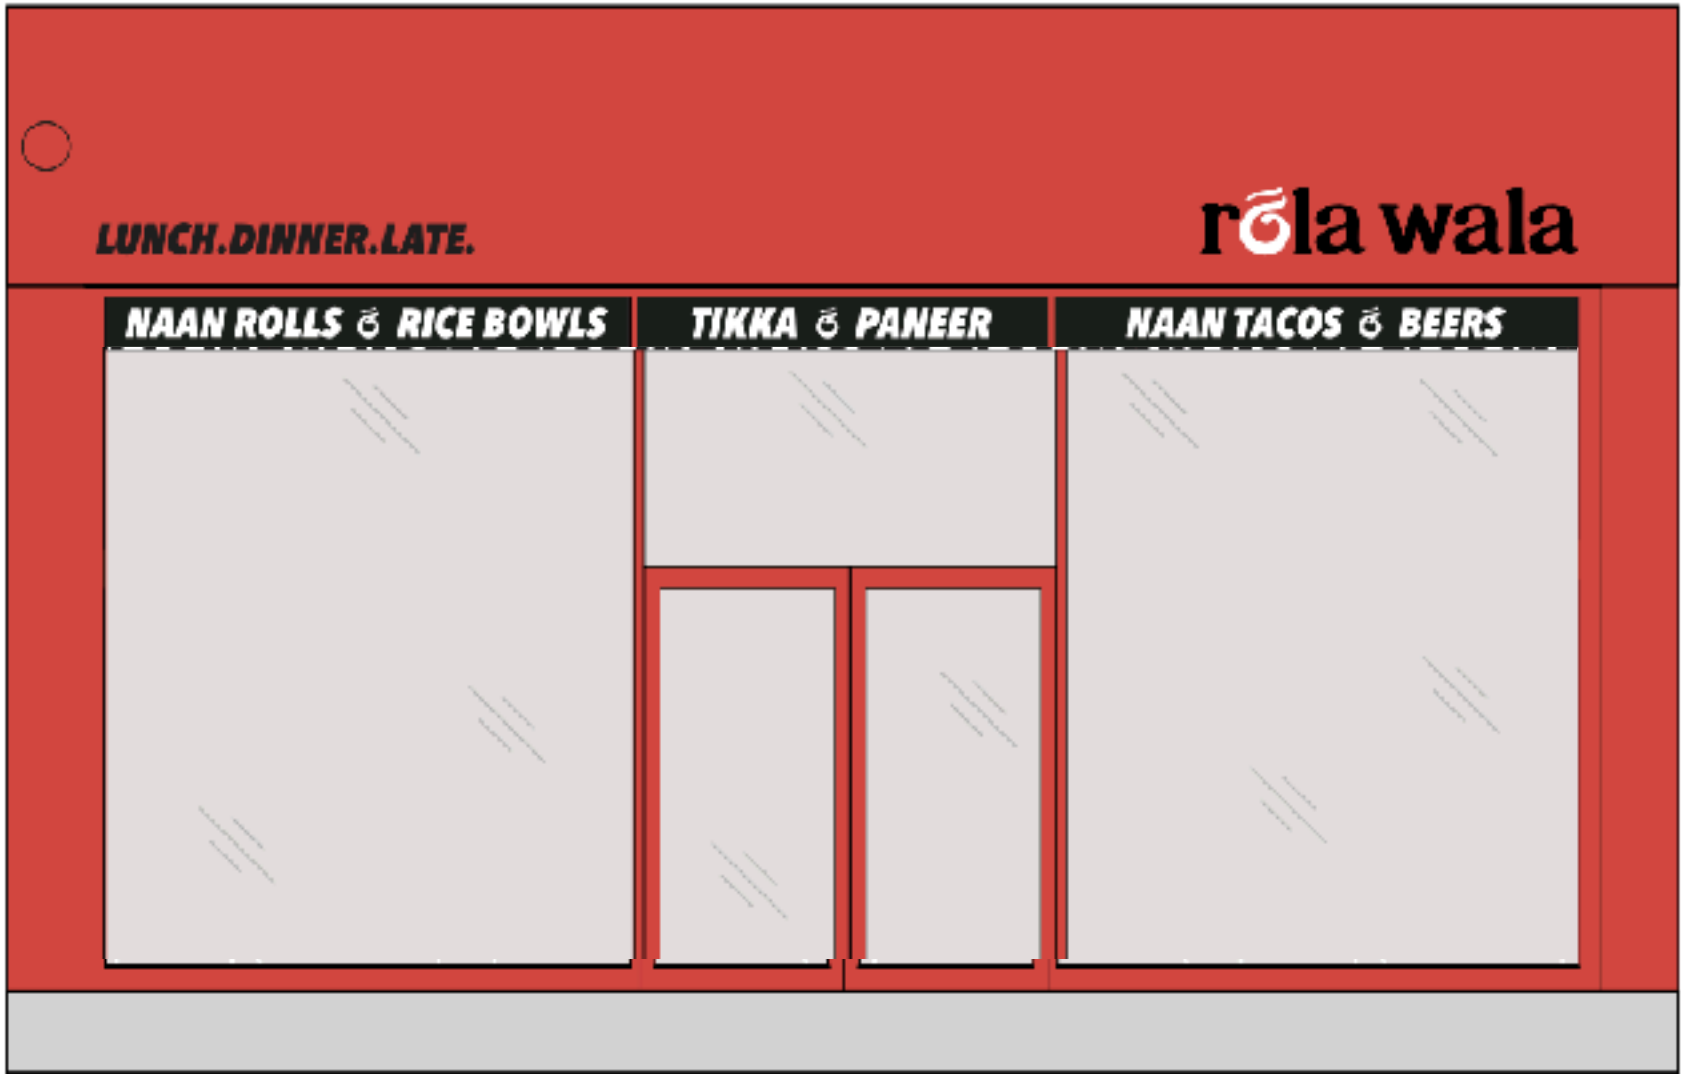

Existing Elevation 1:50

Projecting illuminated signage

Exterior vinyl sign

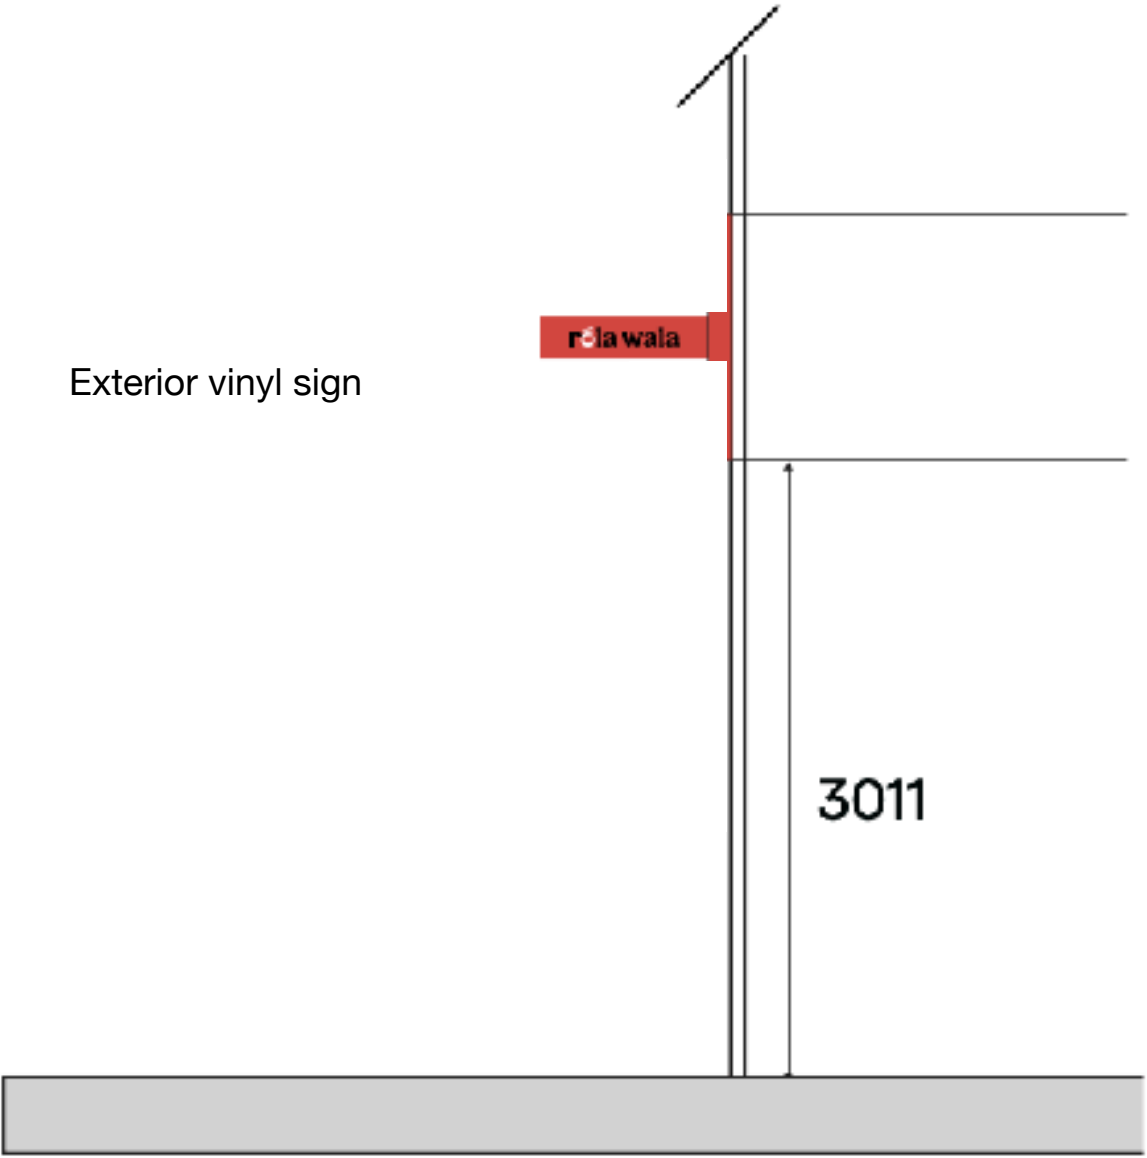

Existing Section 1:50

Rola Wala
Signage Proposal
Planning

Client :
Mark Wright

Location :
75 Deansgate
Manchester M3 2BW

Date :
07/09/23

Drawn by :
KL

Revision :
/00

Scale :
00/000

Drawing type :
Specification

Do not scale from this drawing. It is the contractor's responsibility to report any drawing inaccuracies and request clarification from the design team before proceeding. All measurements are indicative and should be checked on site by individual contractors prior to commencement of construction or procurement of materials or components. This drawing is copyright of NCstudio and may not be copied or reproduced in any form without written permission.


Exterior Signage Fascia Signage

Built up lettering sprayed matt black and mounted to new aluminium tray fascia sprayed RAL 3028

Cut matt white vinyl supporting text

'O' symbol to be formed from opal acrylic and illuminated to all sides

Static illumination, 4000K, 150lumenss

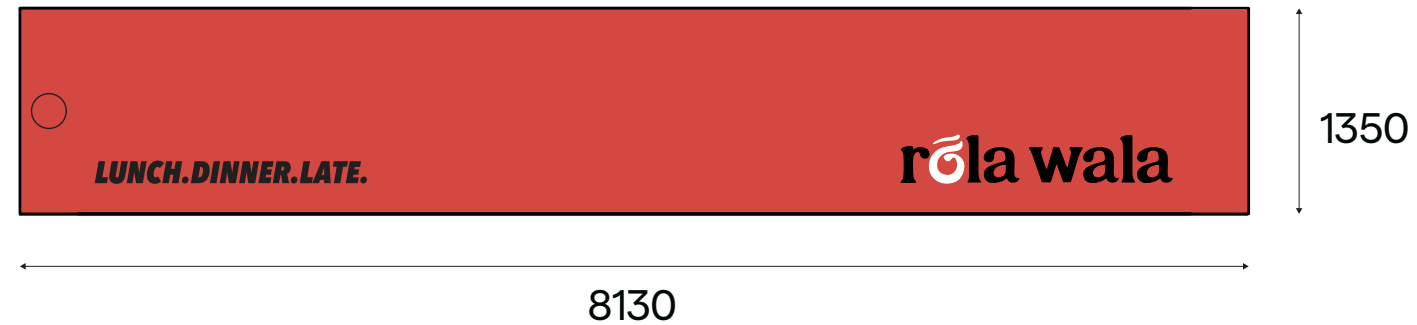

LUNCH.DINNER.LATE.

Rola Wala Signage Proposal Planning

Client :
Mark Wright

Location :
75 Deansgate
Manchester M3 2BW

Date :
07/09/23

Drawn by :
KL

Revision :
/00

Scale :
Varies

Drawing type : Specification

Do not scale from this drawing. It is the contractors responsibility to report any drawing inaccuracies and request clarification from the design team before proceeding. All measurements are indicative and should be checked on site by individual contractors prior to commencement of construction or procurement of materials or components. This drawing is copyright of NCstudio and may not be copied or reproduced in any form without written prop consent.


NCstudio

info@nochintz.co.uk
@nochintzstudio
nochintz.co.uk


Exterior Signage Projecting Sign

Formed opal acrylic with
translucent red vinyl applied to all faces
and cut matt black and white log applied to each side

4000k illumination 150 lumens
static illumination

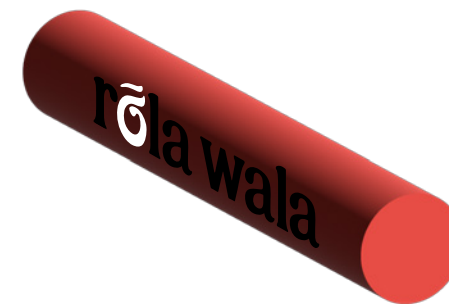

Wet sprayed colar to hide fixings
To be fixed on to aluminium tray on fascia

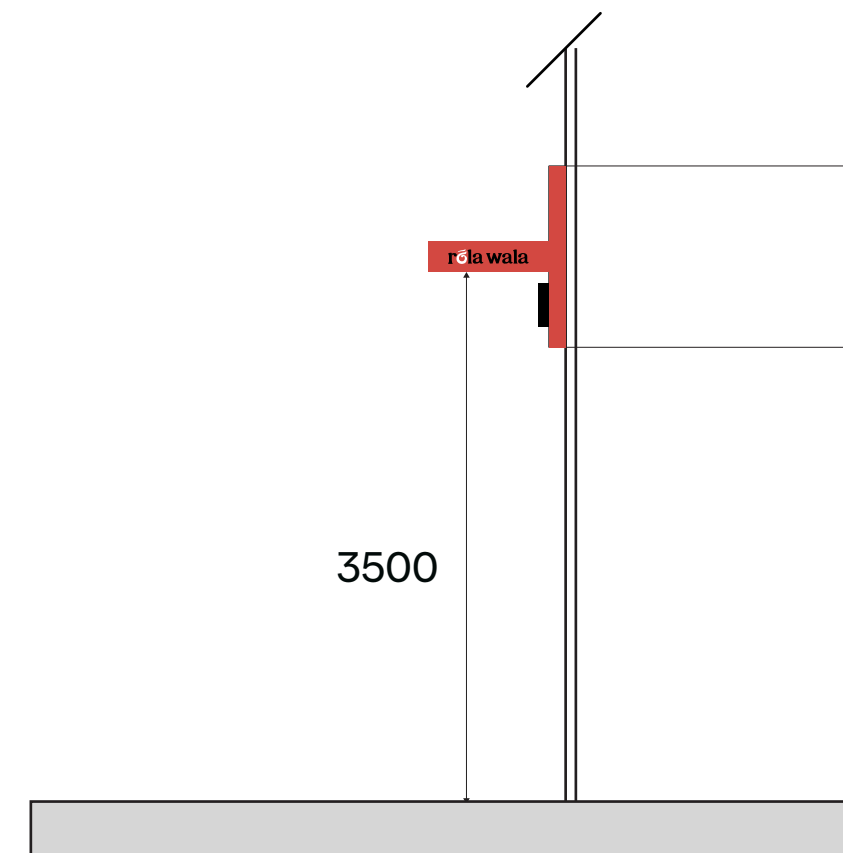

Existing Section 1:50

Rola Wala Signage Proposal Planning

Client :
Mark Wright

Location :
75 Deansgate
Manchester M3 2BW

Date :
07/09/23

Drawn by :
KL

Revision :
/00

Scale :
00/000

Drawing type : Specification

Do not scale from this drawing. It is the contractors responsibility to report any drawing inaccuracies and request clarification from the design team before proceeding. All measurements are indicative and should be checked on site by individual contractors prior to commencement of construction or procurement of materials or components. This drawing is copyright of NCstudio and may not be copied or reproduced in any form without written prop consent.

Ref



NCstudio

info@nochintz.co.uk
@nochintzstudio
nochintz.co.uk