


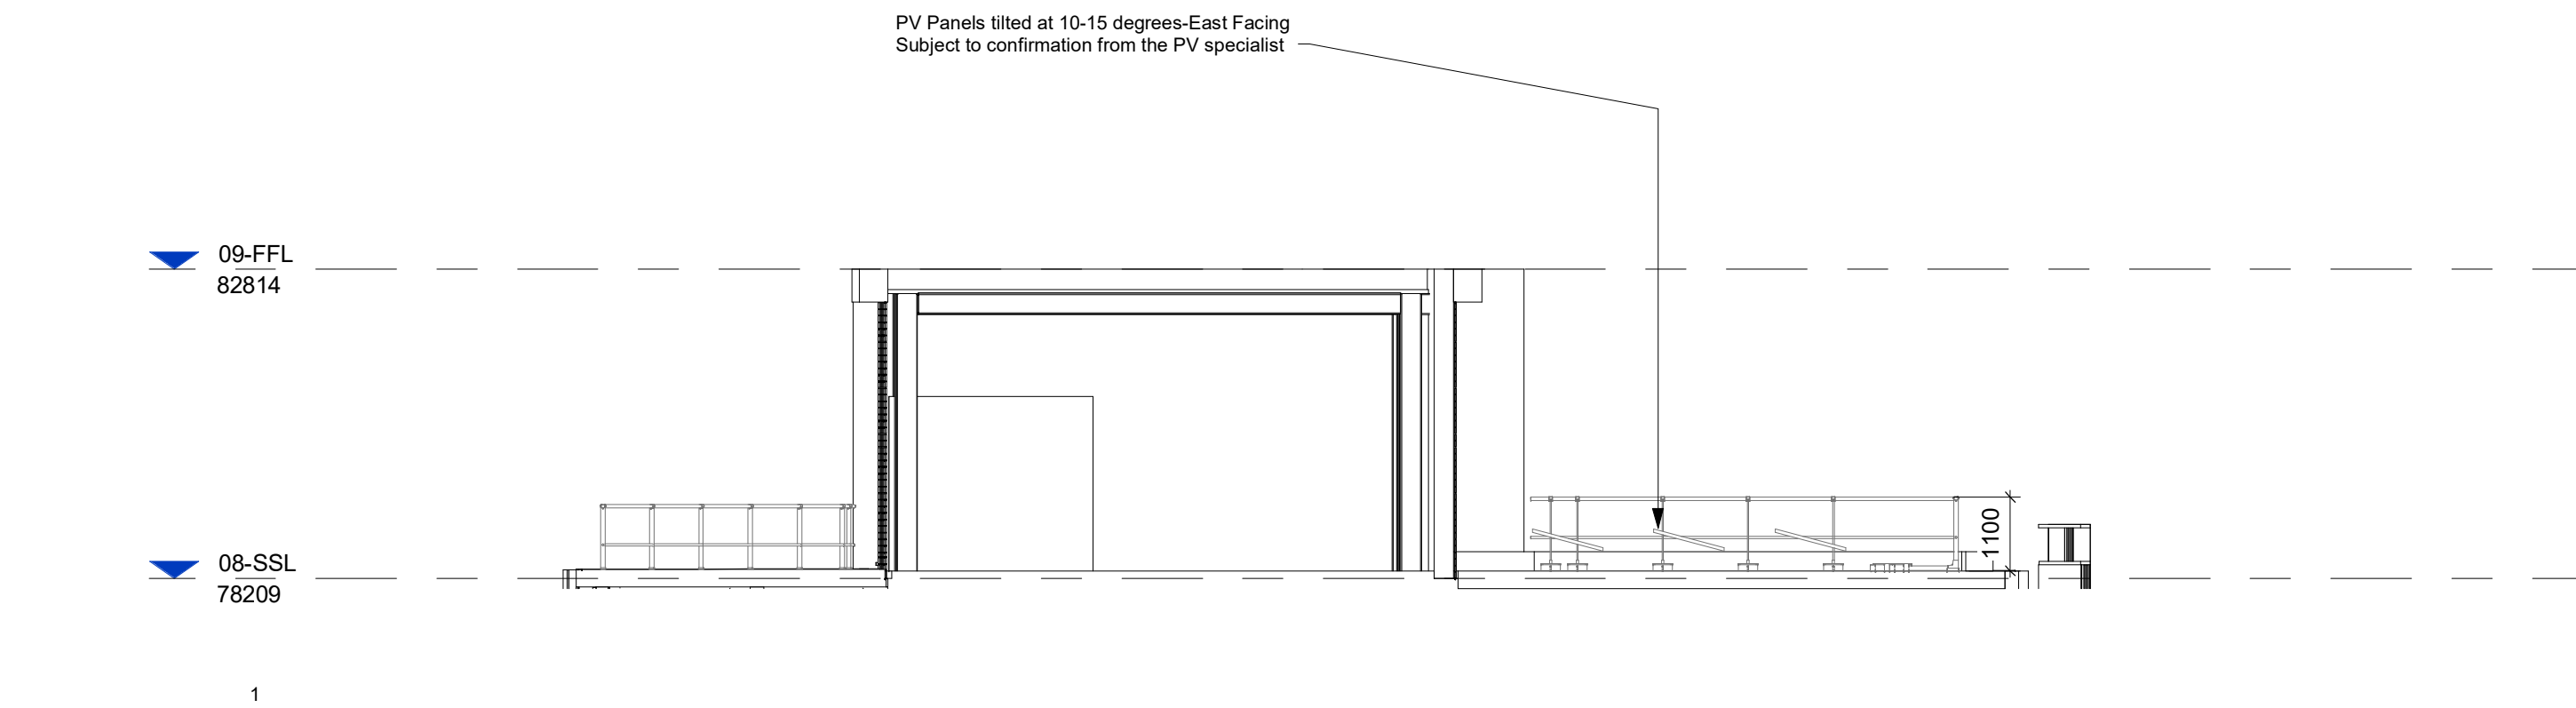


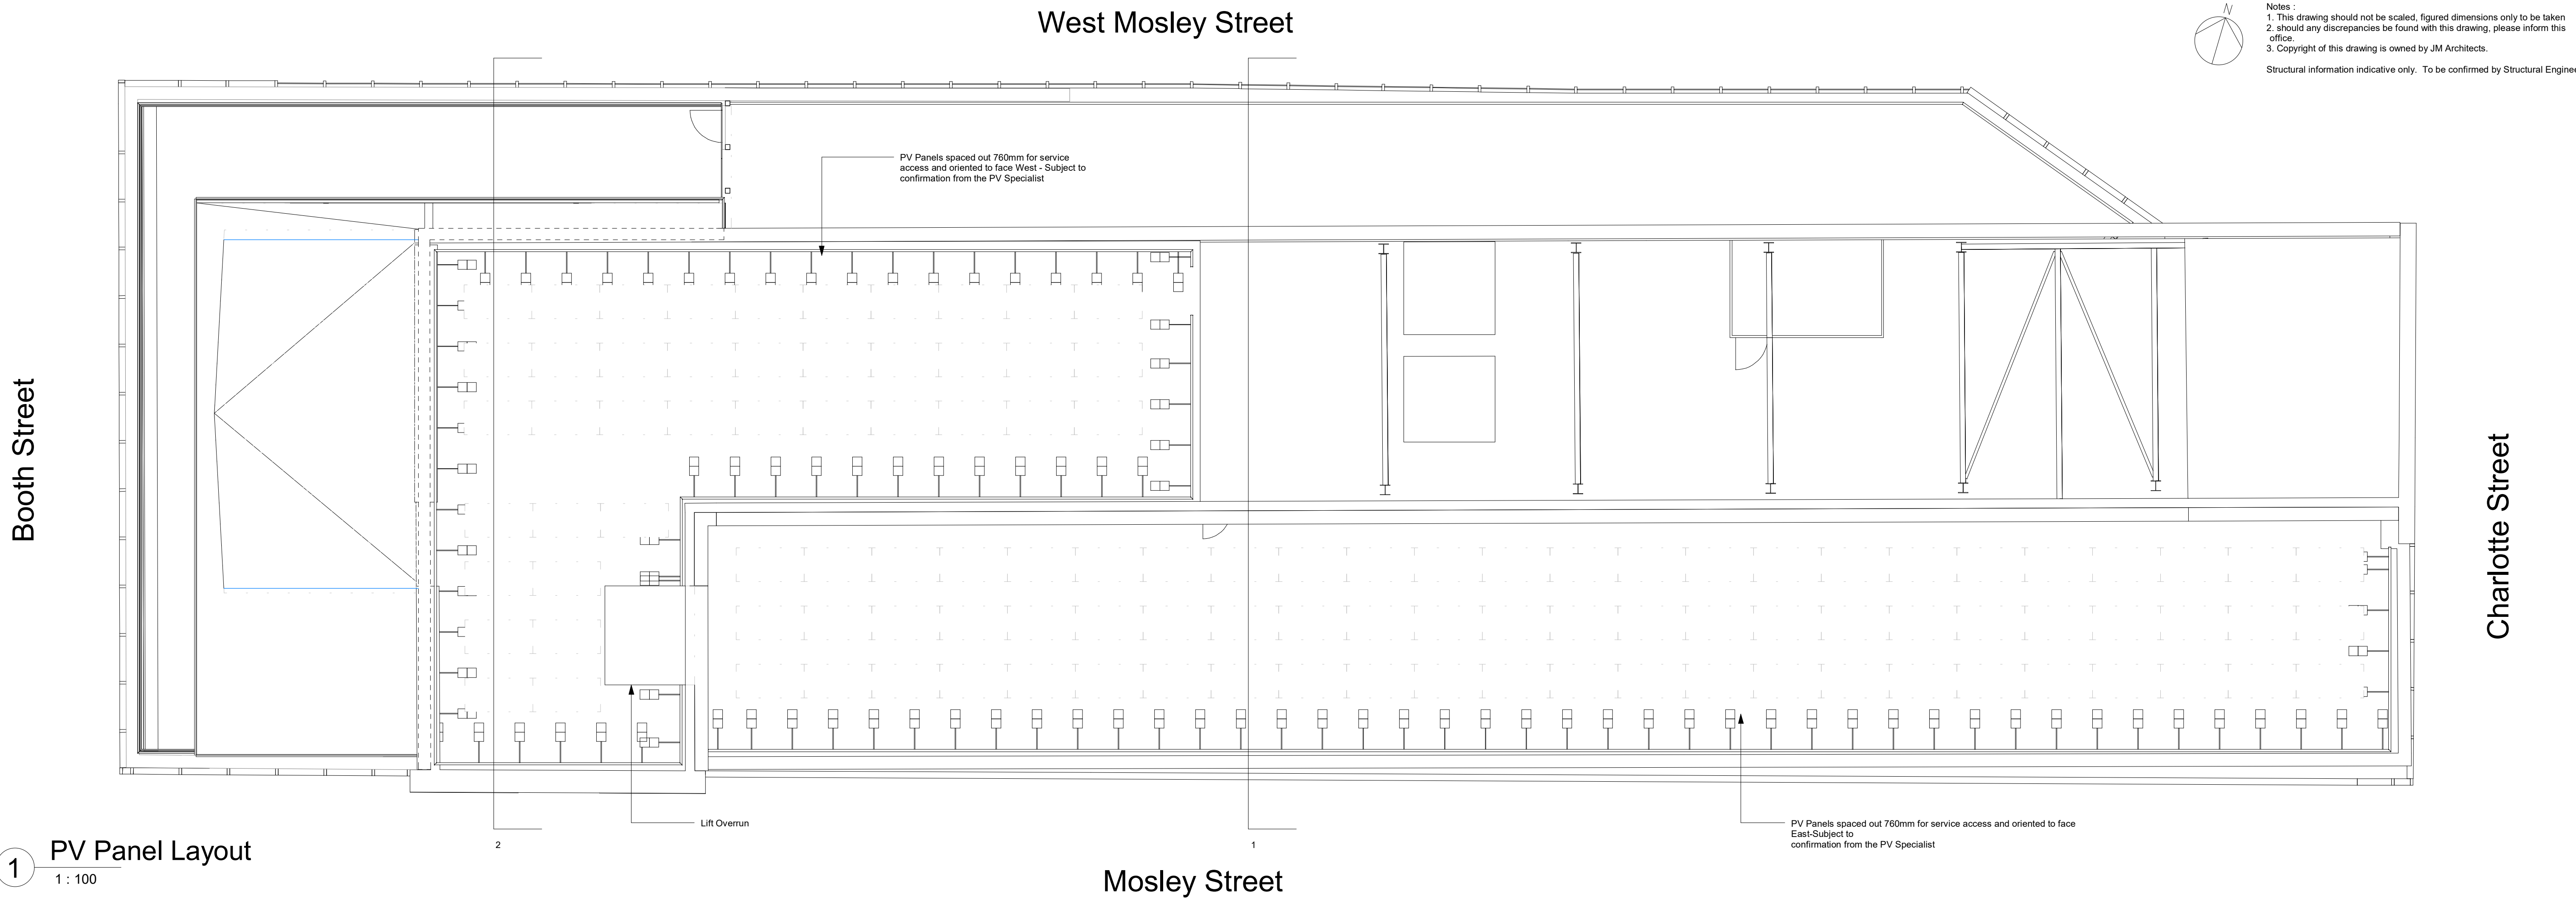

2 PV Section 1

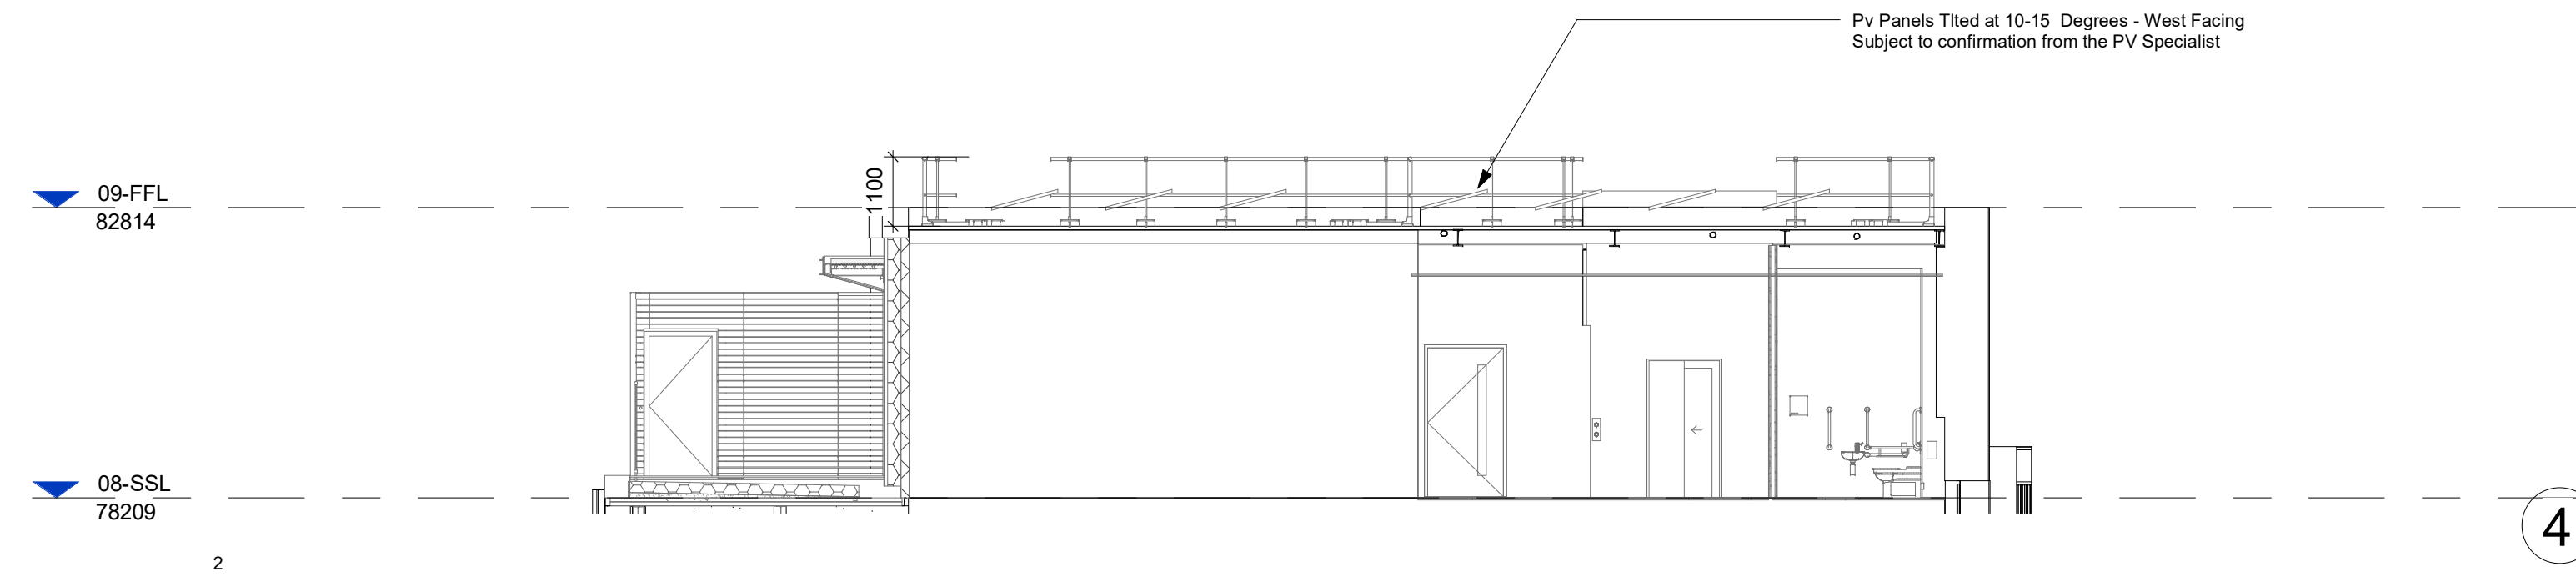

3 PV Section 2

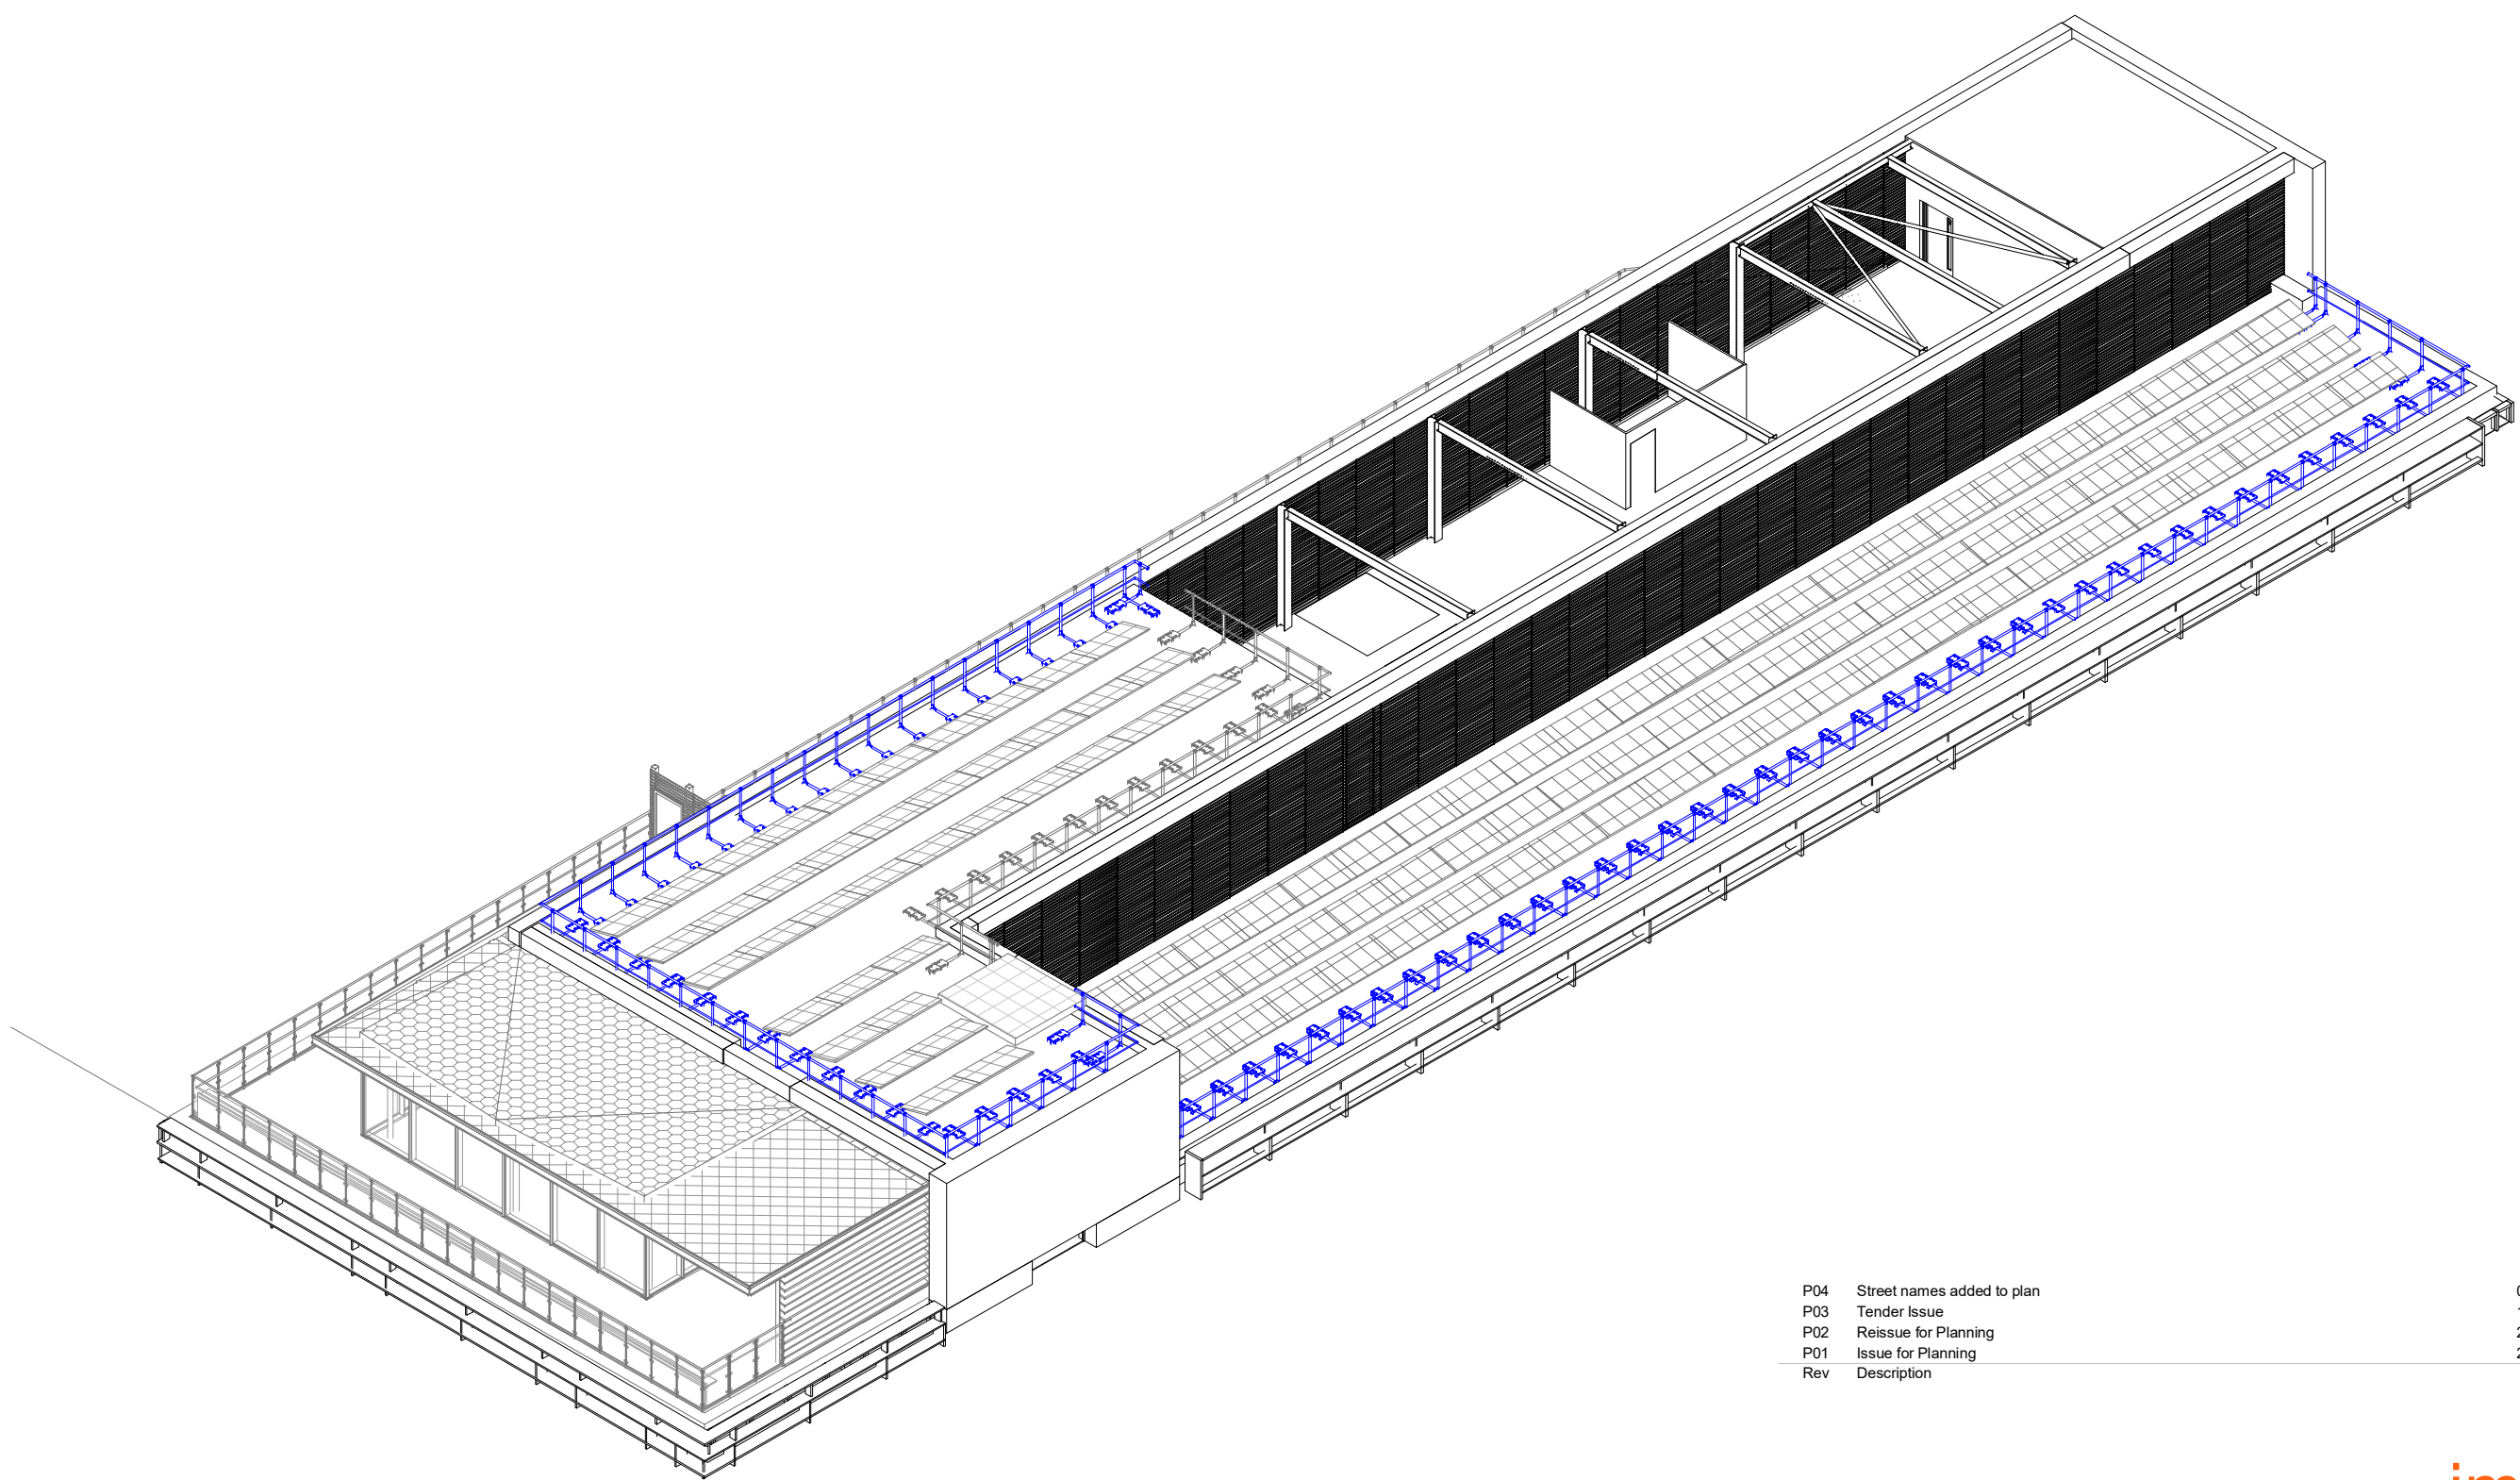

P04	Street names added to plan	05.09.2023	CT	AR
P03	Tender Issue	17.04.2023	CT	AR
P02	Reissue for Planning	22.03.2023	GC	CT
P01	Issue for Planning	27.02.2023	GC	CT
Rev	Description	Date	Dm By	Chk By

Project	58 Mosley Street	64 Queen Street Edinburgh EH2 4NA
Title	PV Panels Study	T : 0131 464 6100
Client	M&G Real Estate	edi@jmarchitects.net www.jmarchitects.net
Purpose :	For Tender	Scale : 1 : 100 @ A1
Drawing Number	Project - Originator - Volume - Level - Type - Role - Class&Number	Status - Revision - JMA Project Number

7002-JMA	ZZ-09-DR-A	27 1002	S4 P04	7002
----------	------------	---------	--------	------