


Existing Building in Location

Existing Plan



Proposed Plan

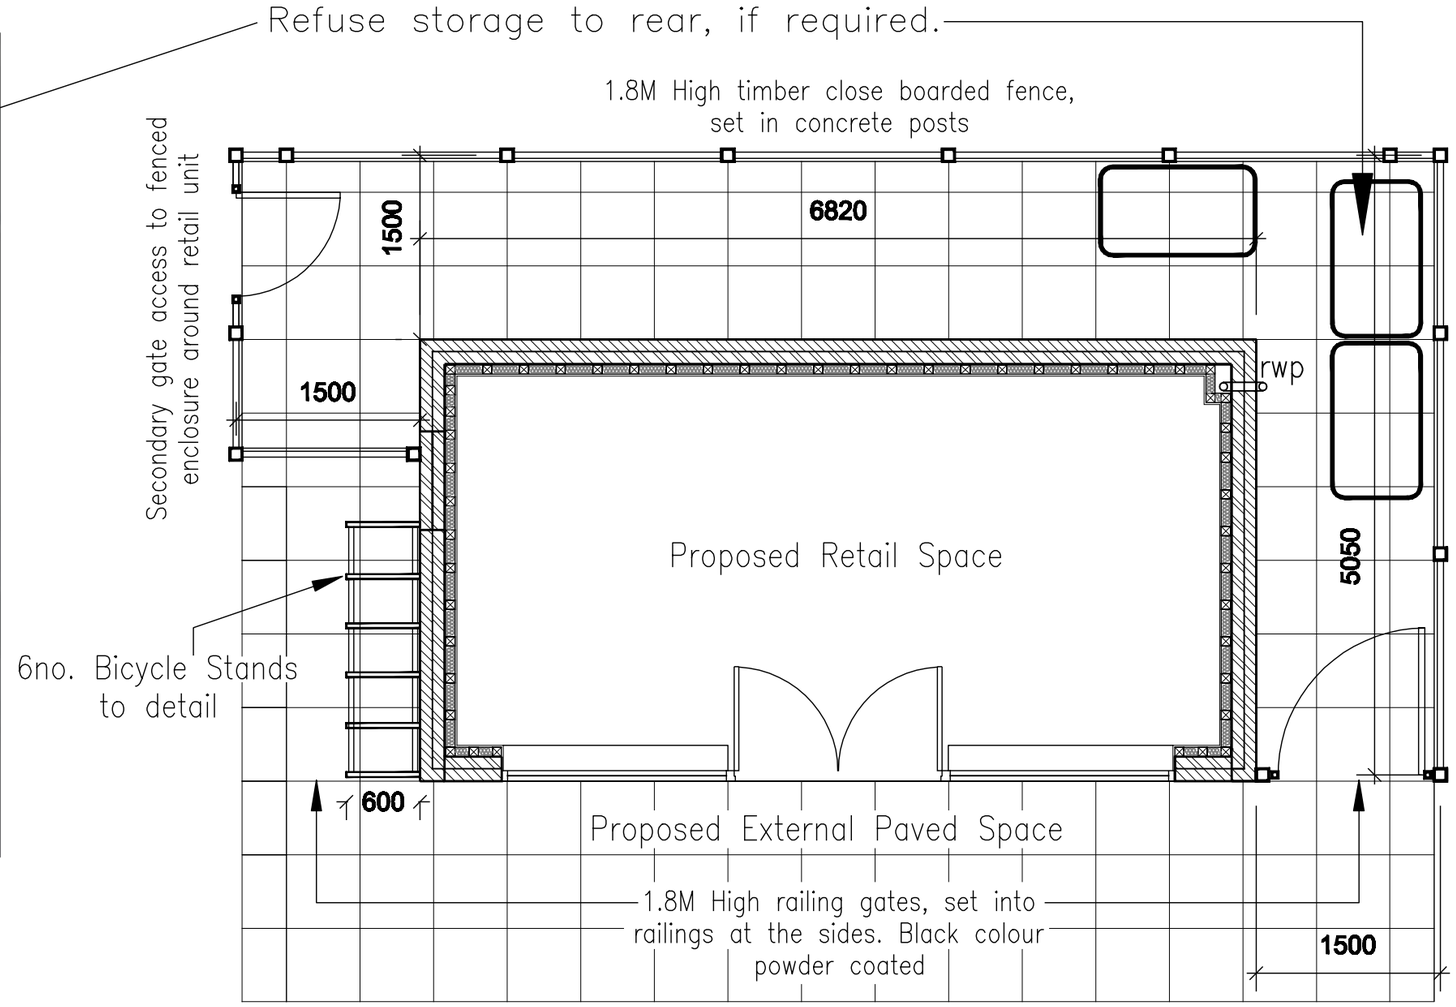

Proposed Cycle Stands. 6no. To Be Installed.

= 660L Refuse Bin

Rev.	Description.	Date.
B	Proposed cycle stands relocated onto hard standing adjacent to retail unit.	25.10.23
A	Proposed cycle stands & hard standing shown	Oct. 23

CLIENT

Mr. A. Hasan

PROJECT

Proposed Works at:
Former public Convenience
Hollyhedge Road,
Wythenshawe
M22 9UE

DRAWING

EXISTING & PROPOSED PLANS

SCALE	DATE	
1:50 @ A3	July 2023	
DRAWING No.	SHEET	REV.
CVRF/07/23/02	2 of 5	B

PLANNING

ESSELLE