

SHIP CANAL HOUSE

EXISTING ELEVATION TO CHANCERY LANE




EXISTING ELEVATION TO CHANCERY LANE - SCALE 1:50

NEW VENTS TO MATCH EXISTING, COLOUR & DESIGN, SEE PHOTOS



This drawing is the property of bluesky Design and must not be copied or otherwise reproduced. All dimensions must be checked on site before commencing work. This drawing was produced using AutoCAD 2019.

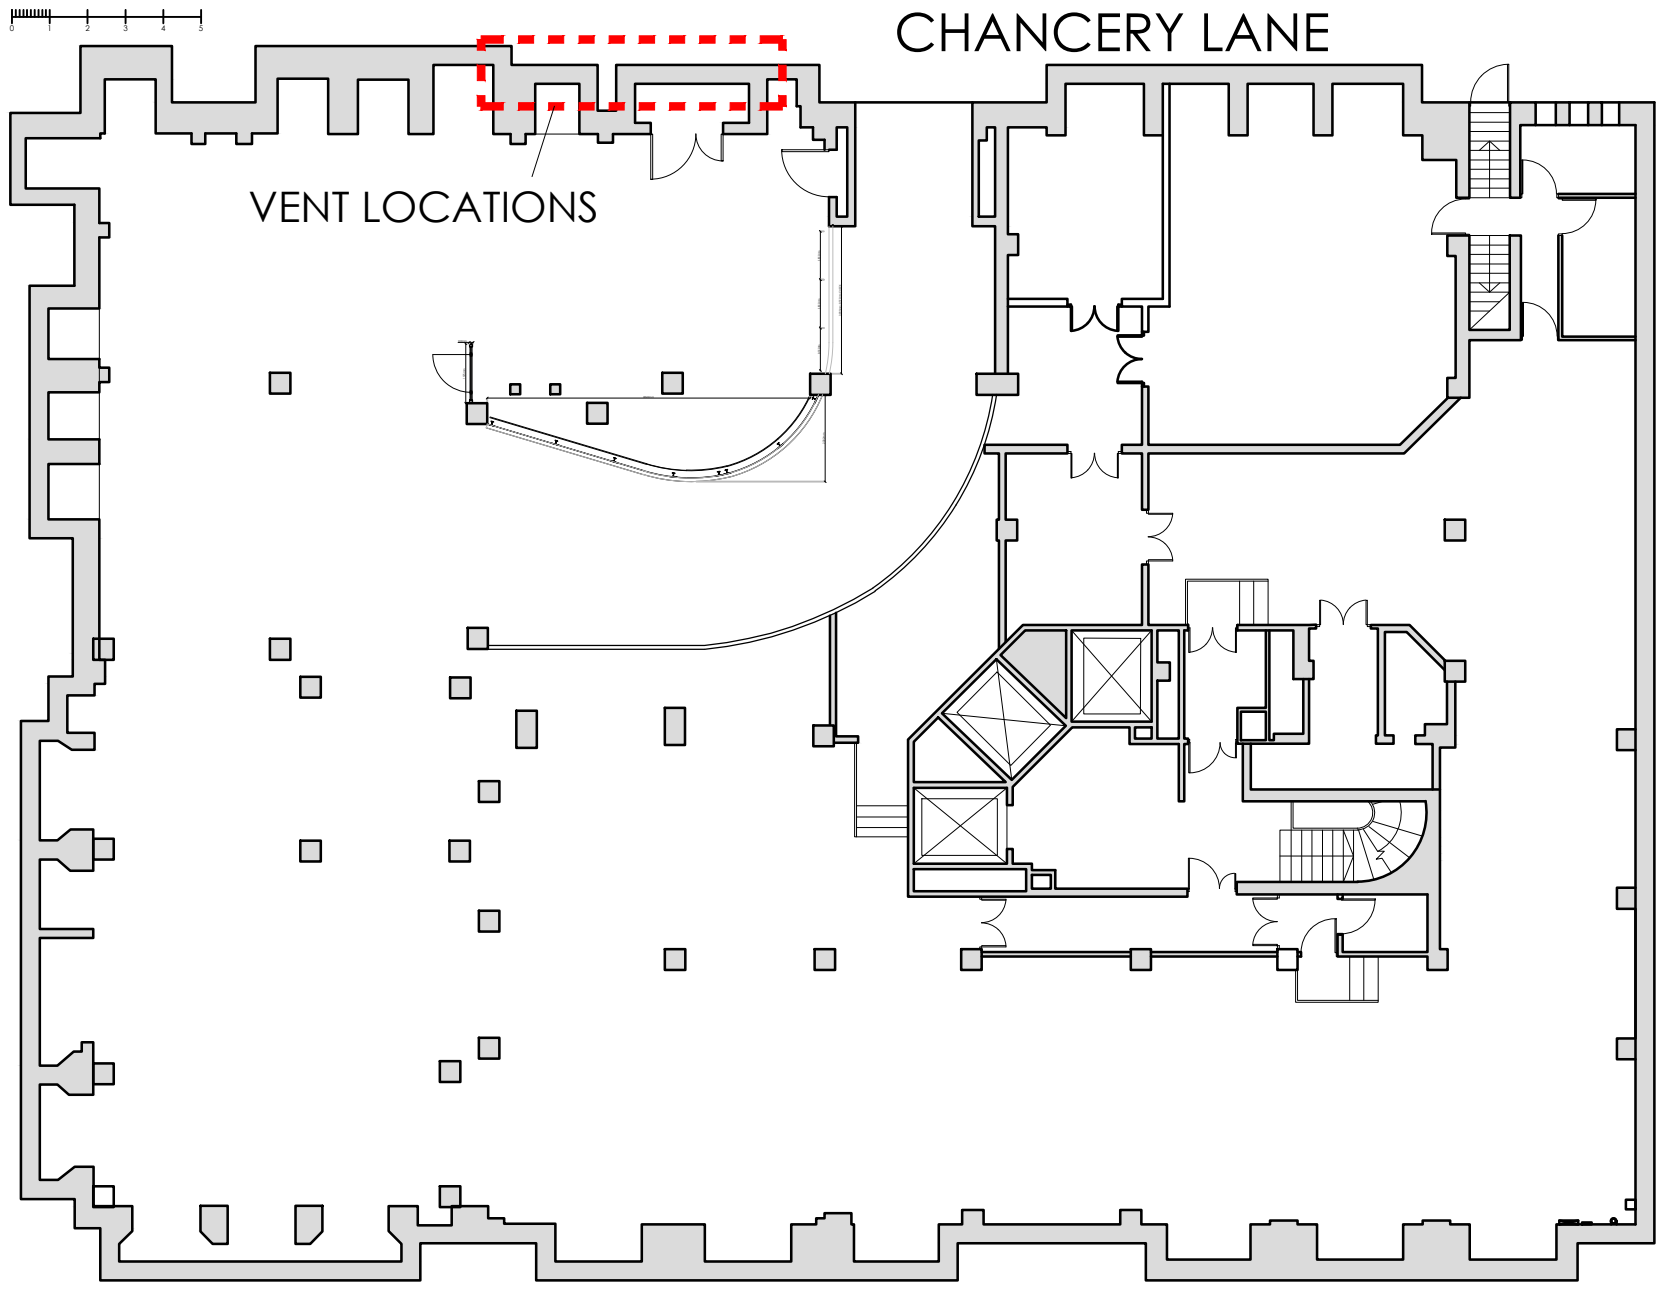

PROPOSED VENT LOCATION PLAN TO CHANCERY LANE - SCALE 1:200



PHOTO 1 - EXISTING VENTS ON CHANCERY LANE



PHOTO 2 - EXISTING VENTS ON CHANCERY LANE



PHOTO 3 - EXISTING VENTS ON CHANCERY LANE

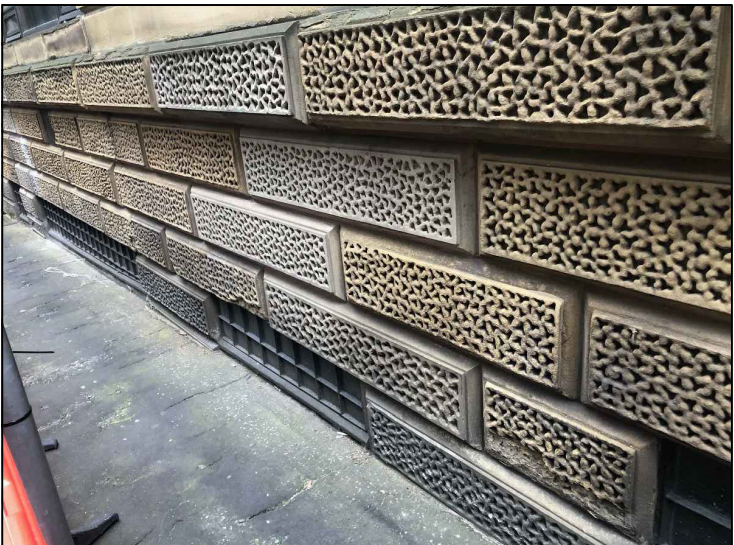


PHOTO 3 - PROPOSED LOCATION OF TWO NEW MATCHING VENTS ON CHANCERY LANE - SEE ELEVATION FOR DETAILS

Rev	Date	Description	Initials
B	05.09.23	VENT POSITION UPDATED	FC
A	25.08.23	HERITAGE ISSUE	PB

Client:	GROSVENOR
Project:	SHIP CANAL HOUSE
Address:	KING STREET MANCHESTER
Drawing Title:	EXISTING ELEVATION - CHANCERY LANE
Date:	15.08.2023
Project Number:	1308
Scale:	1:50@A1
Drawn by:	FLC
Drawing Number:	1308-0B-EL-01B

bluesky Design
INTERIORS LIMITED
Studio 1, 169 High Street, Boston Spa, Leeds LS23 6BH
Tel: 01937 845 399 www.blueskydesigninteriors.co.uk